



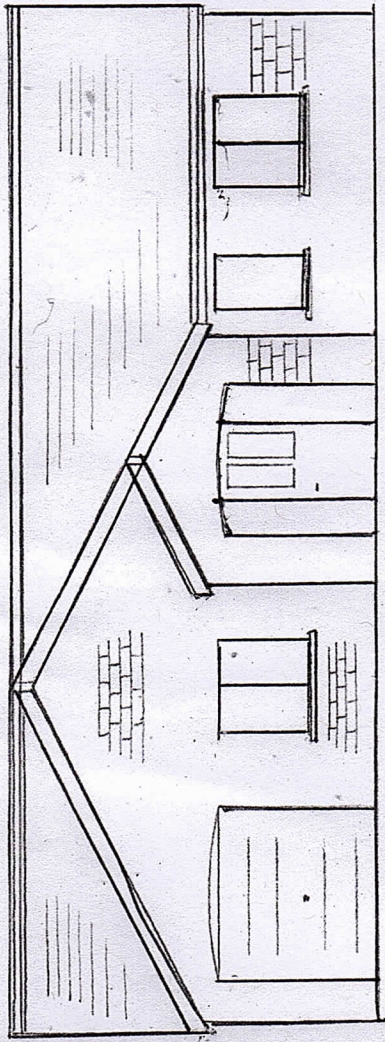


ALL SERIES 1:100


FRONT ELEVATION EXISTING

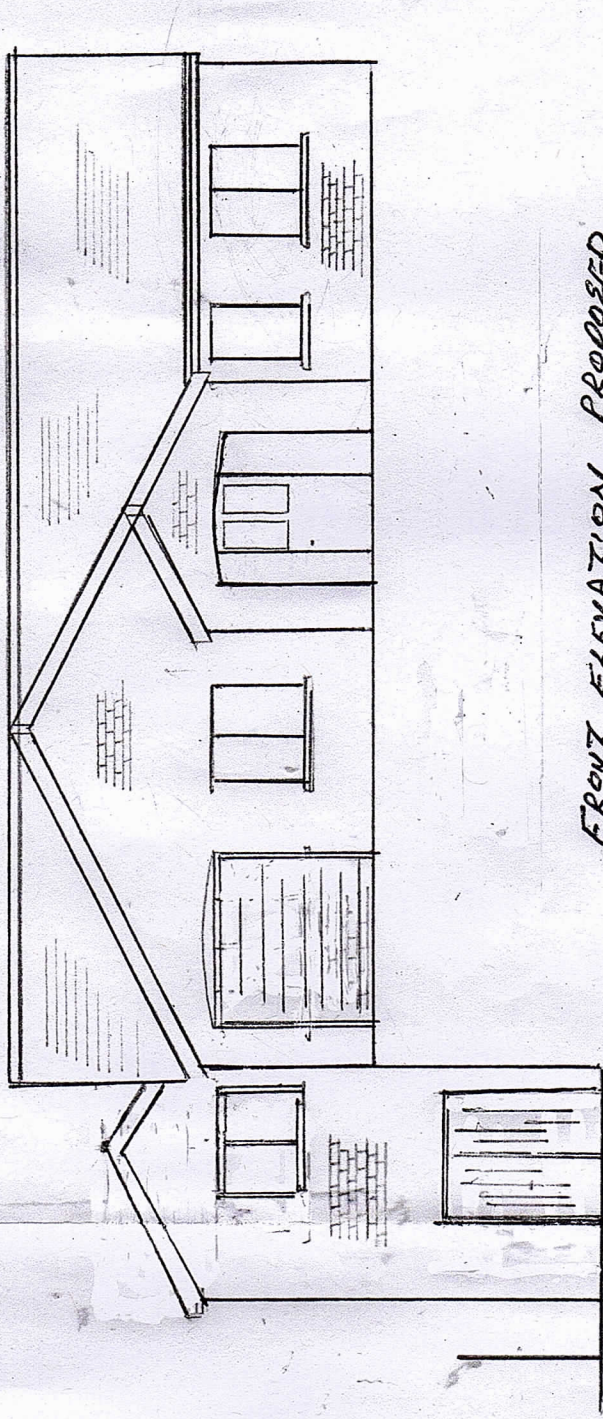

FRONT ELEVATION PROPOSED

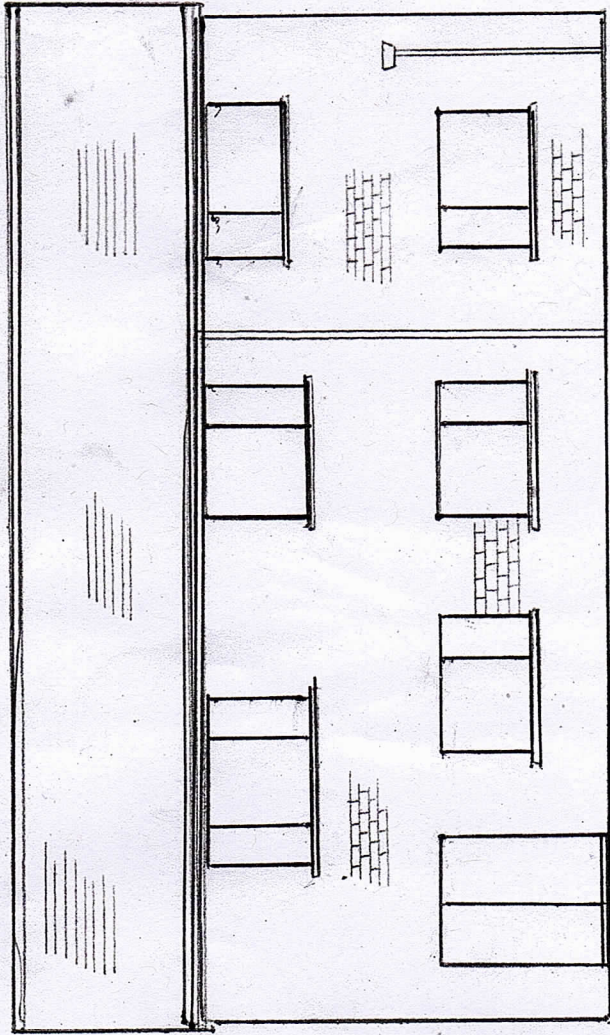

REAR ELEVATION EXISTING

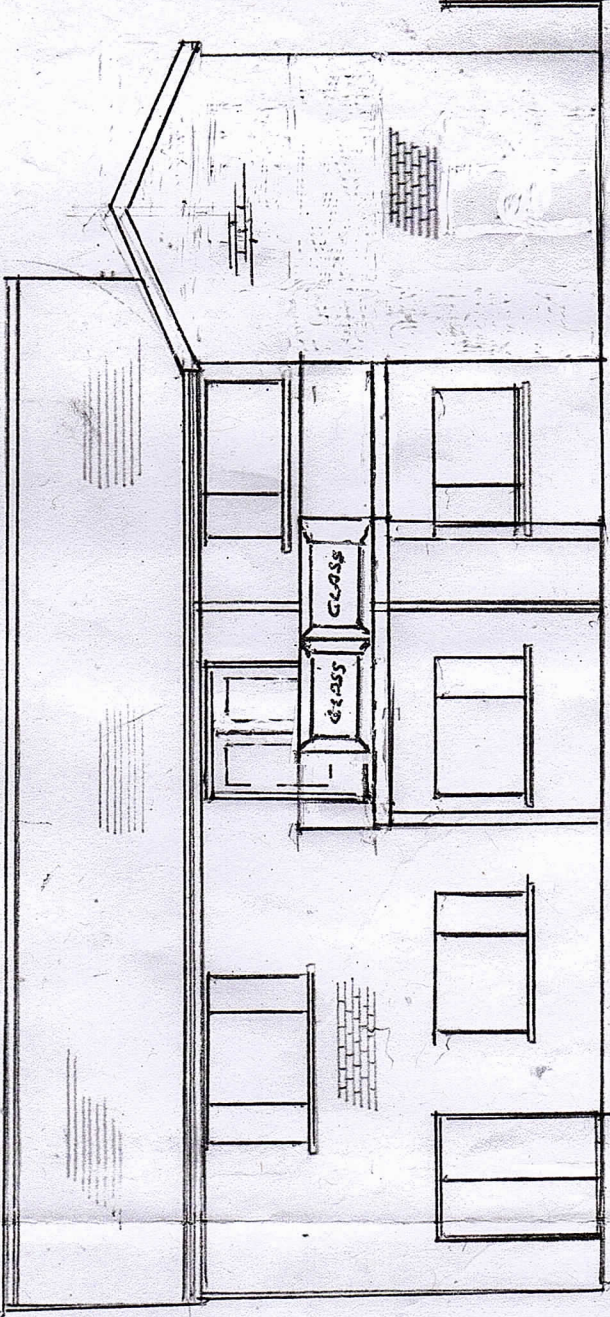

REAR ELEVATION PROPOSED