



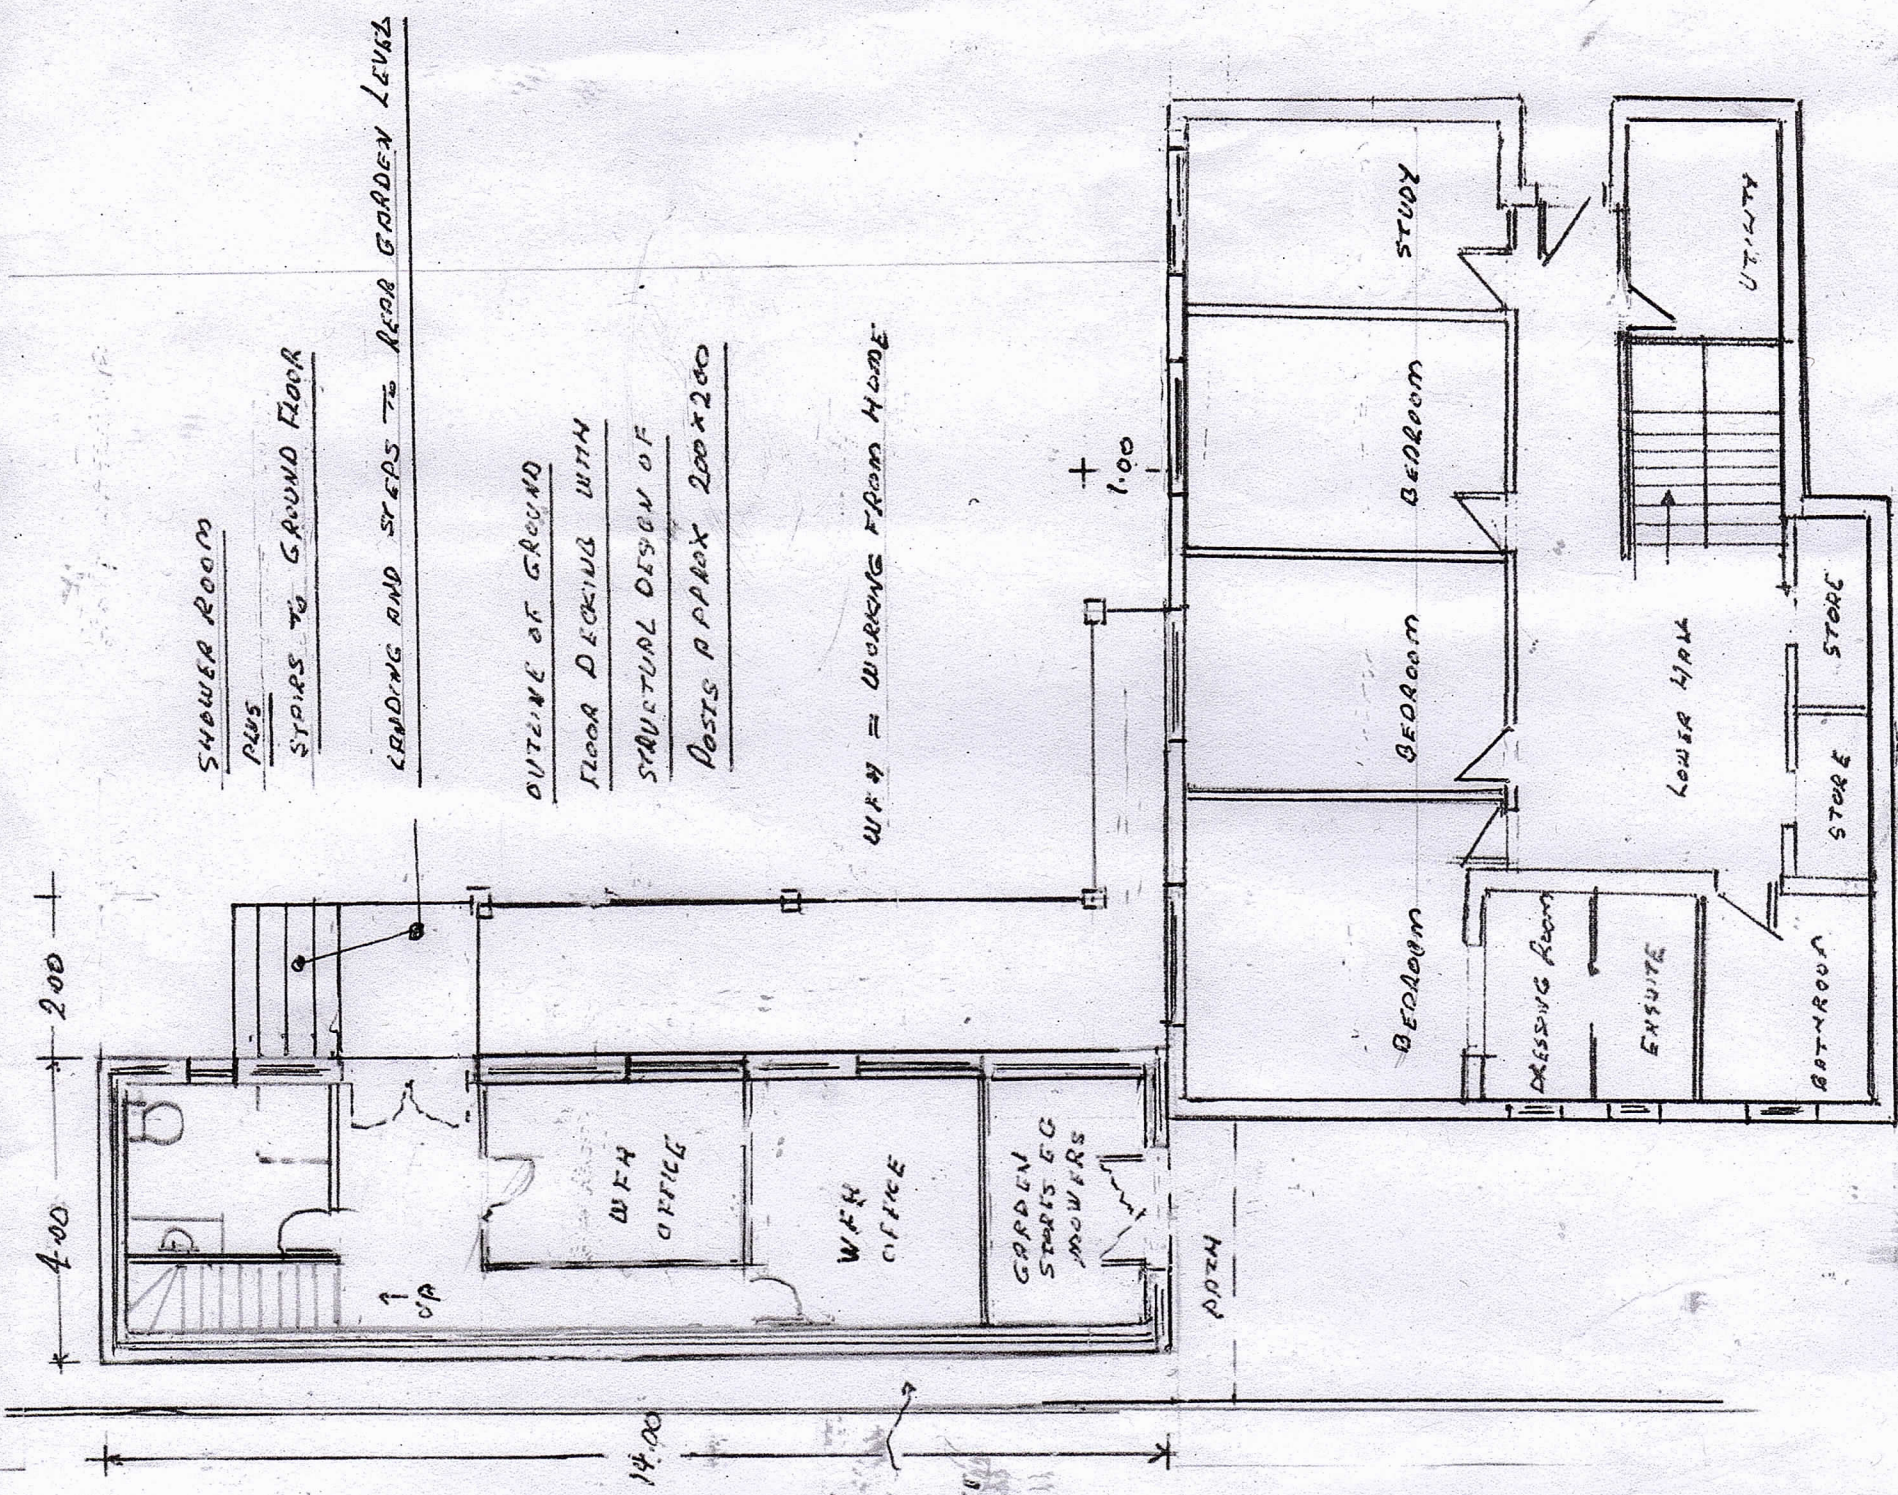

BASEMENT LEVEL PROPOSED

ALL SCALES 1:100

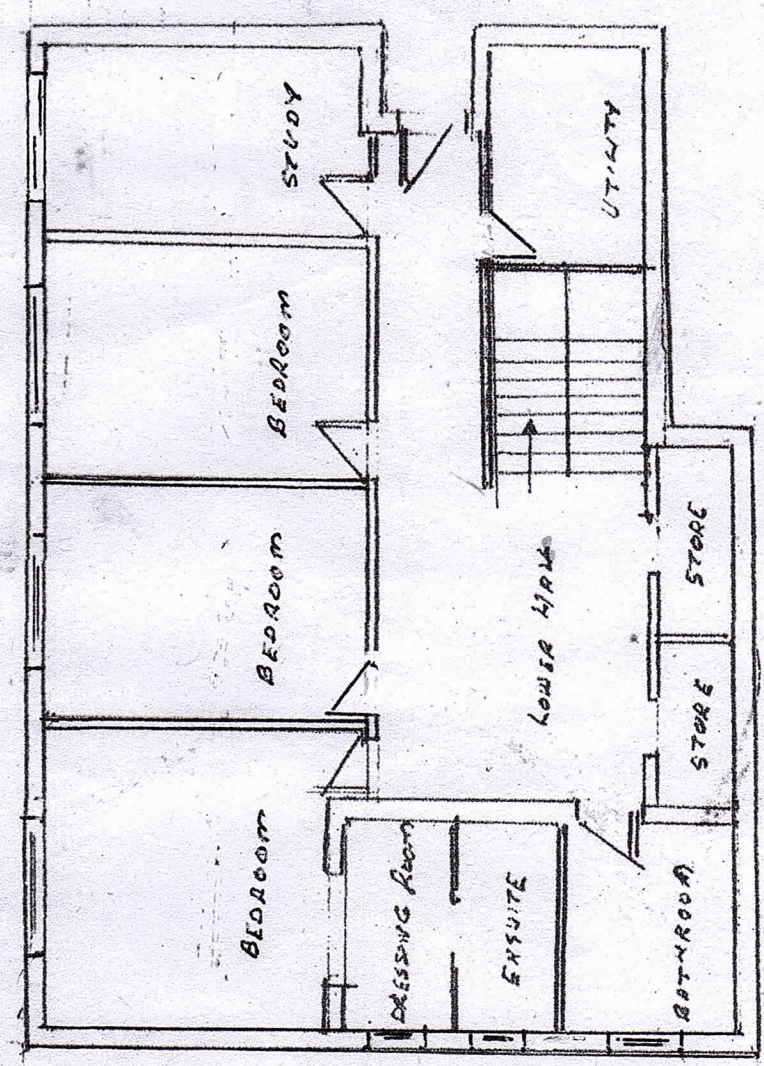

BASEMENT LEVEL EXISTING