

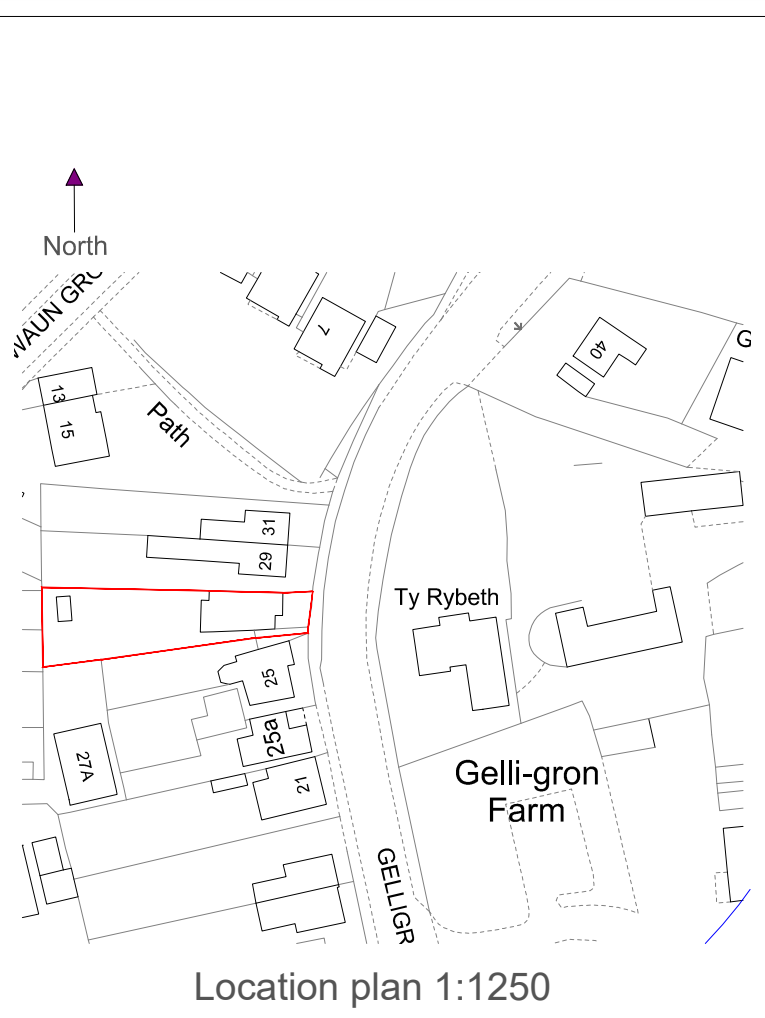
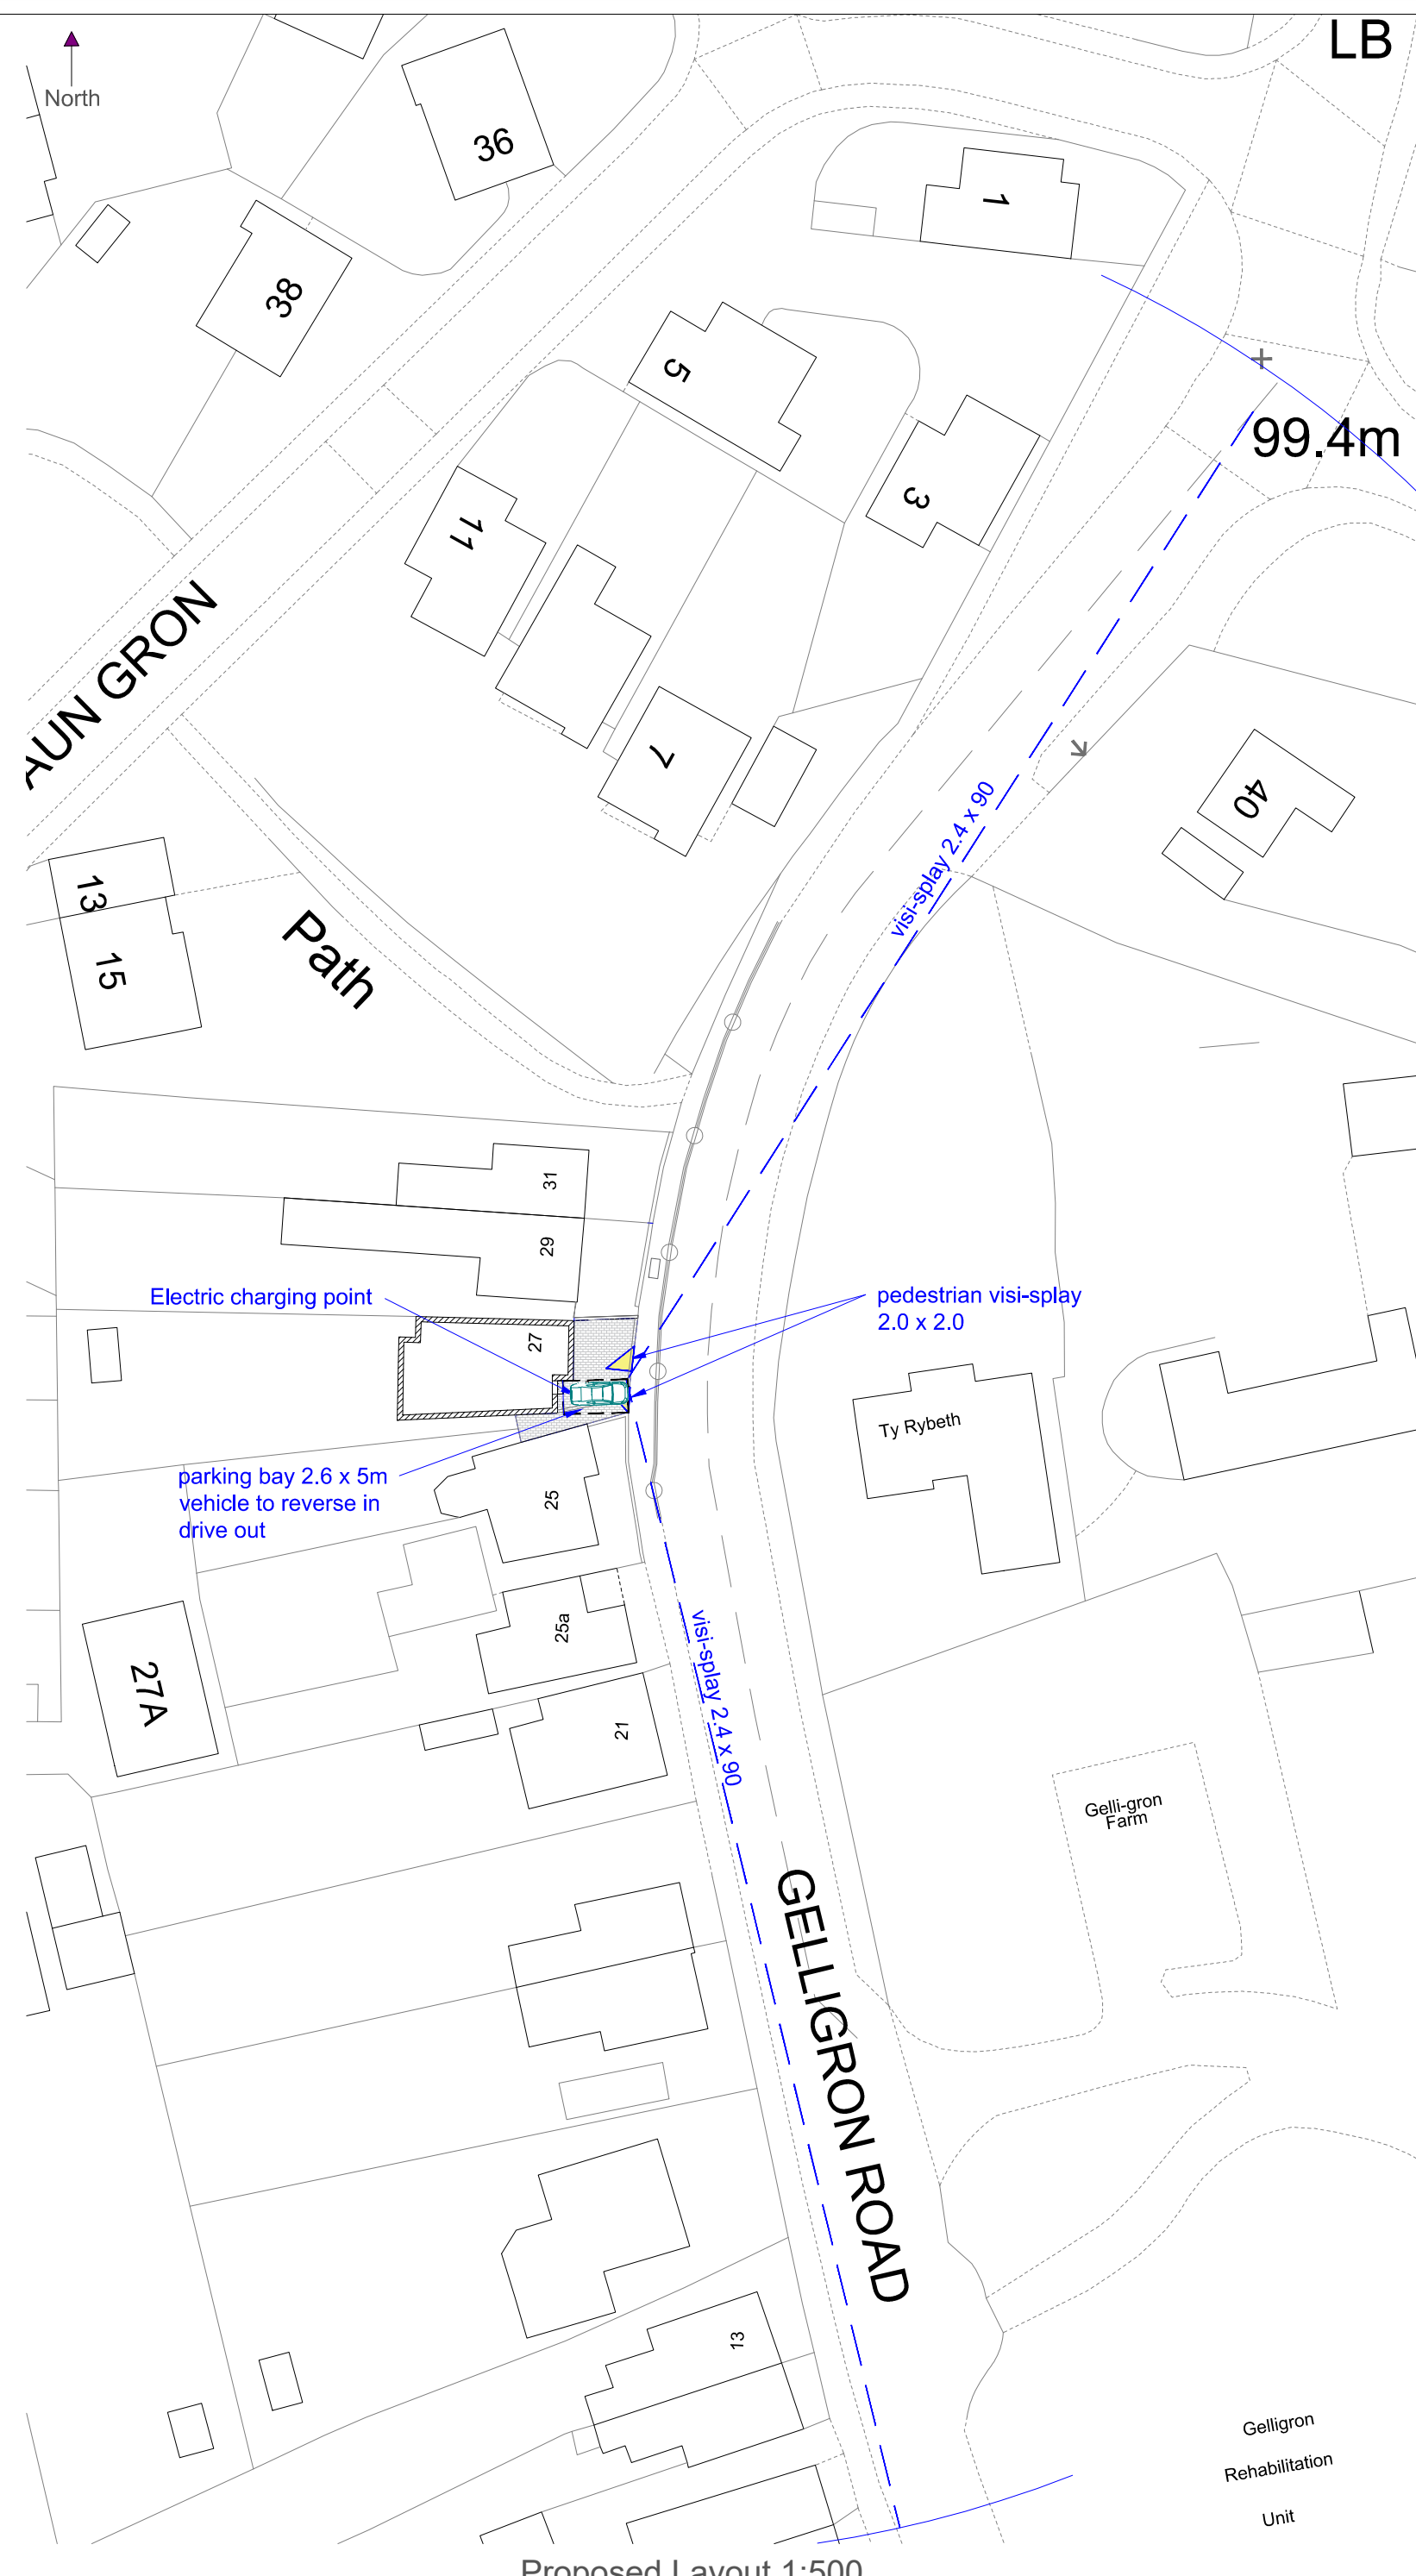


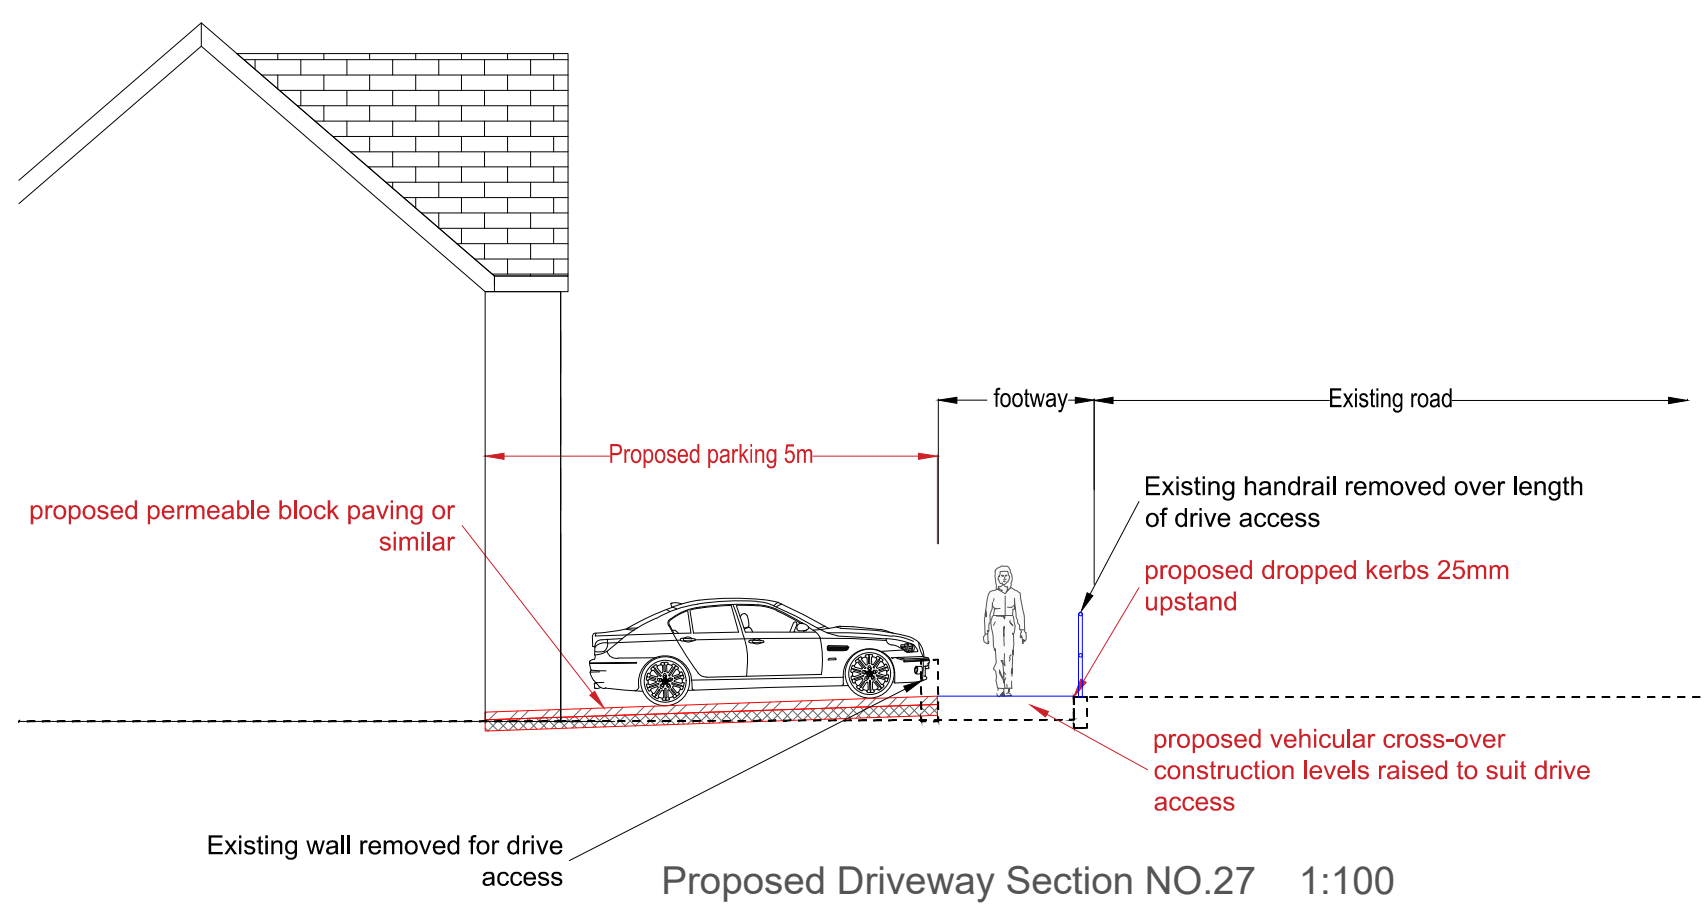

- Key:
- Proposed Vehicular crossover construction
 - Proposed Permeable Concrete Block paving
 - Red line Boundary
 - Proposed Dropped kerb upstand 25mm
 - Proposed transition kerb

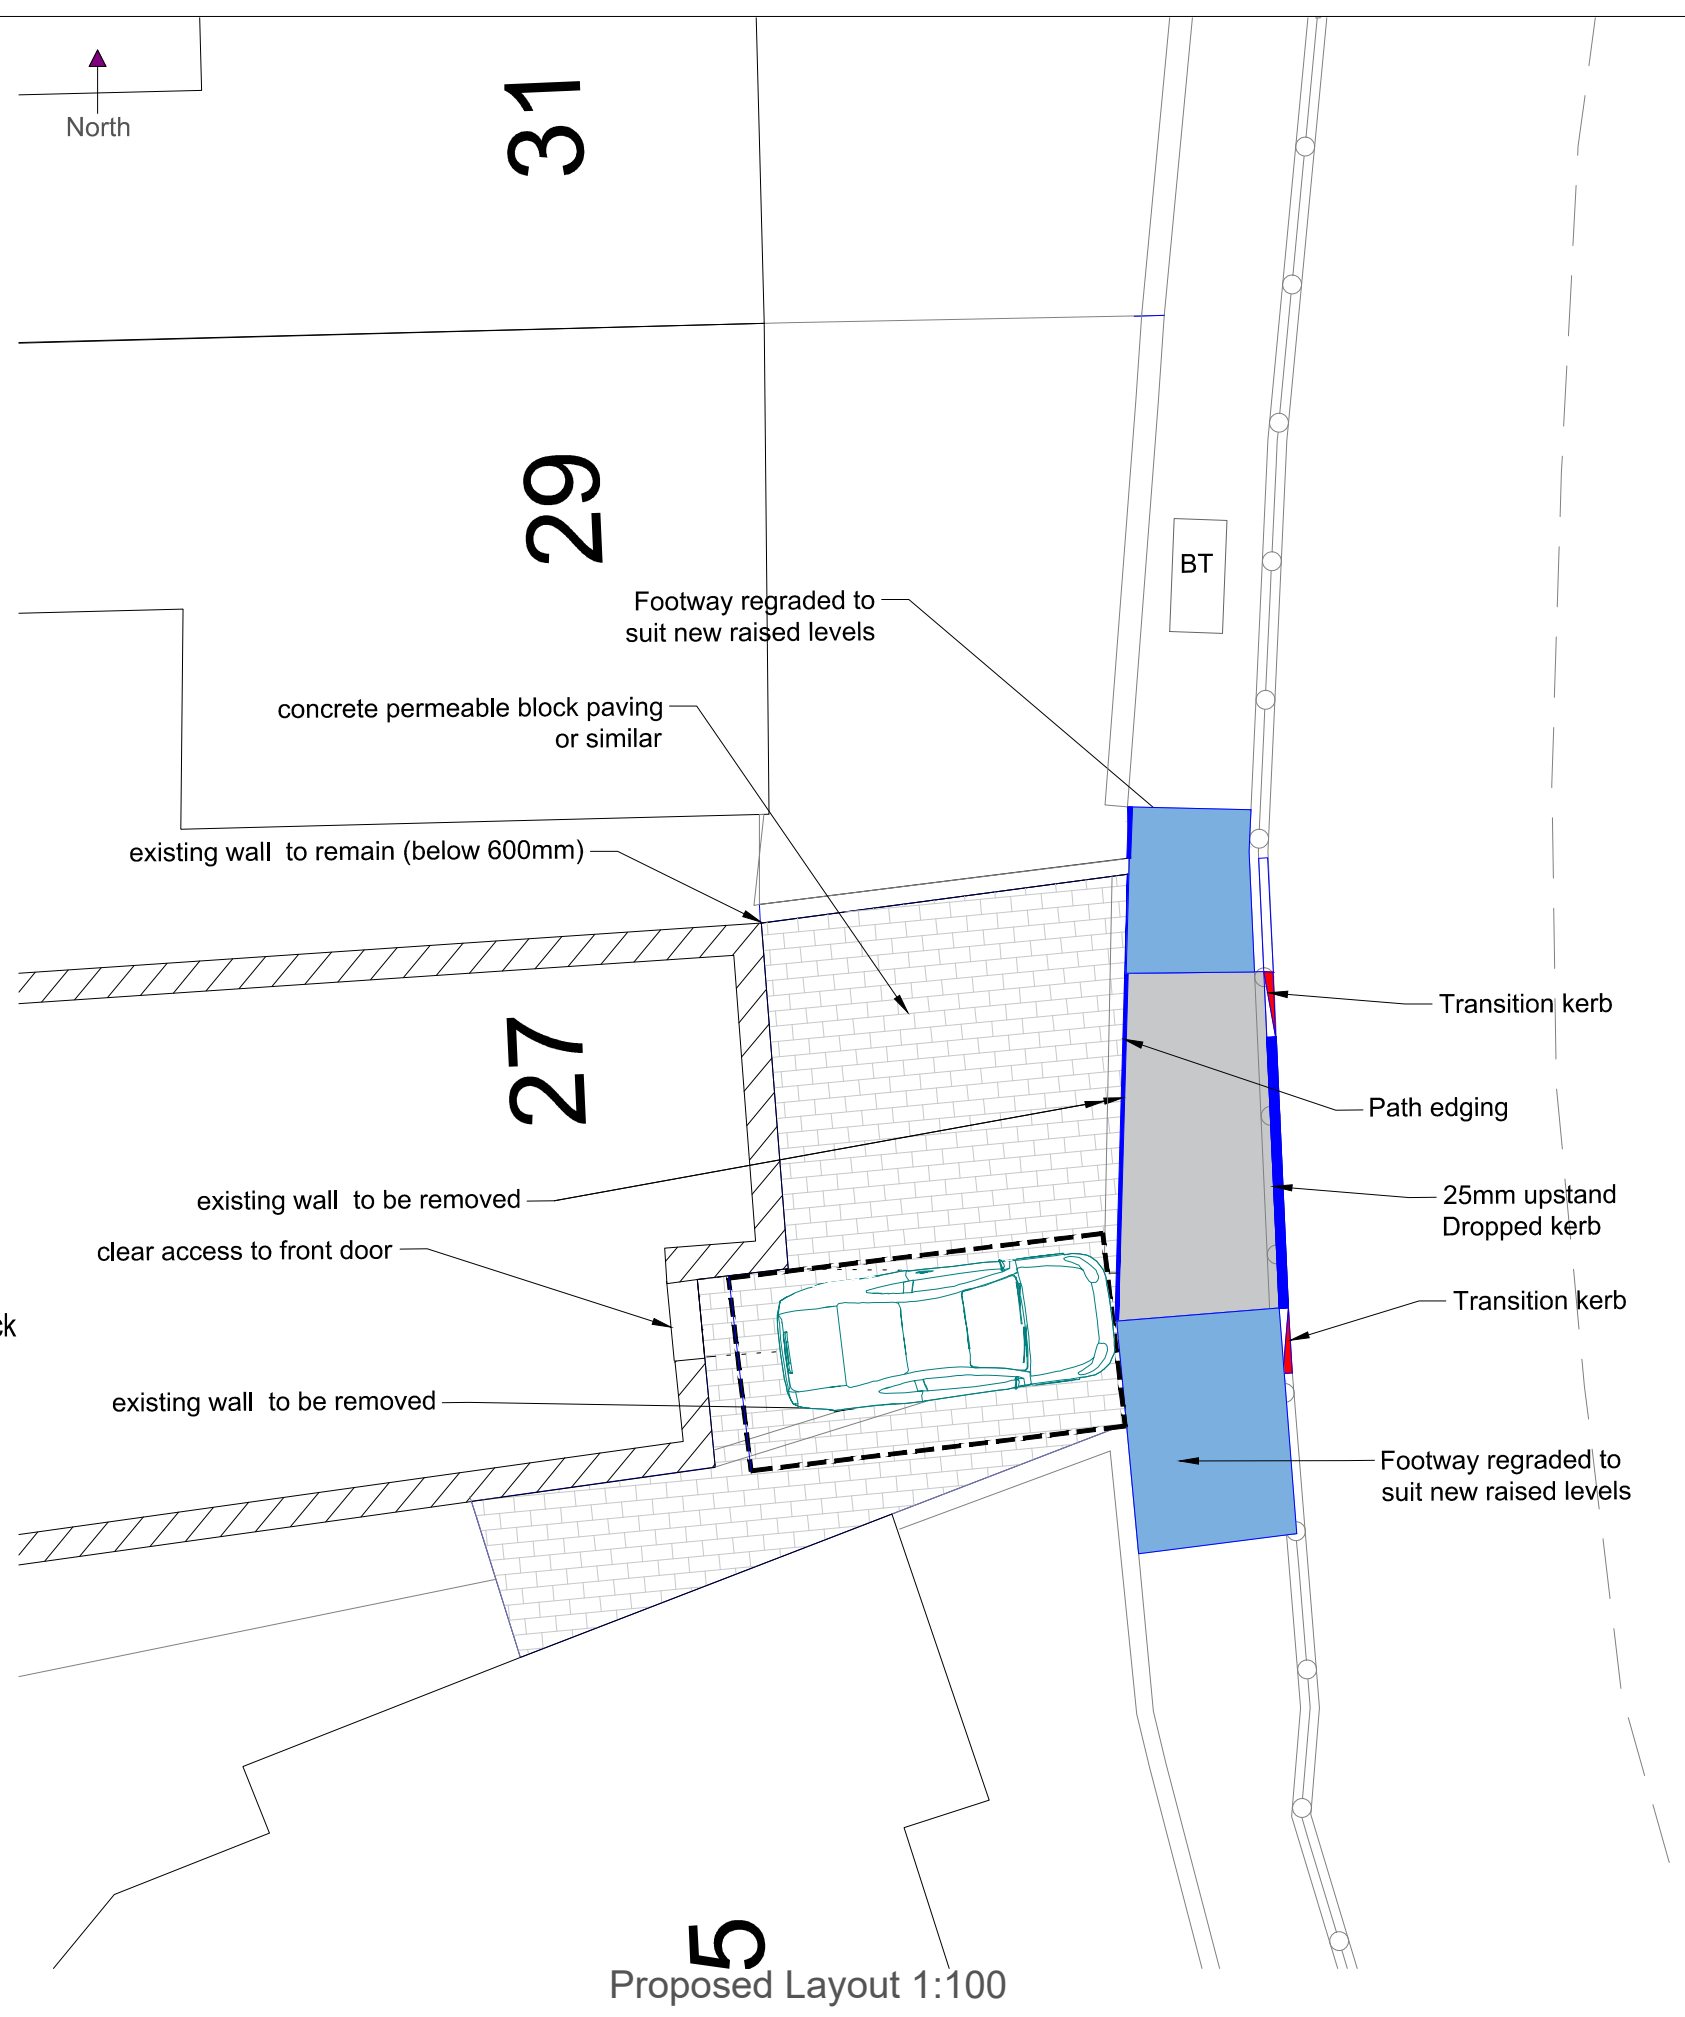

RTPI

Accredited Engineer

Member of the Institution of Professional Engineers

NO.	NOTES	BY	DATE
1	All dimensions in millimetres unless otherwise stated.		
2	Drawings to be used for planning purposes only.		
3	Drawings to be used for planning purposes only.		
4	Drawings to be used for planning purposes only.		
5	Drawings to be used for planning purposes only.		

SHEET TITLE:

Driveway Proposal Plans P01

PROJECT DESCRIPTION:

27 Gelligron Road, Pontardawe

DATE:

June 2022

SCALE:

as shown

SHEET:

A-2