


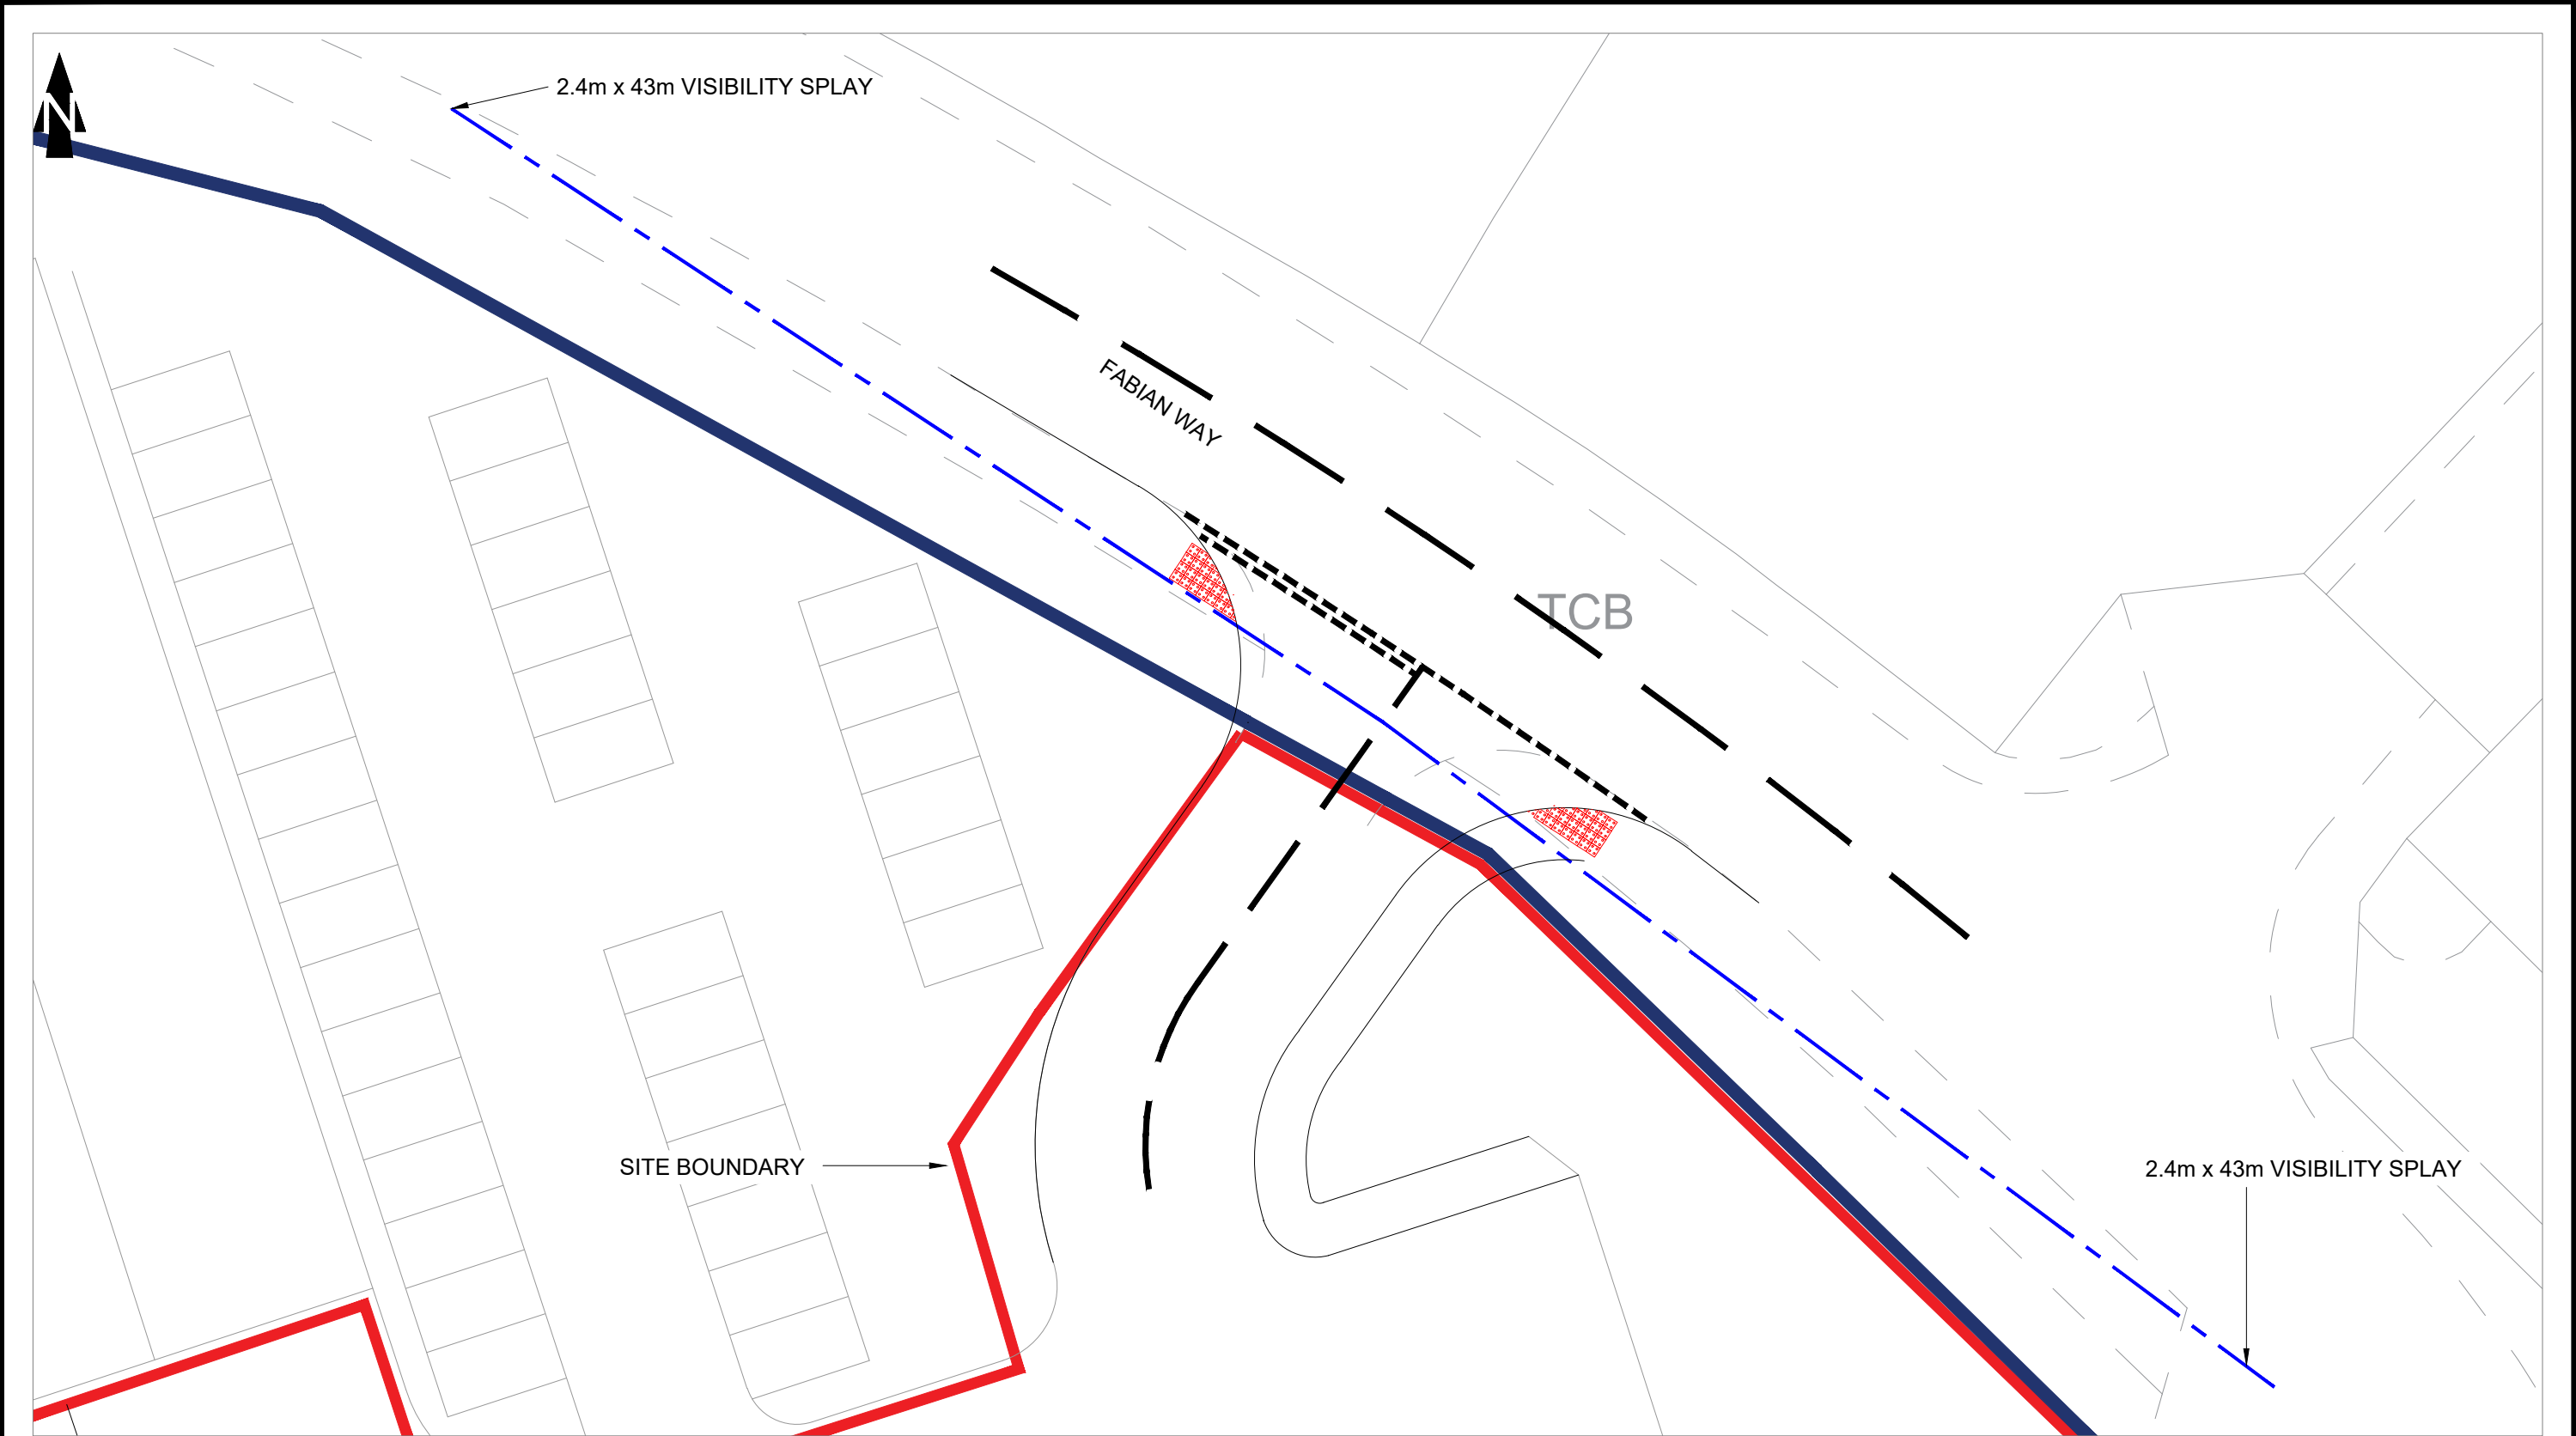

REV	DETAILS	DRAWN	CHECKED	DATE	NOTES: 1. Do not scale from this drawing. 2. This drawing is for illustrative purposes only and not for construction. 3. This drawing is to be read and printed in colour.	PROJECT: FABIAN WAY, SWANSEA				CLIENT:		
A	UPDATE TRACKING	MJ	MJ	06.04.2022		DRAWING TITLE: SITE ACCESS AND VISIBILITY SPLAY PLAN						
B	WIDEN ACCESS & TRACK	MJ	MJ	02.05.2022								
						DRAWN:	CHECKED:	DATE:	SCALES:	SHEET SIZE:	DRAWING NUMBER:	REVISION:
						SLW	MJ	02.05.2022	1:250	A3	1042-SK02	B