


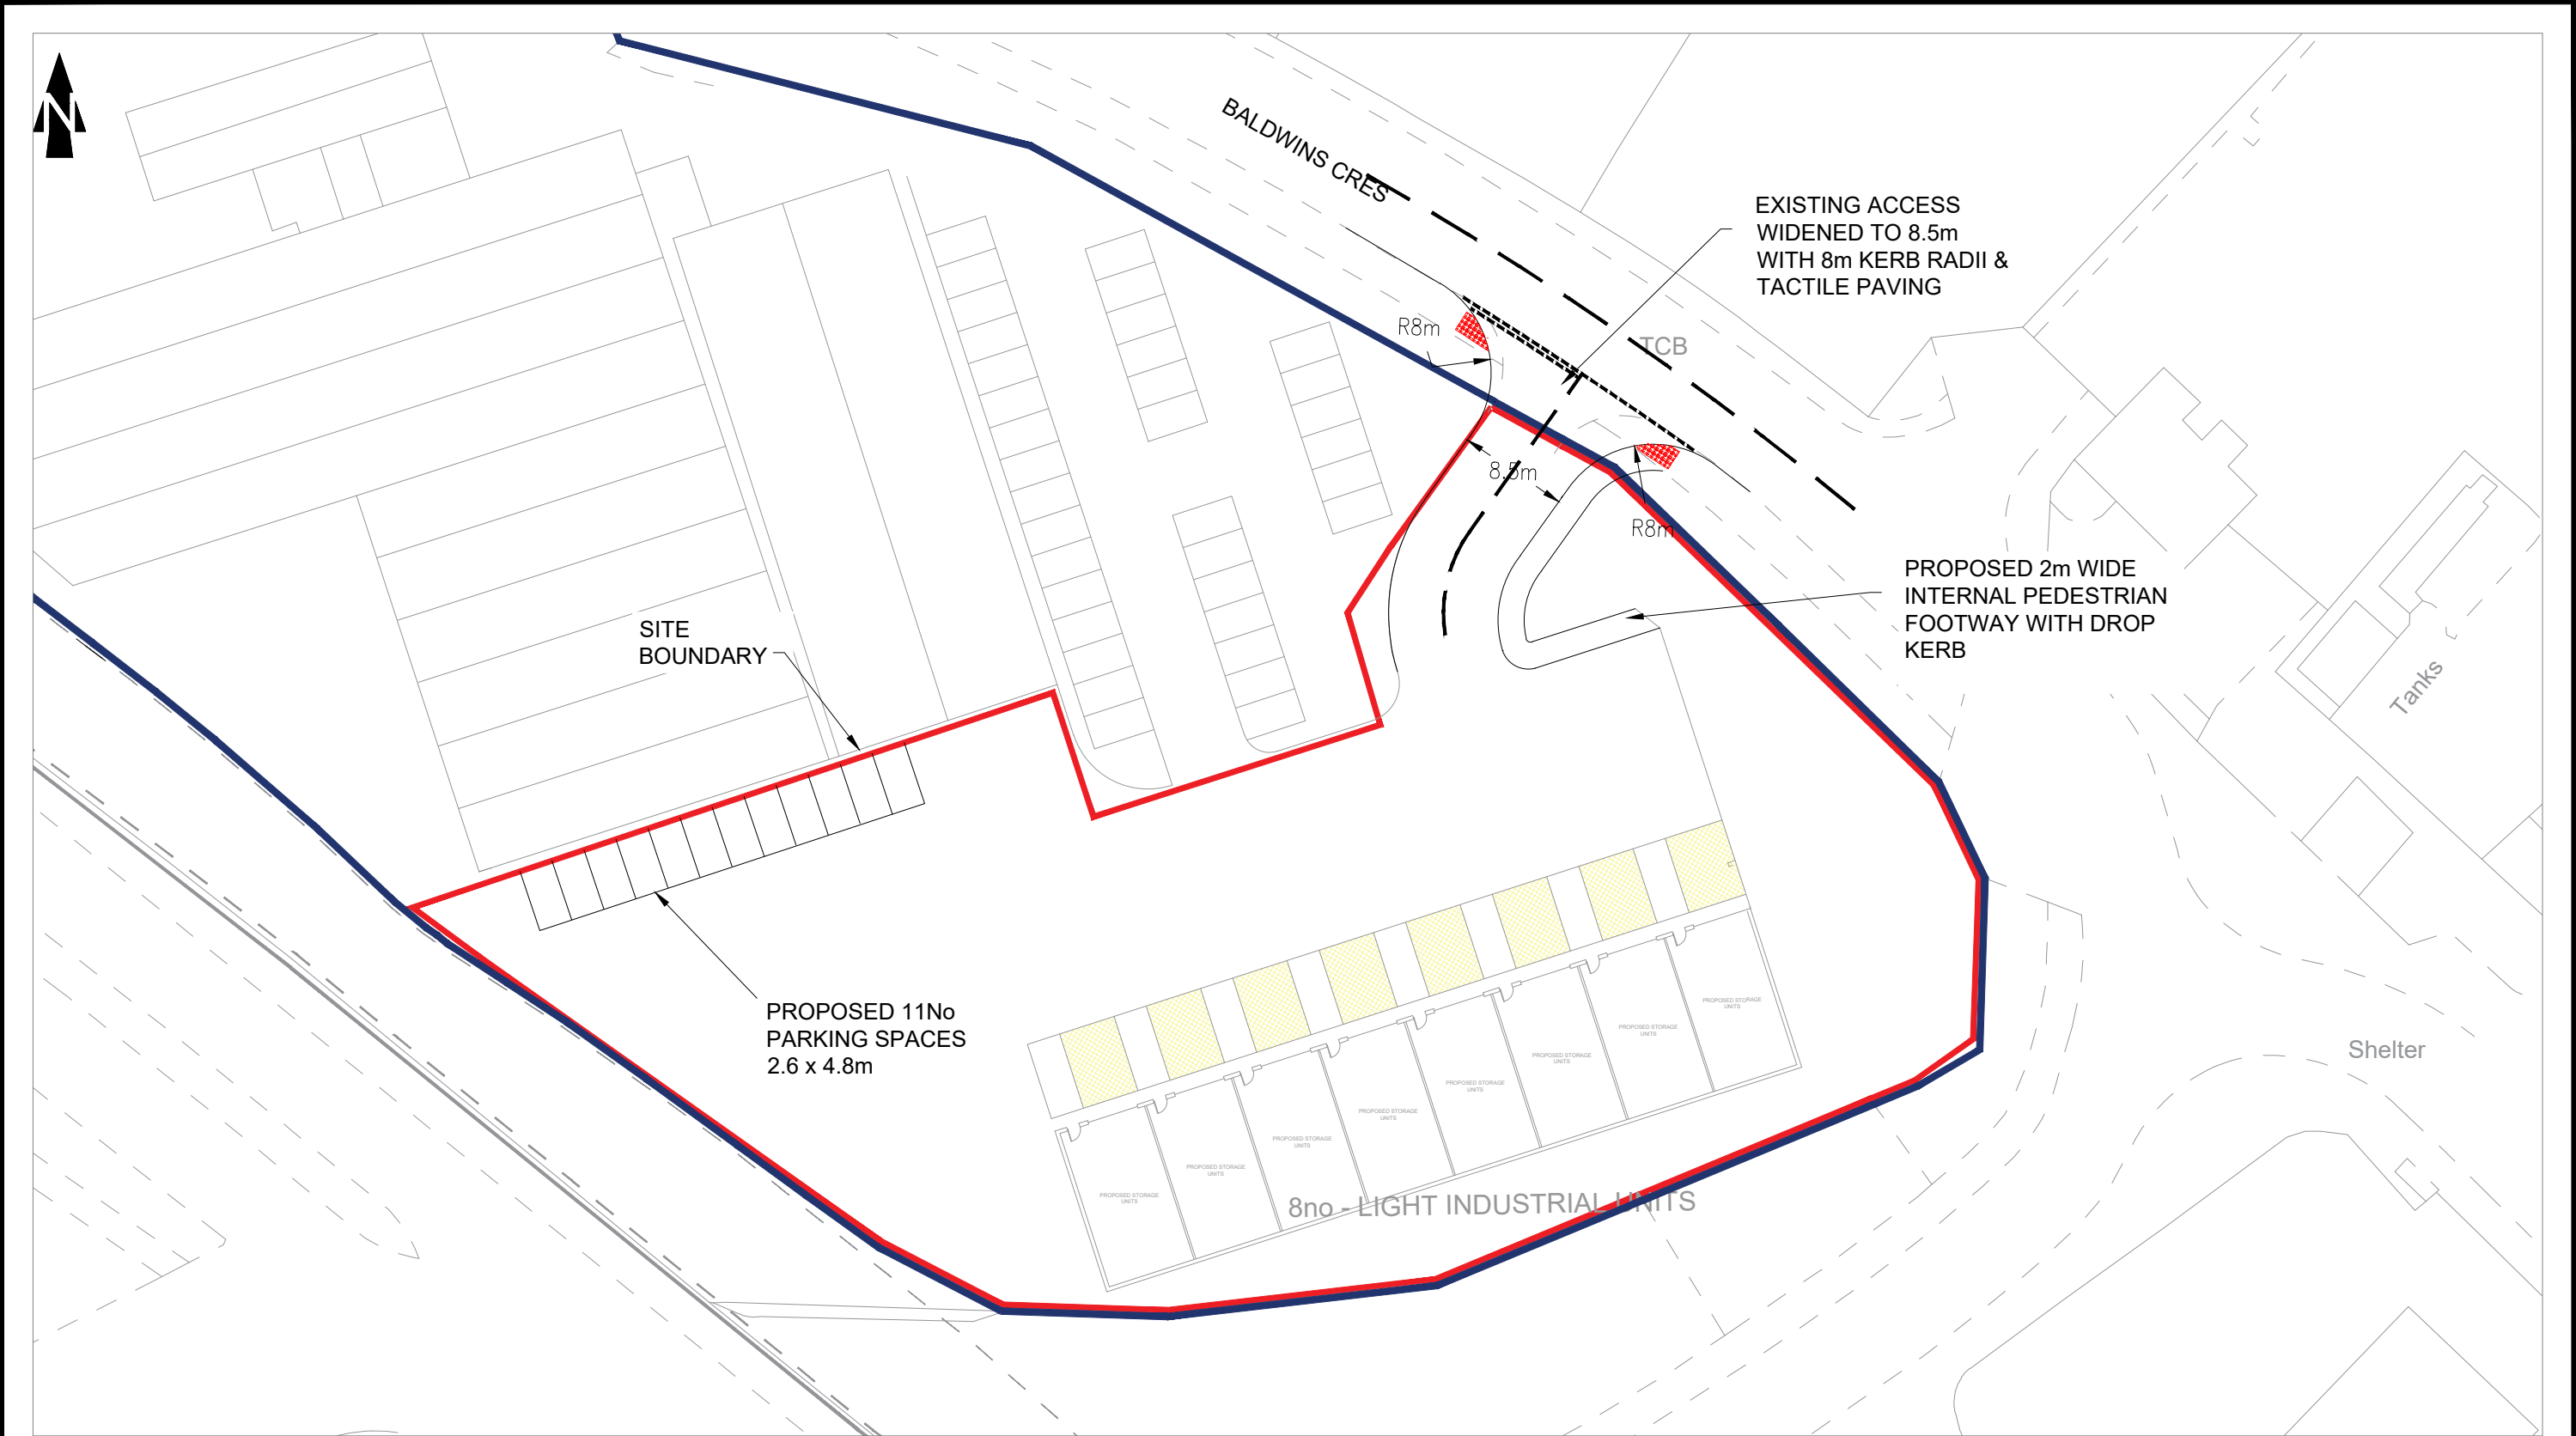

REV	DETAILS	DRAWN	CHECKED	DATE
A	UPDATE TRACKING	MJ	MJ	06.04.2022
B	WIDEN ACCESS & TRACK	MJ	MJ	02.05.2022

NOTES:
1. Do not scale from this drawing.
2. This drawing is for illustrative purposes only and not for construction.
3. This drawing is to be read and printed in colour.

PROJECT: FABIAN WAY, SWANSEA					CLIENT:	
DRAWING TITLE: PROPOSED SITE LAYOUT						
DRAWN: SLW	CHECKED: MJ	DATE: 02.05.2022	SCALES: 1:250	SHEET SIZE: A3	DRAWING NUMBER: 1042-SK01	REVISION: B