



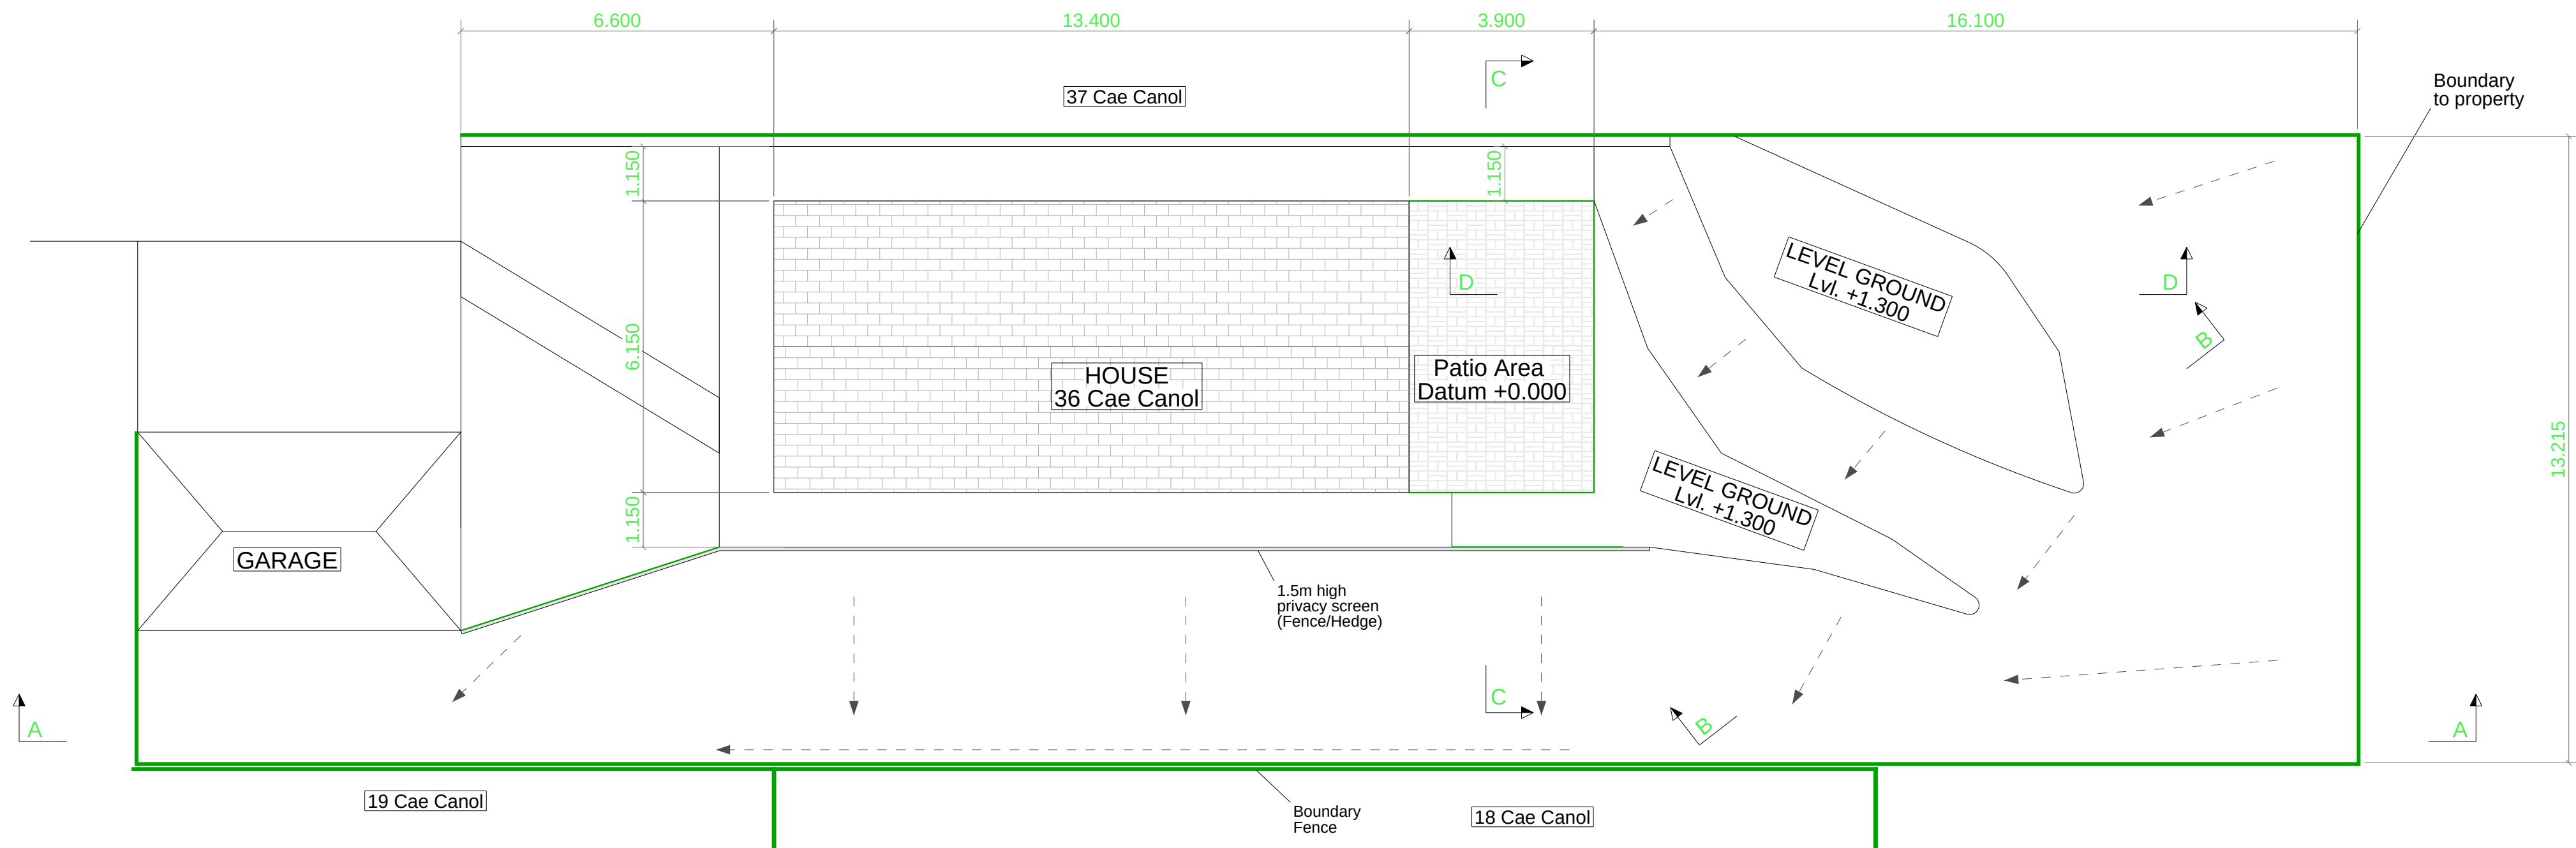


EXISTING PLAN ON PROTERTY

Scale: 1:100

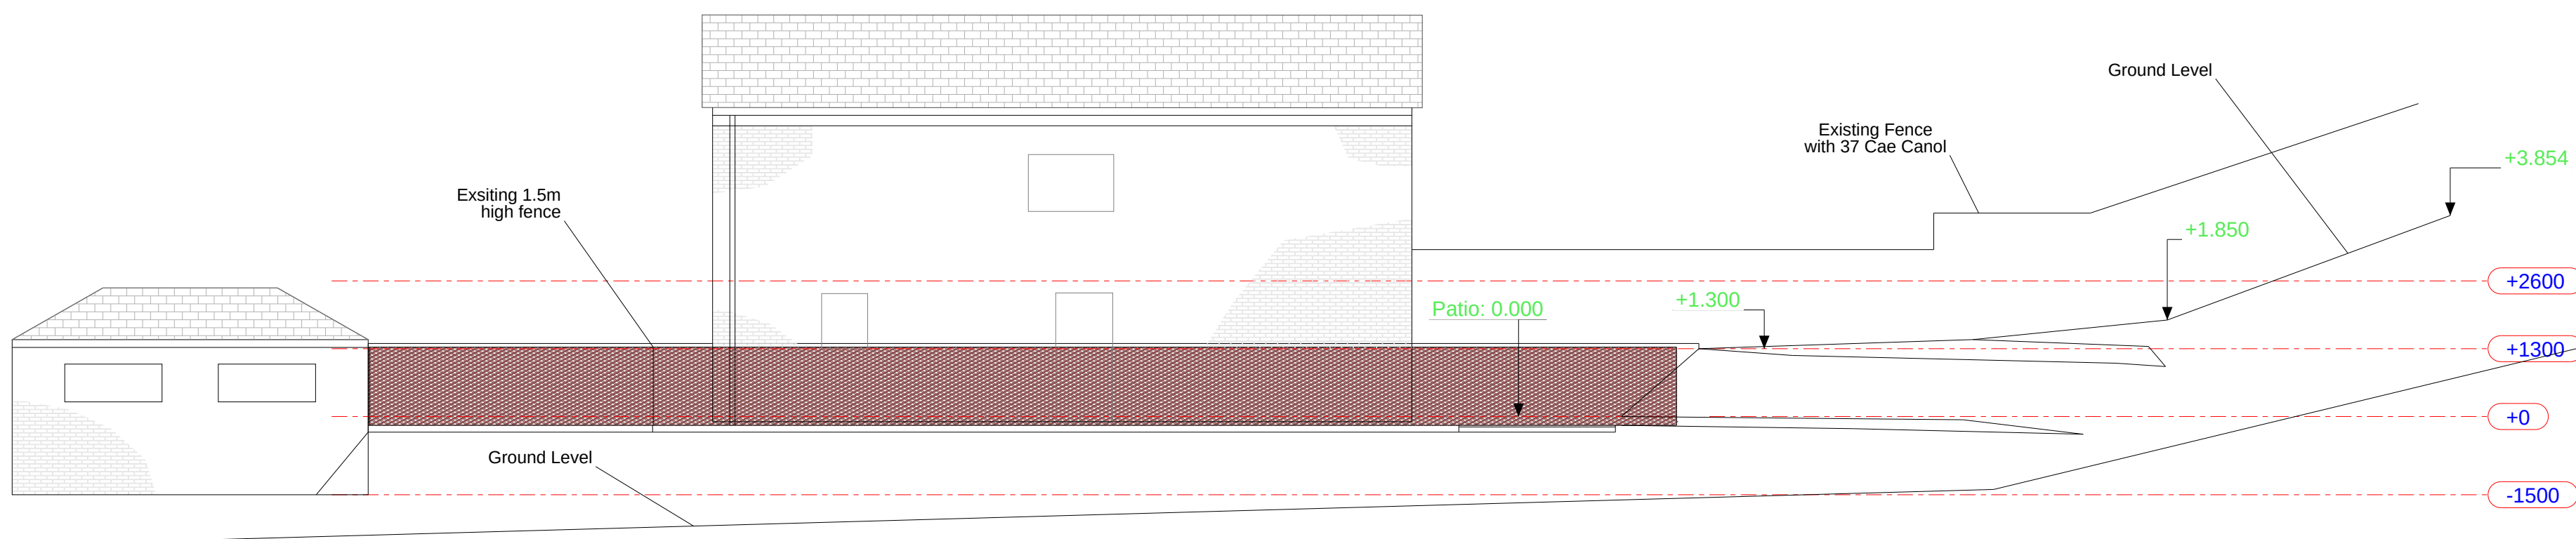


A-A - EXISTING ELEVATION ON PROPERTY

Scale: 1:100

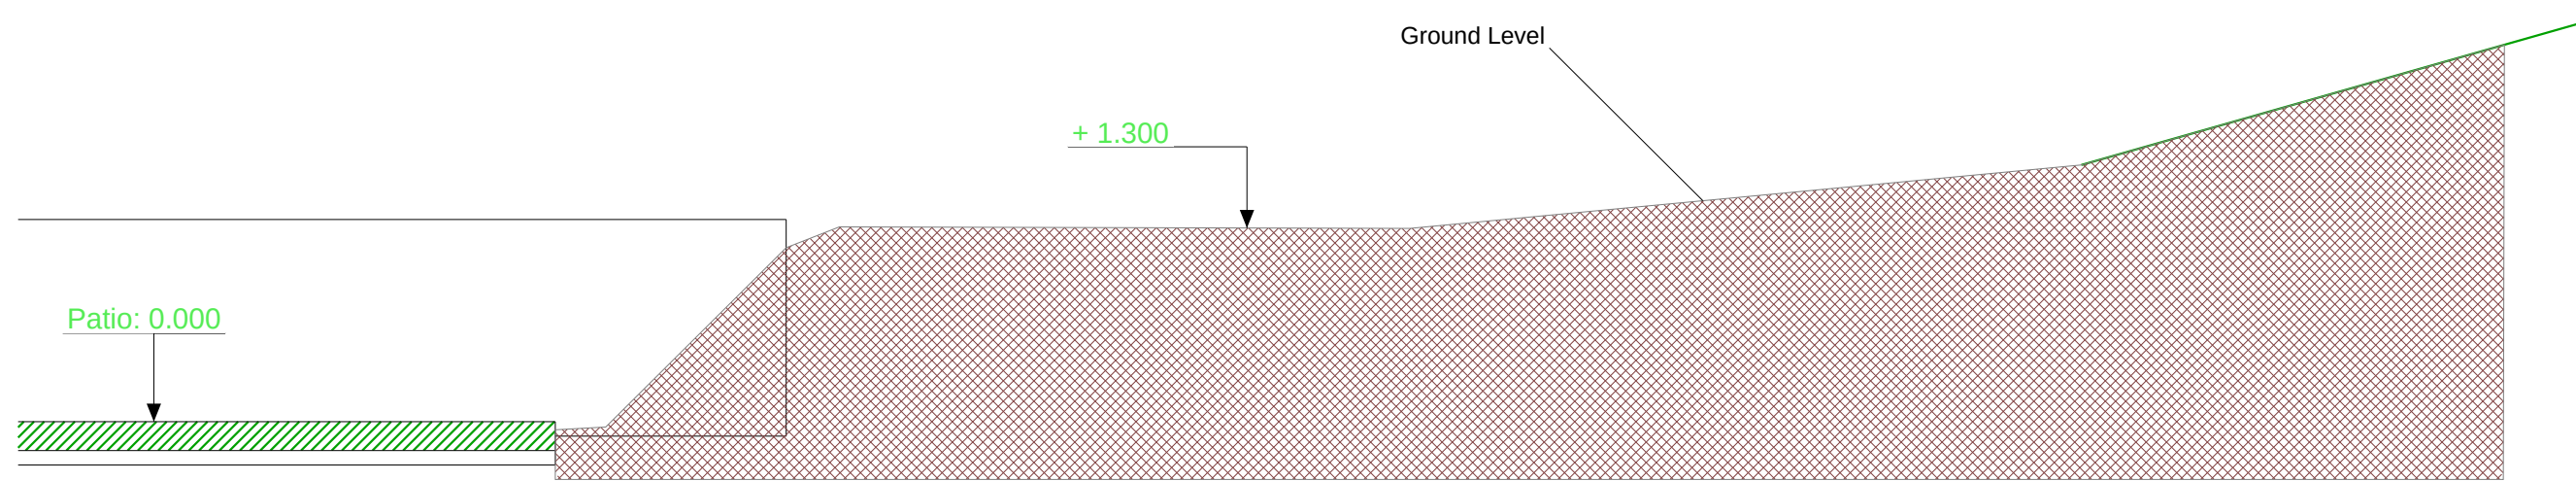


D - D

Scale: 1:50

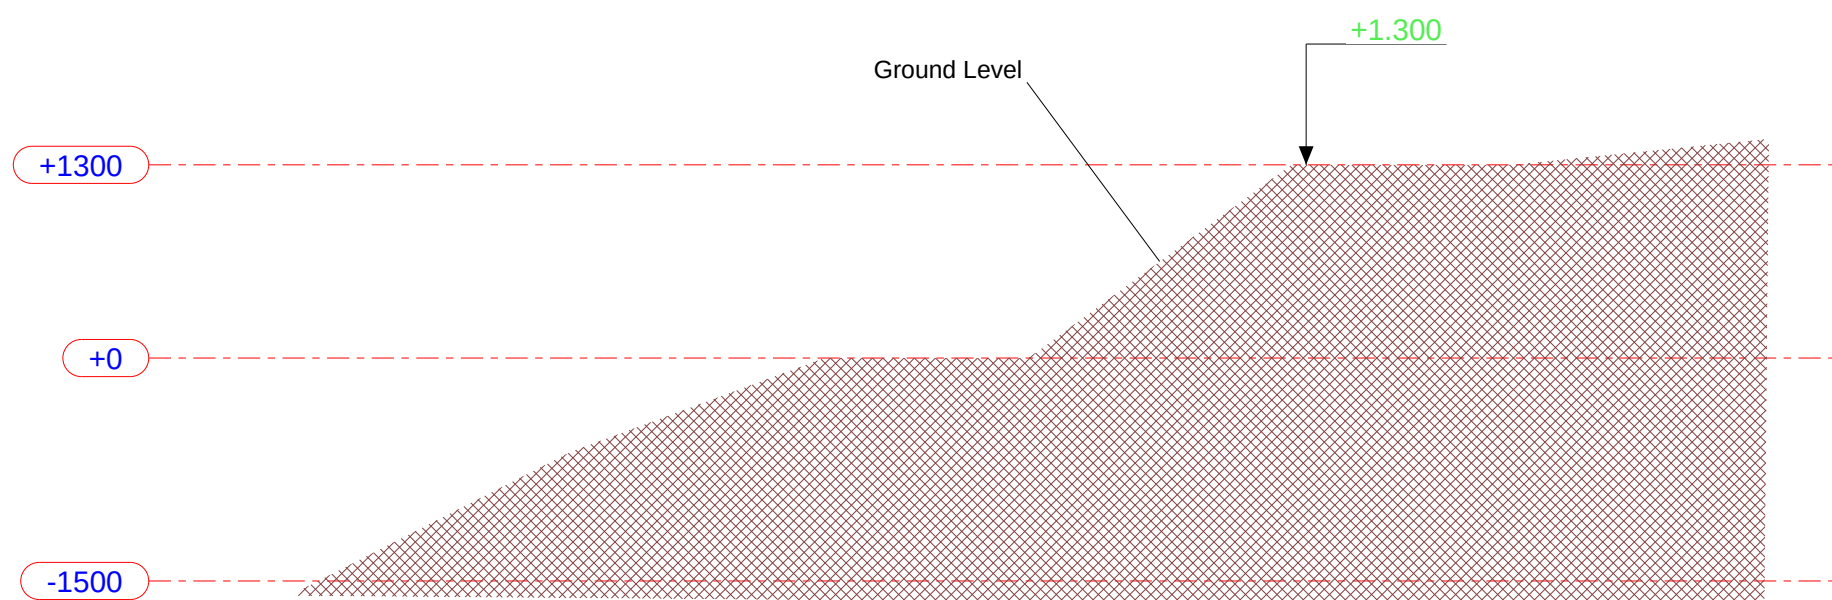


B - B

Scale: 1:50

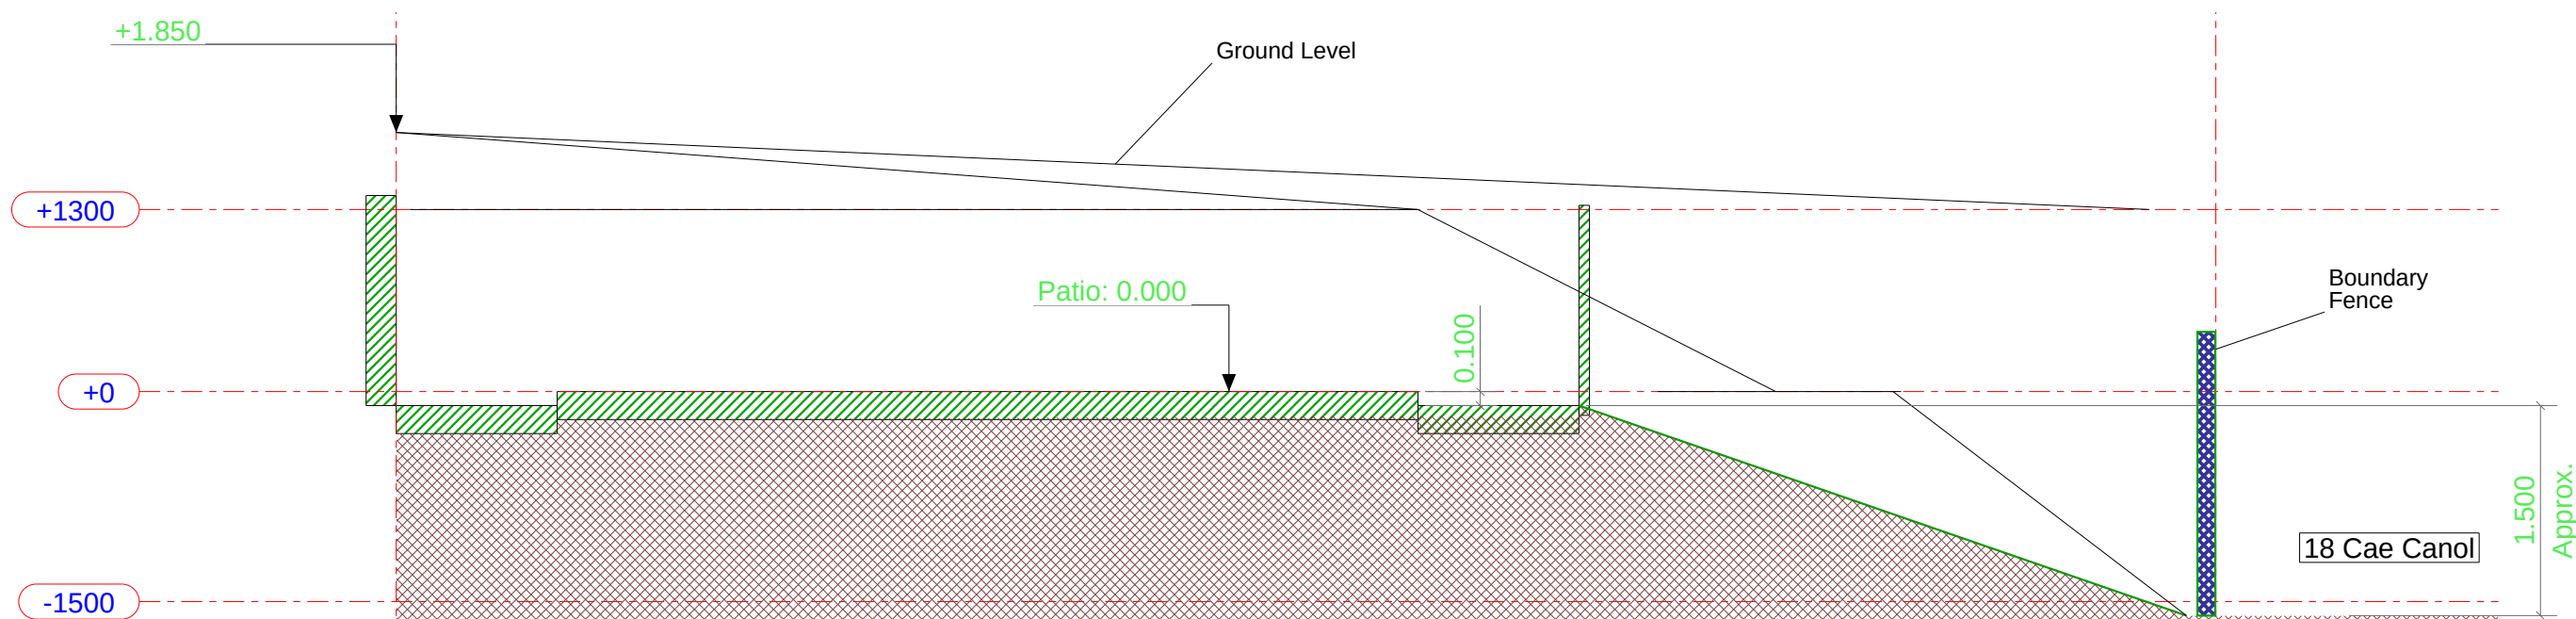

C - C

Scale: 1:50

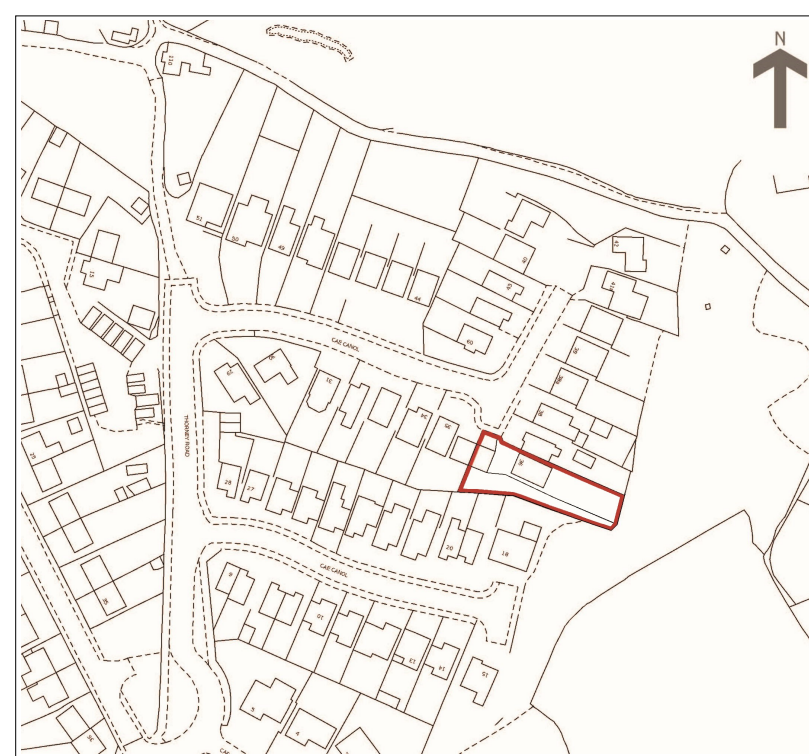

Location/Title Plan

36 Cae Canol, Baglan
Port Talbot, SA12 8LX

A	ISSUED FOR PLANNING	12.06.2022
REV MARK	REVISION DESCRIPTION	REVISION DATE
Mr & Mrs P Morris		
36 Cae Canol, Baglan, SA12 8LX		
DOCUMENT NUMBER		
DRAWING TITLE	Existing Garden/Property Plan	
CONTRACT	Garden Alterations	
MODELLED BY	RPT	ISSUE DATE 12.06.2022
CONTRACT NO		SCALE 1:50 1:100
DRAWING No	G [1]	REVISION No. A