


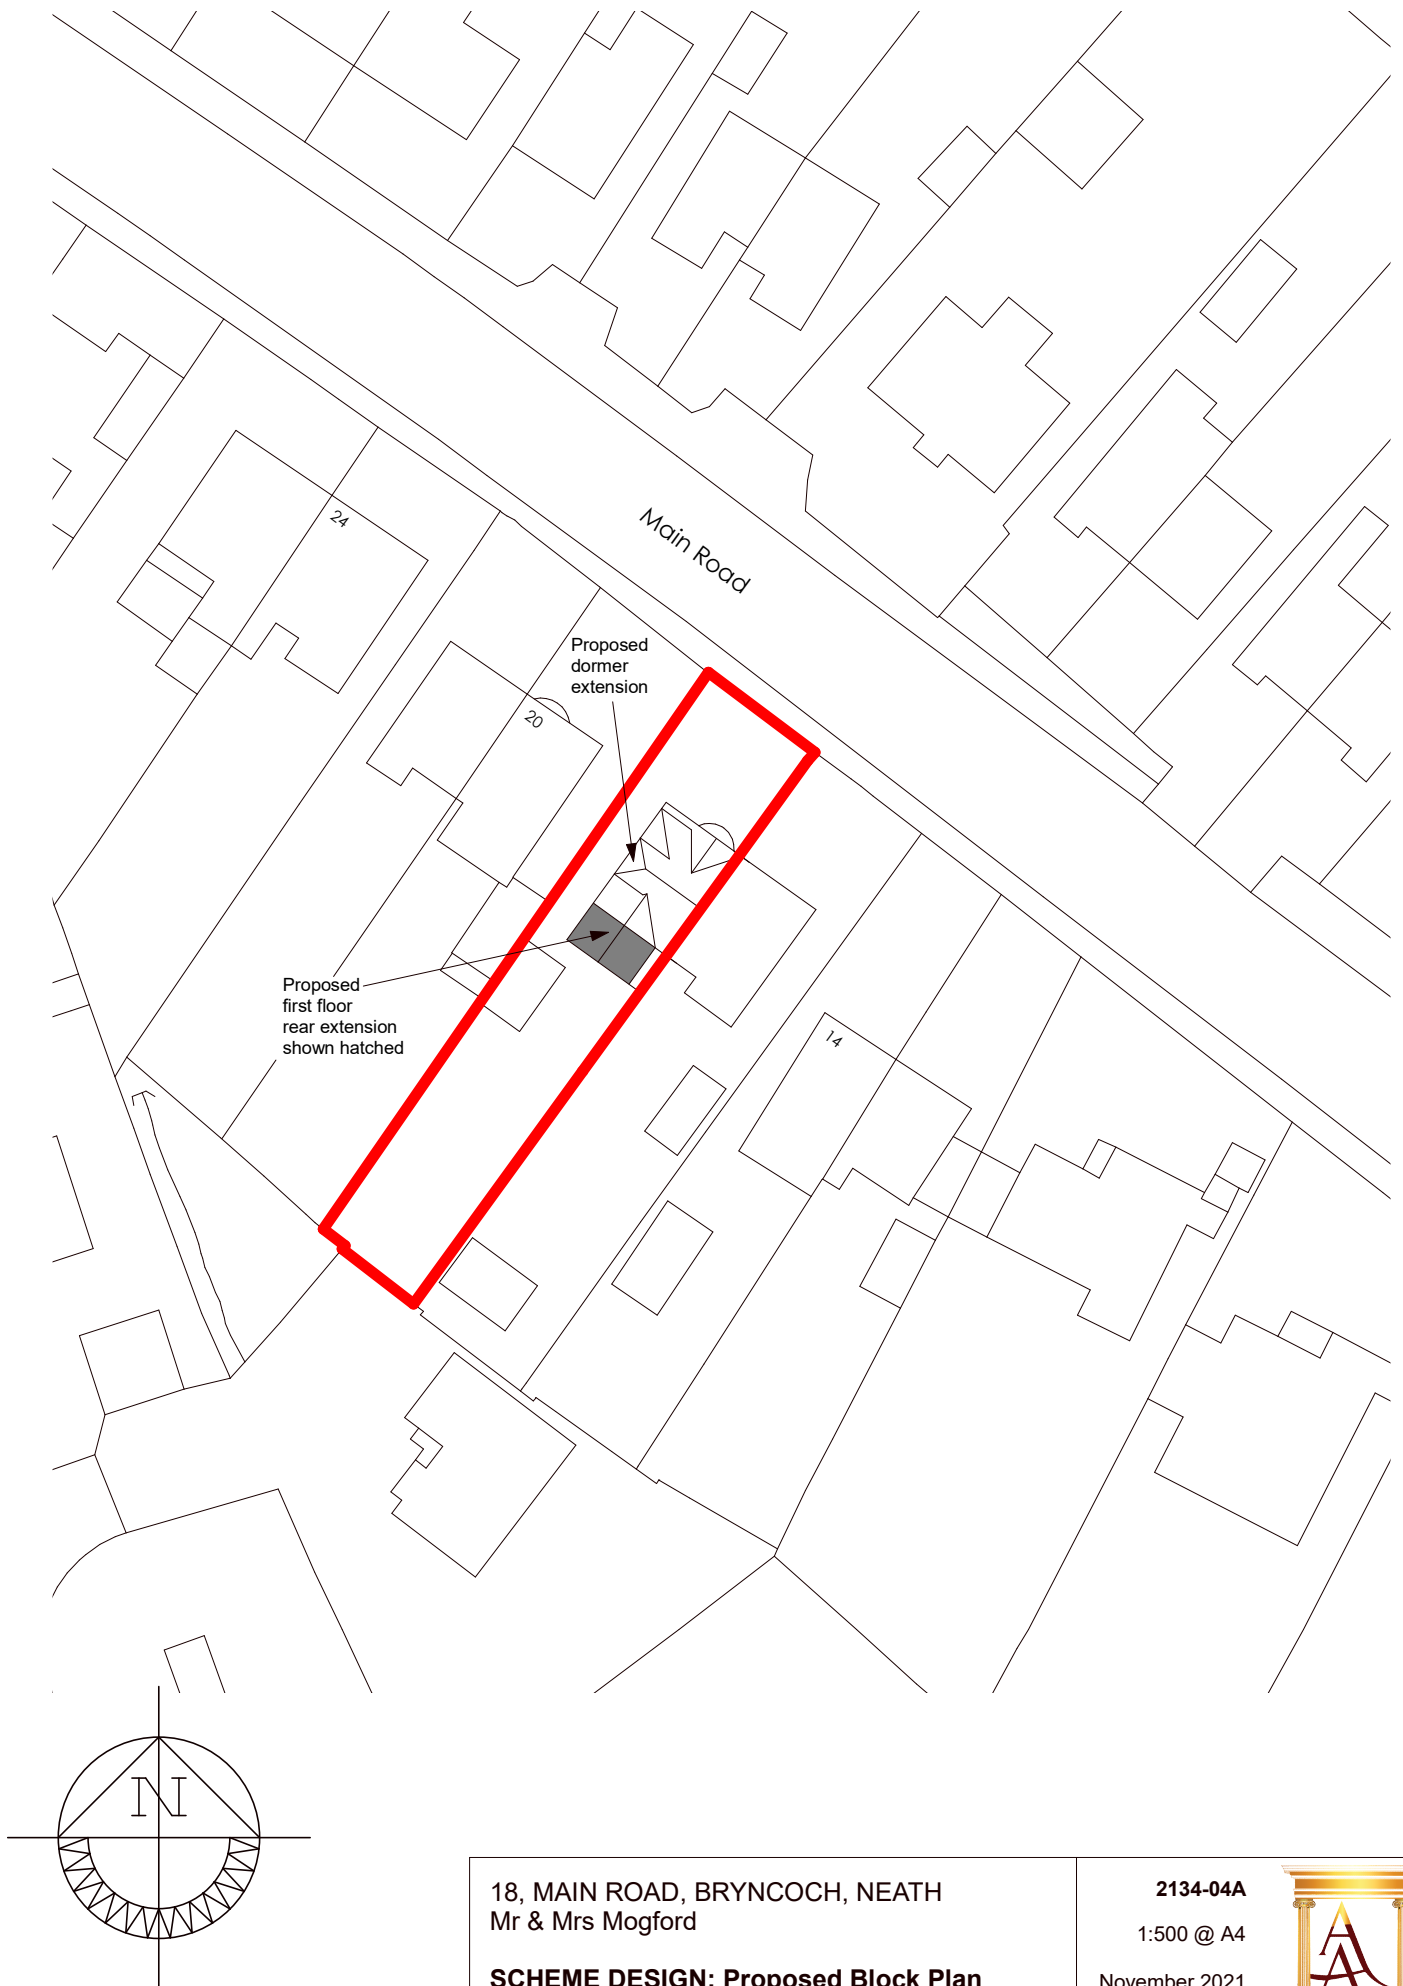

18, MAIN ROAD, BRYNCOCH, NEATH
Mr & Mrs Mogford

SCHEME DESIGN: Proposed Block Plan

2134-04A

1:500 @ A4

November 2021

