


PAIR OF ORNAMENTAL
WROUGHT-IRON GATES

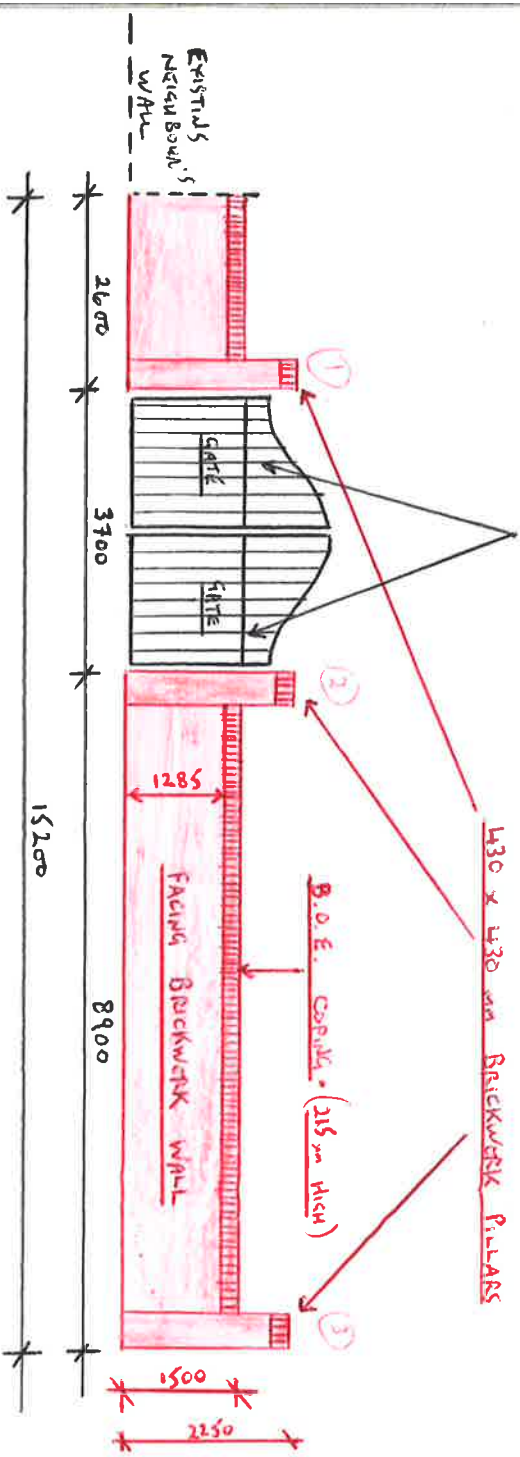

FRONT (WEST) ELEVATION 1:100

* REFER TO MAIN PLAN

SHEET 1 of 1 FOR LOCATION

SHEET 2

27 SWAN ROAD, BAGLAN SA12 8BN

DETAIL OF FRONT BOUNDARY BRICK WALL 1500 mm HIGH
INCORPORATING PAIR OF ORNAMENTAL ENTRANCE GATES

Superseded