
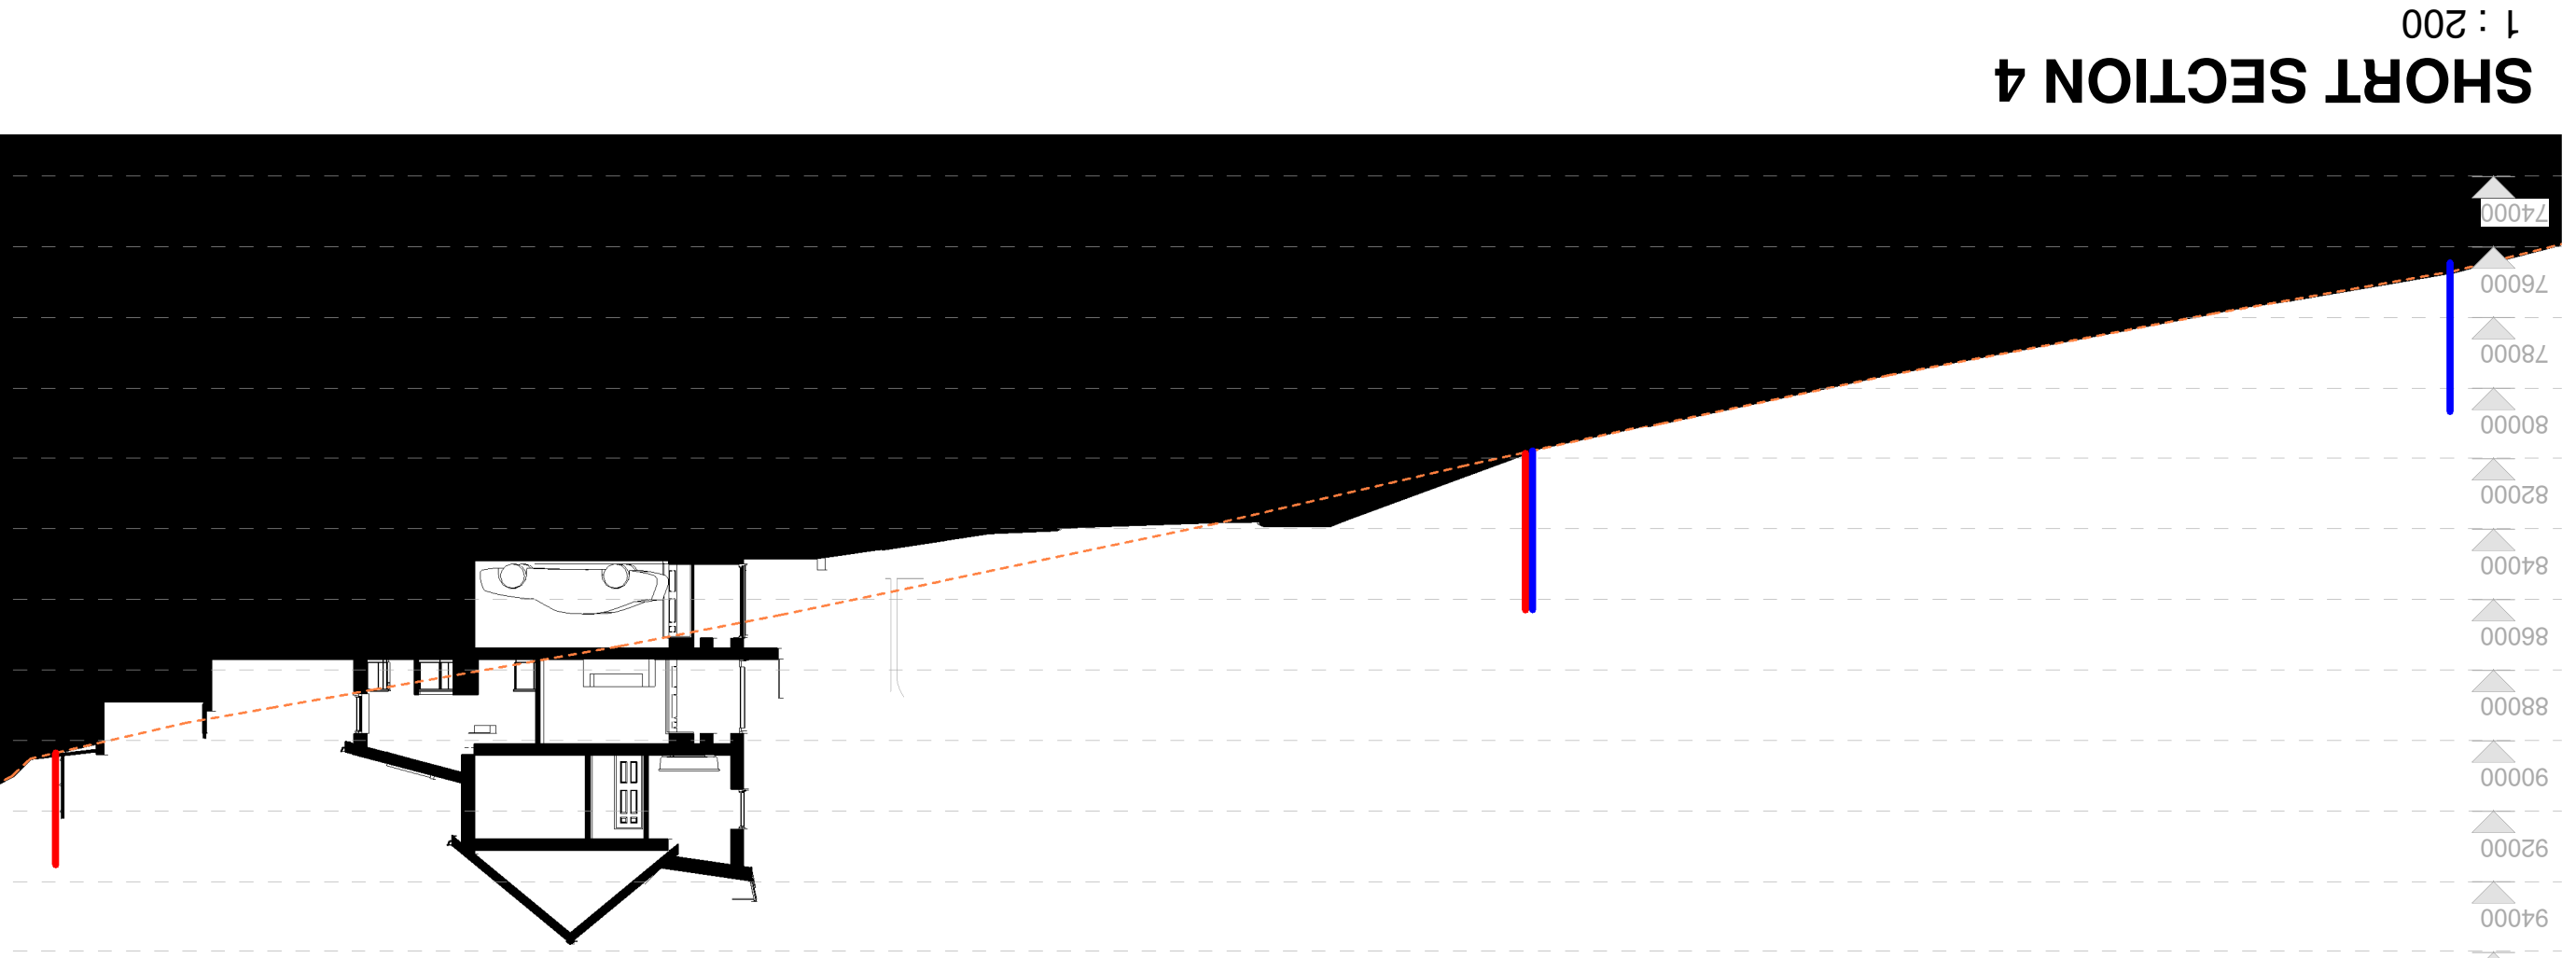
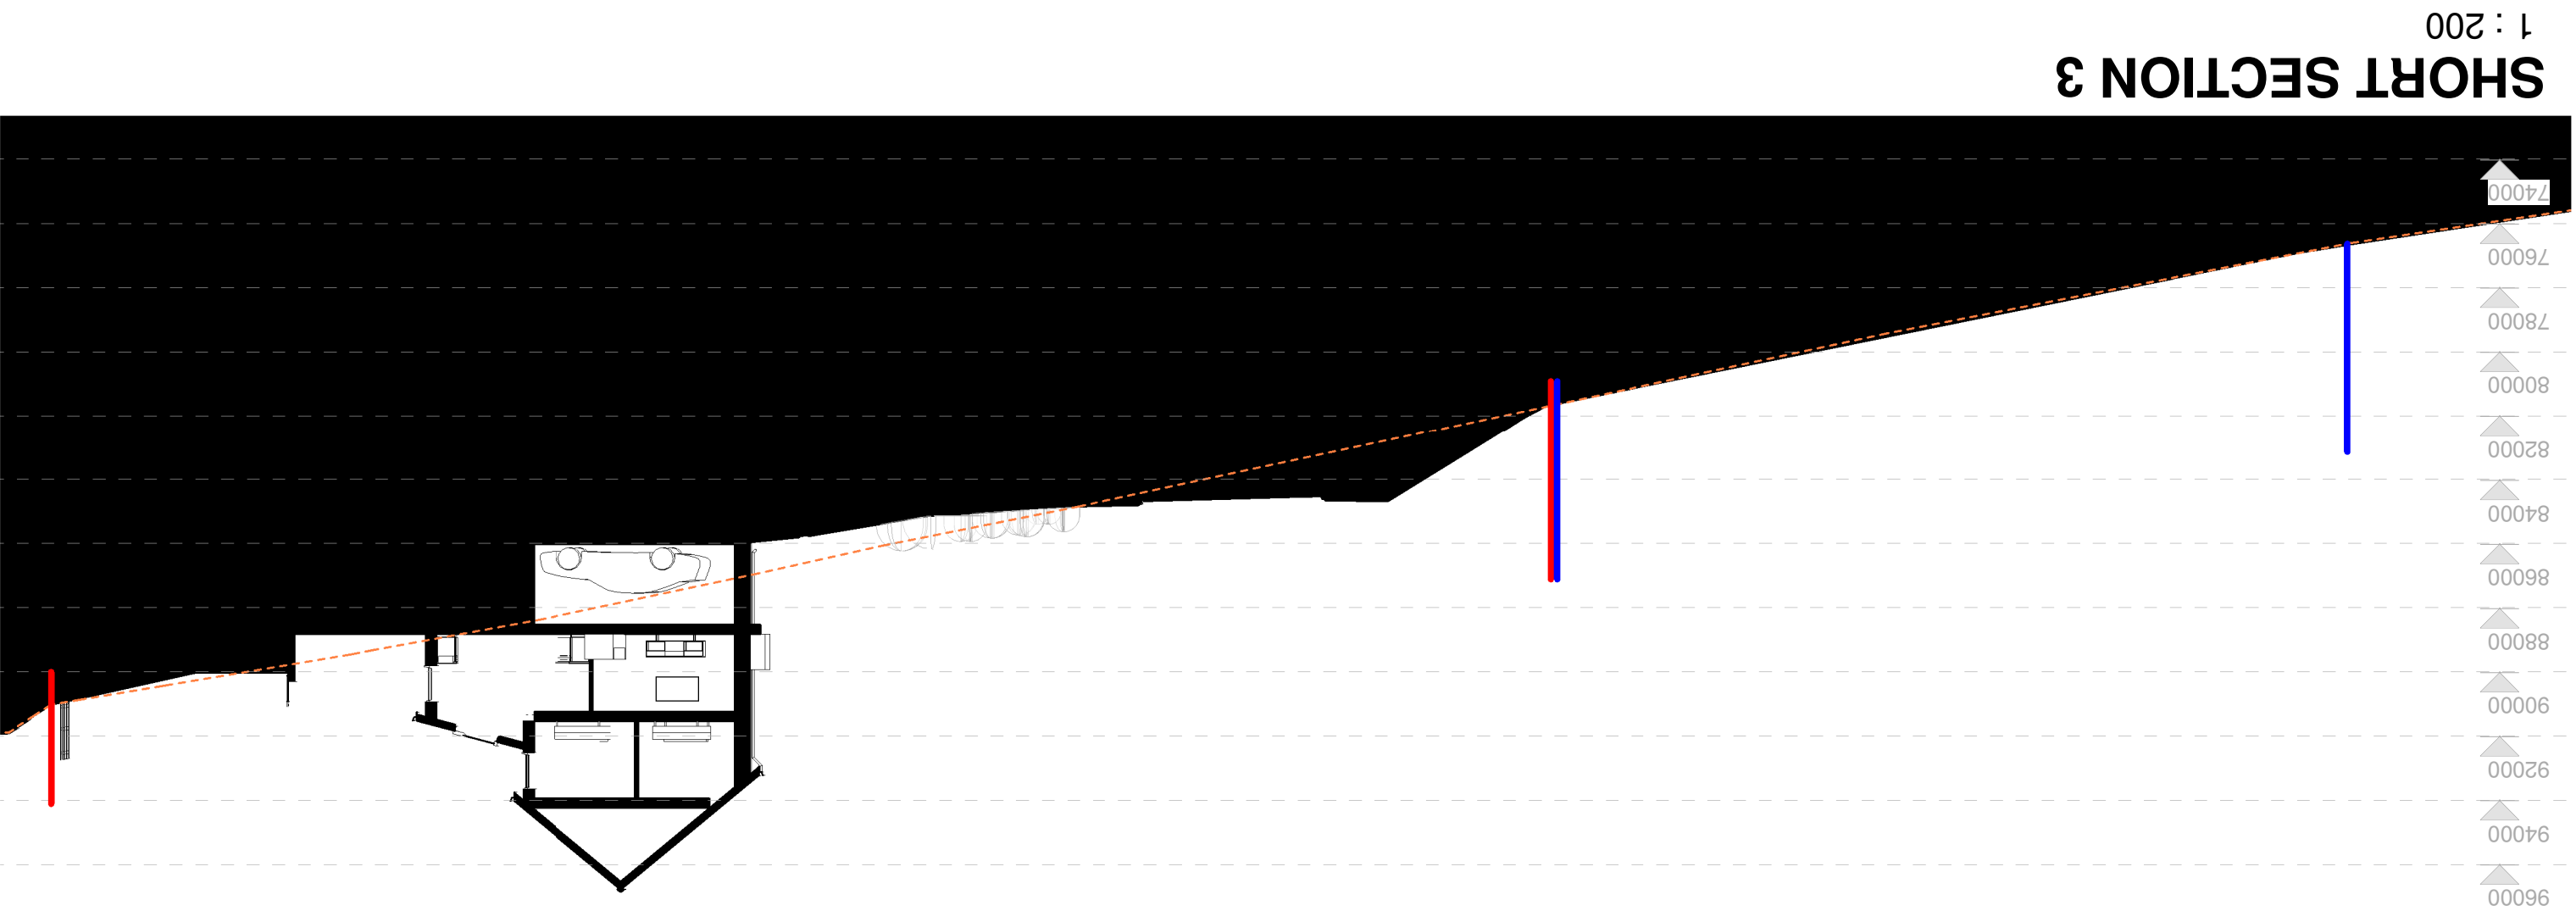
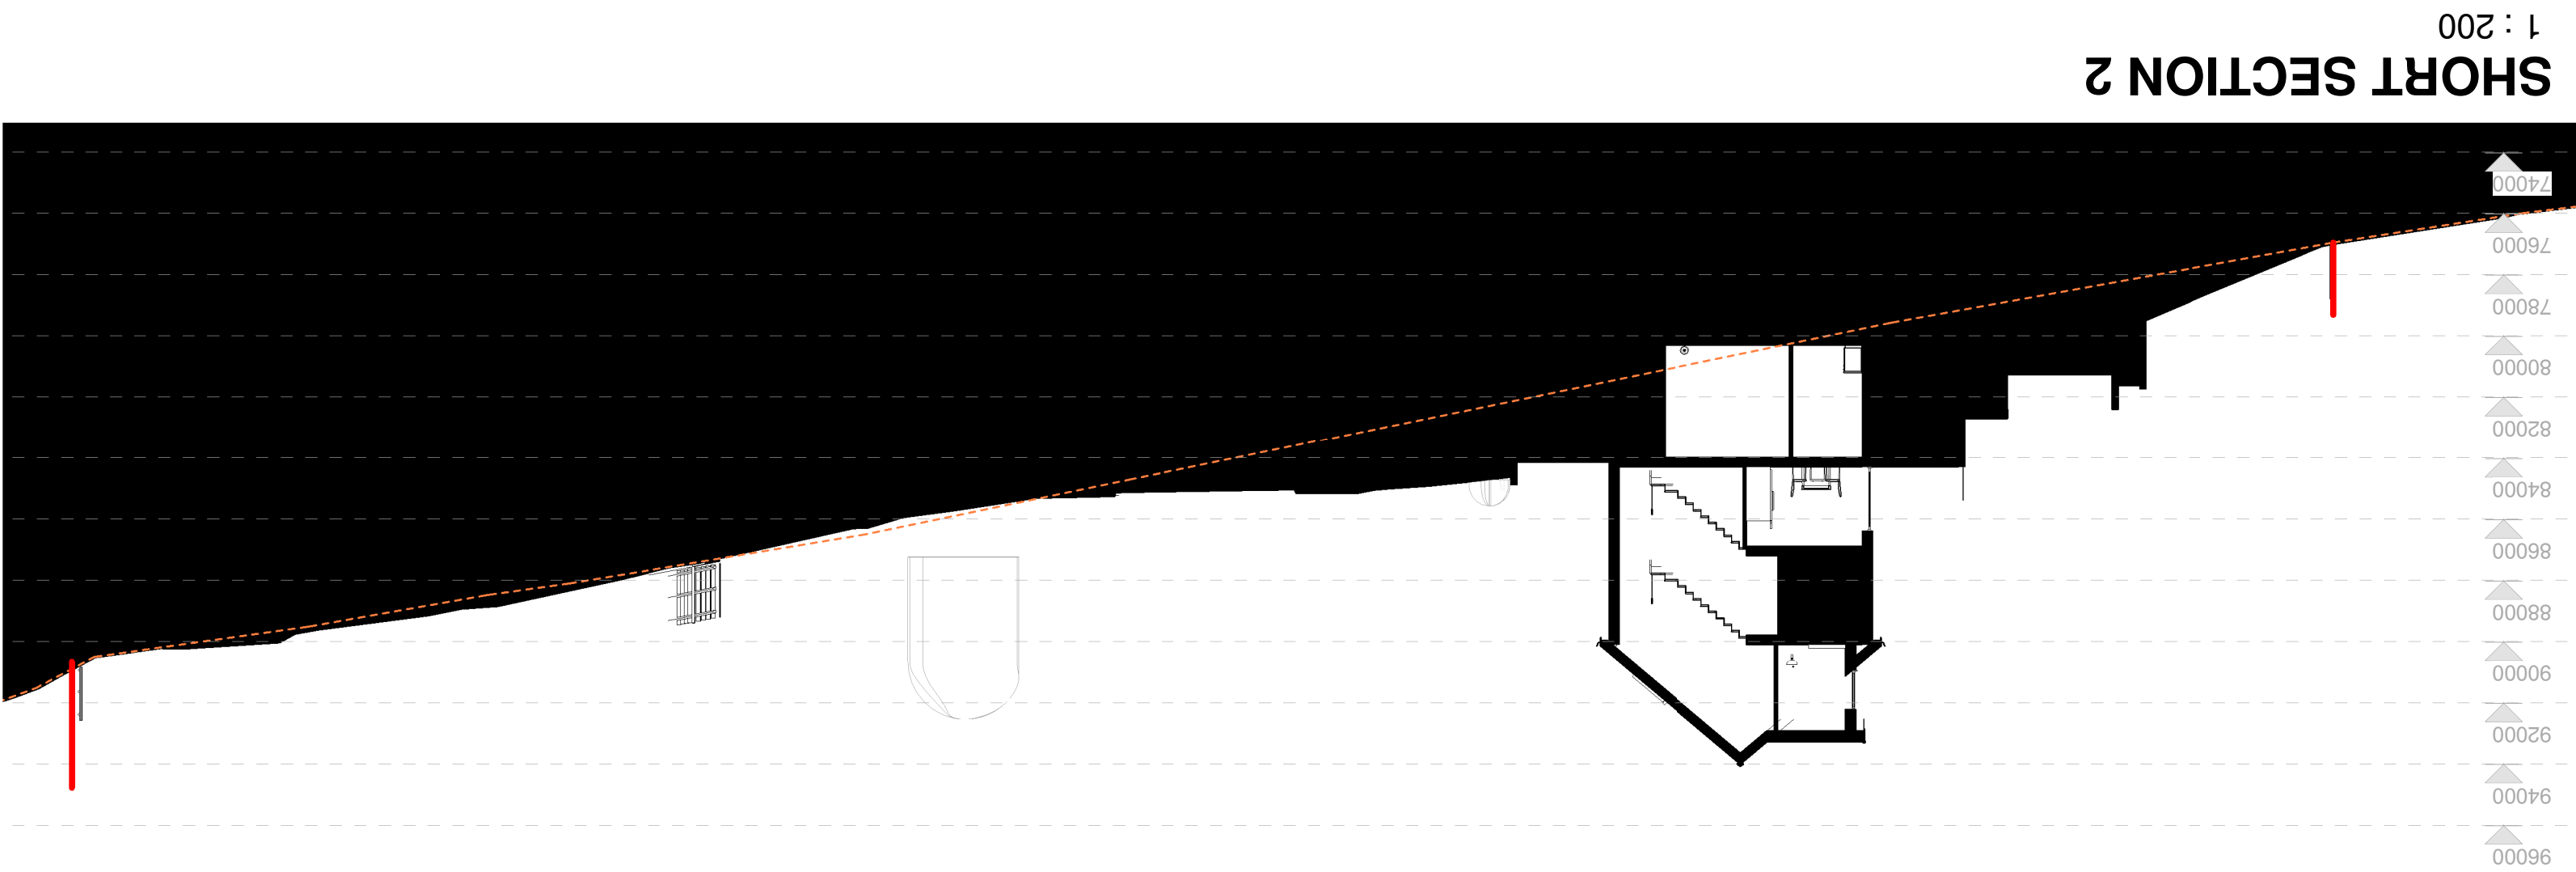


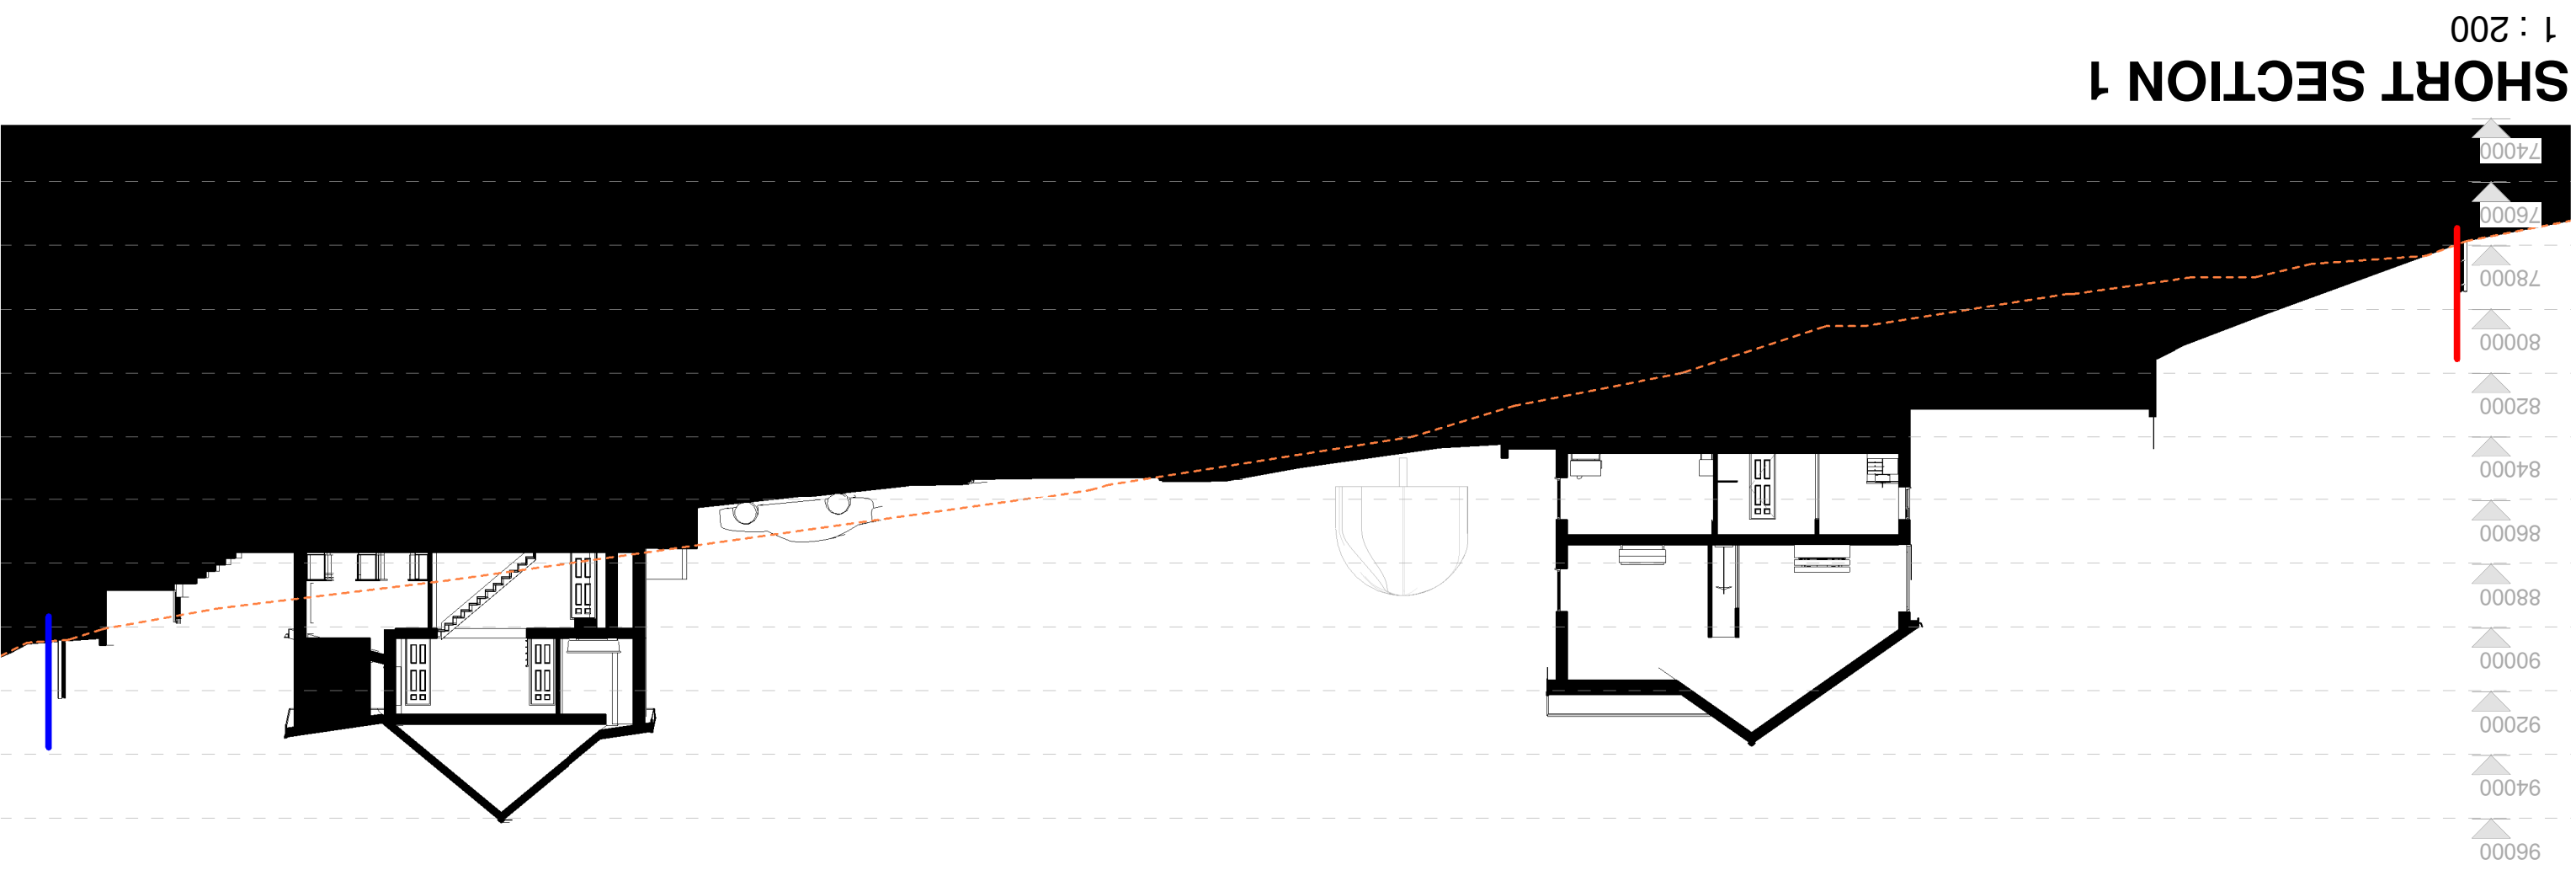

----- EXISTING GROUND PROFILE

Rev	Description	Date
A	Redrawn	09-03-22
B	Redrawn	28-6-22

STATUS
PURPOSE OF ISSUE

i.m. Design Studio
27 Park Avenue,
Skewen, SA106RU
Registered Architects
Architectural Technologists

PROJECT
Maes Ty Canol,
Baglan, Port Talbot

TITLE
SITE SECTIONS 1

CLIENT
--

DRAWN BY	CHECKED BY	DATE
JM	JM	15/01/22

SCALE (@ A1)	PROJECT NUMBER
1 : 200	Project Number

DRAWING NUMBER	REV
PL0 - A102	B