


FRONT VIEW



1 : 100

PLOT 8 - LGFL

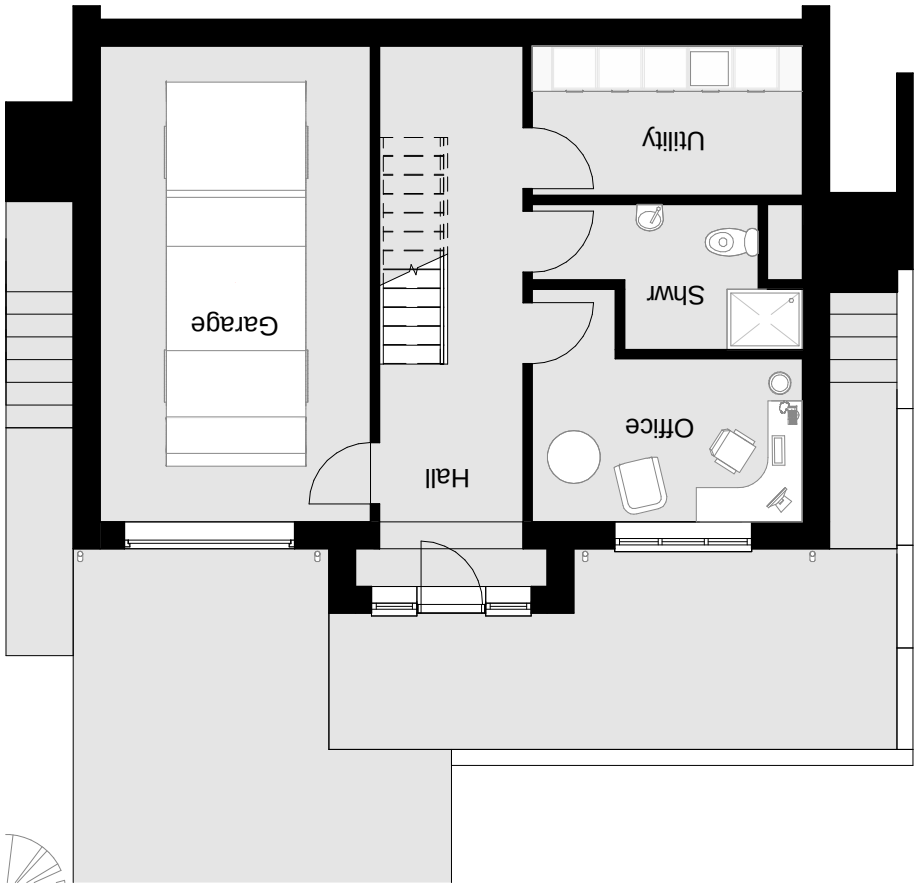


FRONT ELEVATION

1 : 200



1 : 200

LEFT ELEVATION

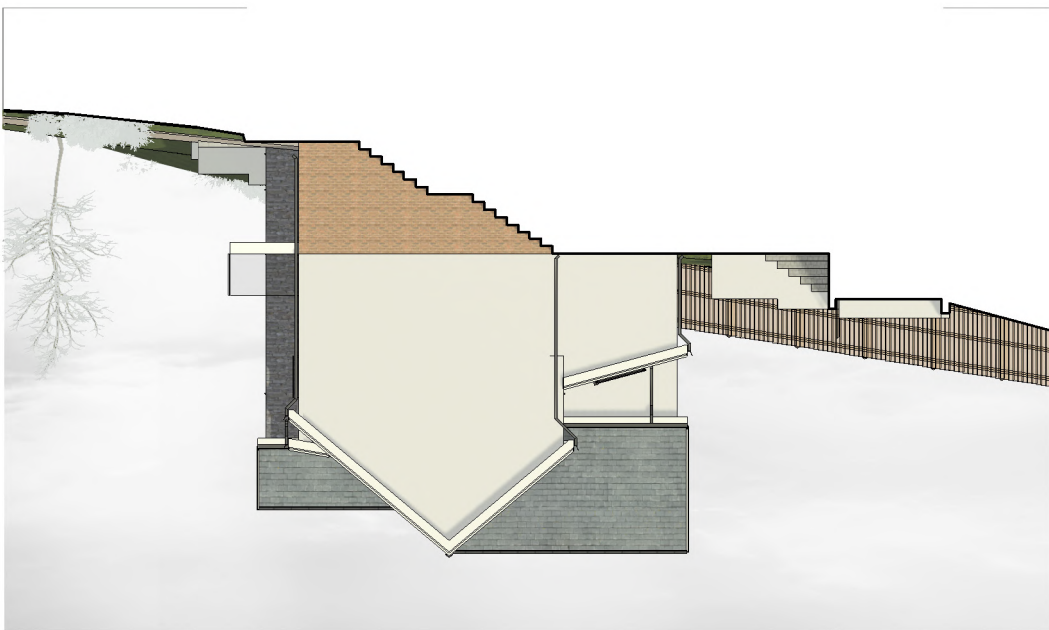


1 : 200

REAR ELEVATION




REAR VIEW 1

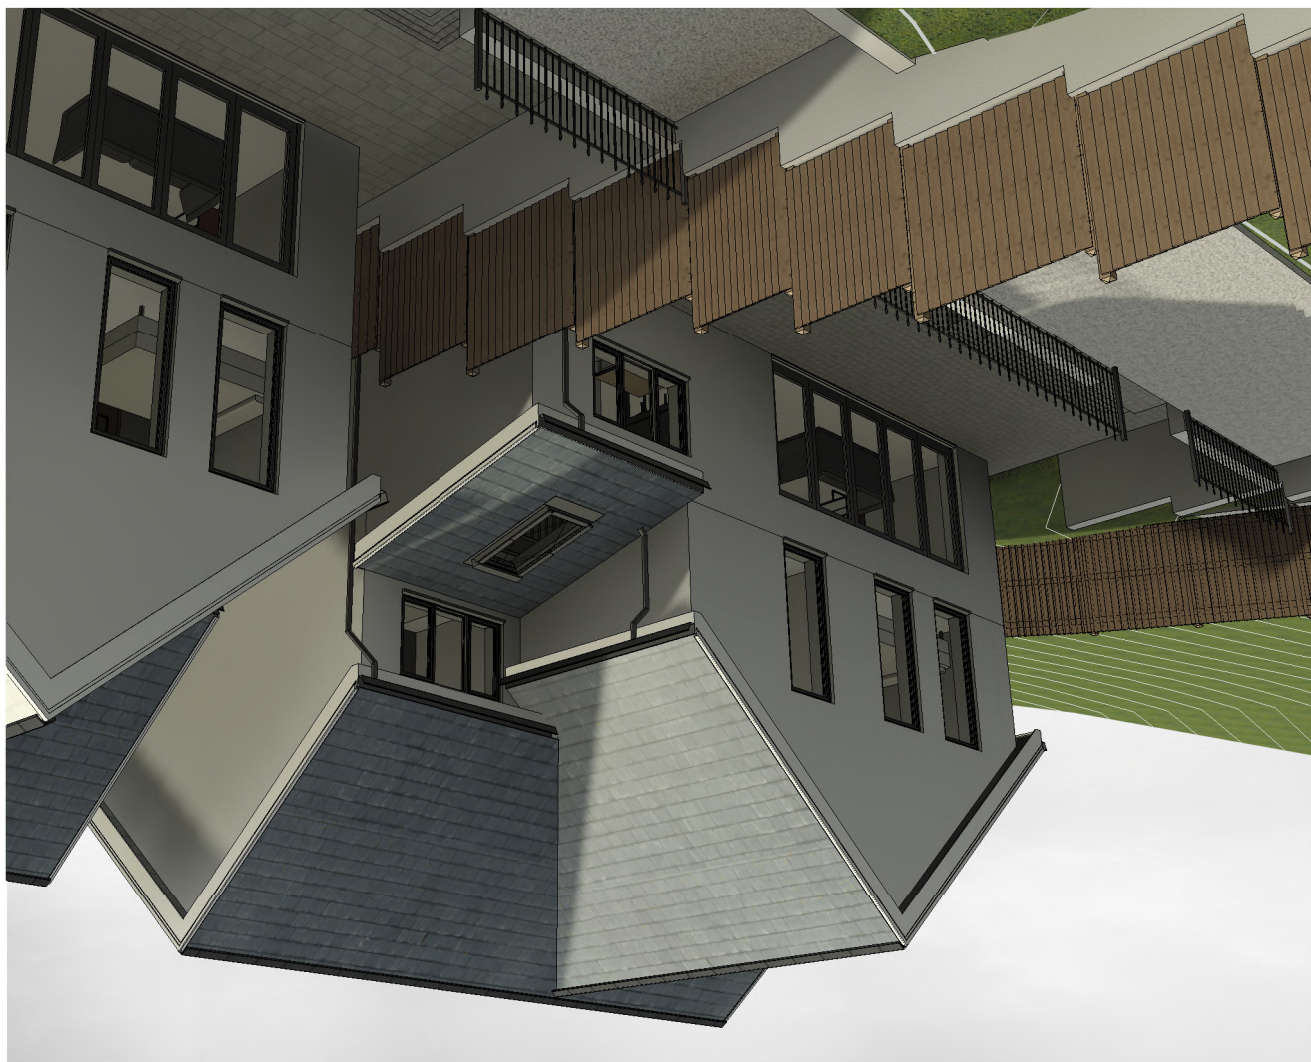


1 : 100

PLOT 8 - FFL

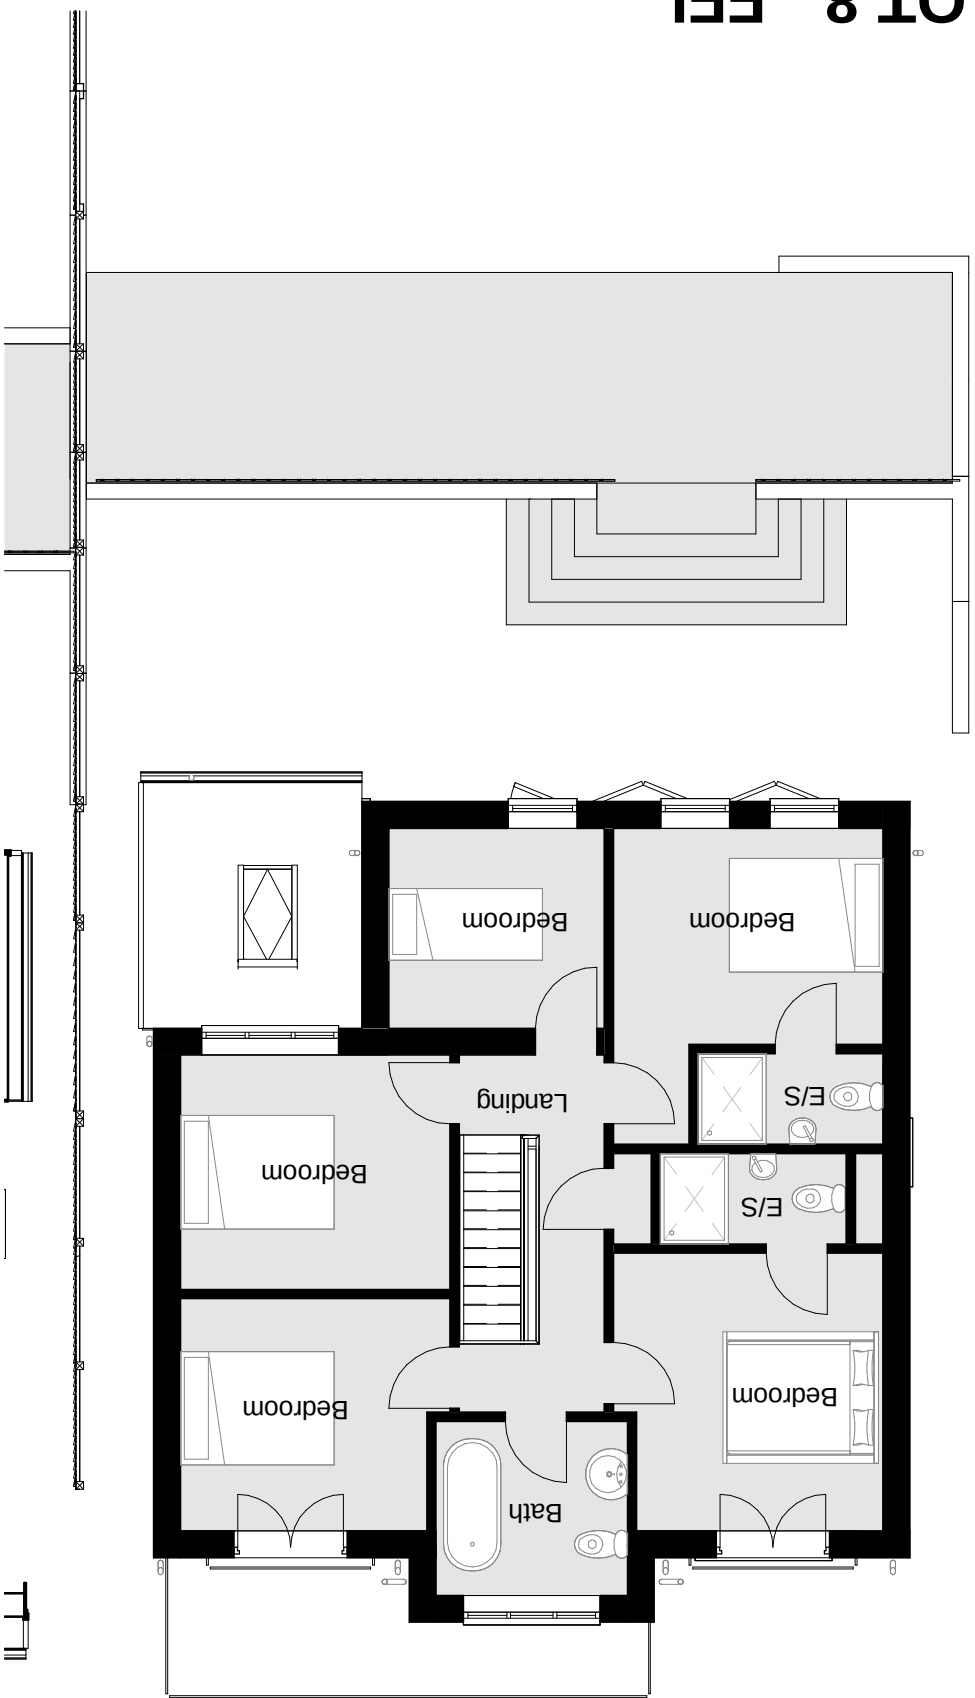

RIGHT ELEVATION

1 : 200

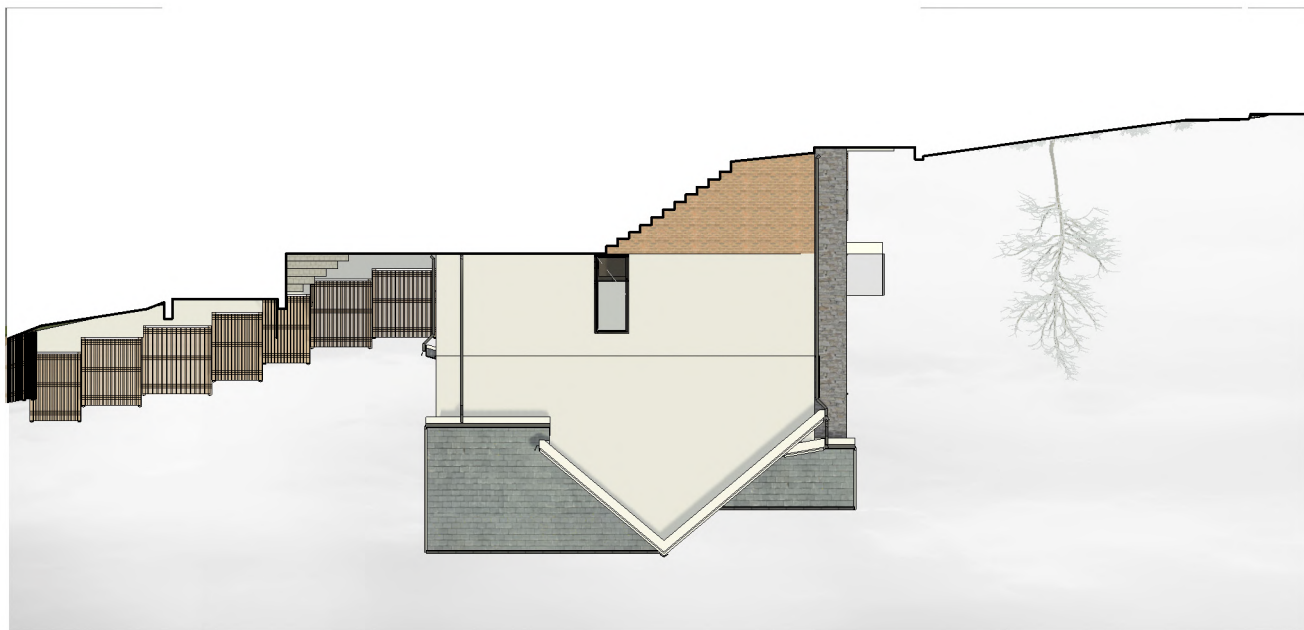

Rev		Description		Date	
A		Redrawn		09-03-22	