


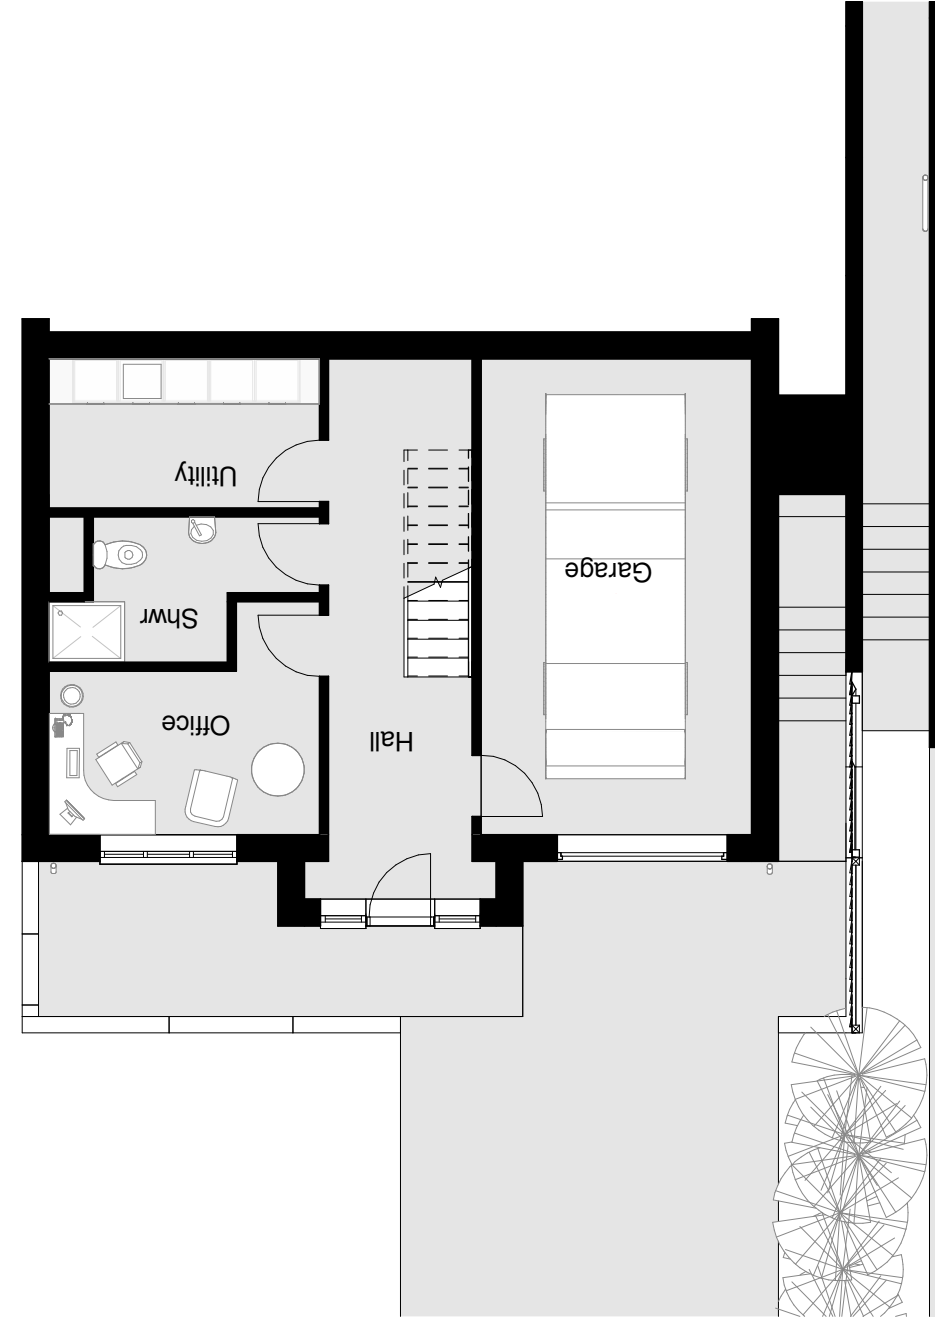

FRONT VIEW




REAR VIEW 1




FRONT ELEVATION

1:200

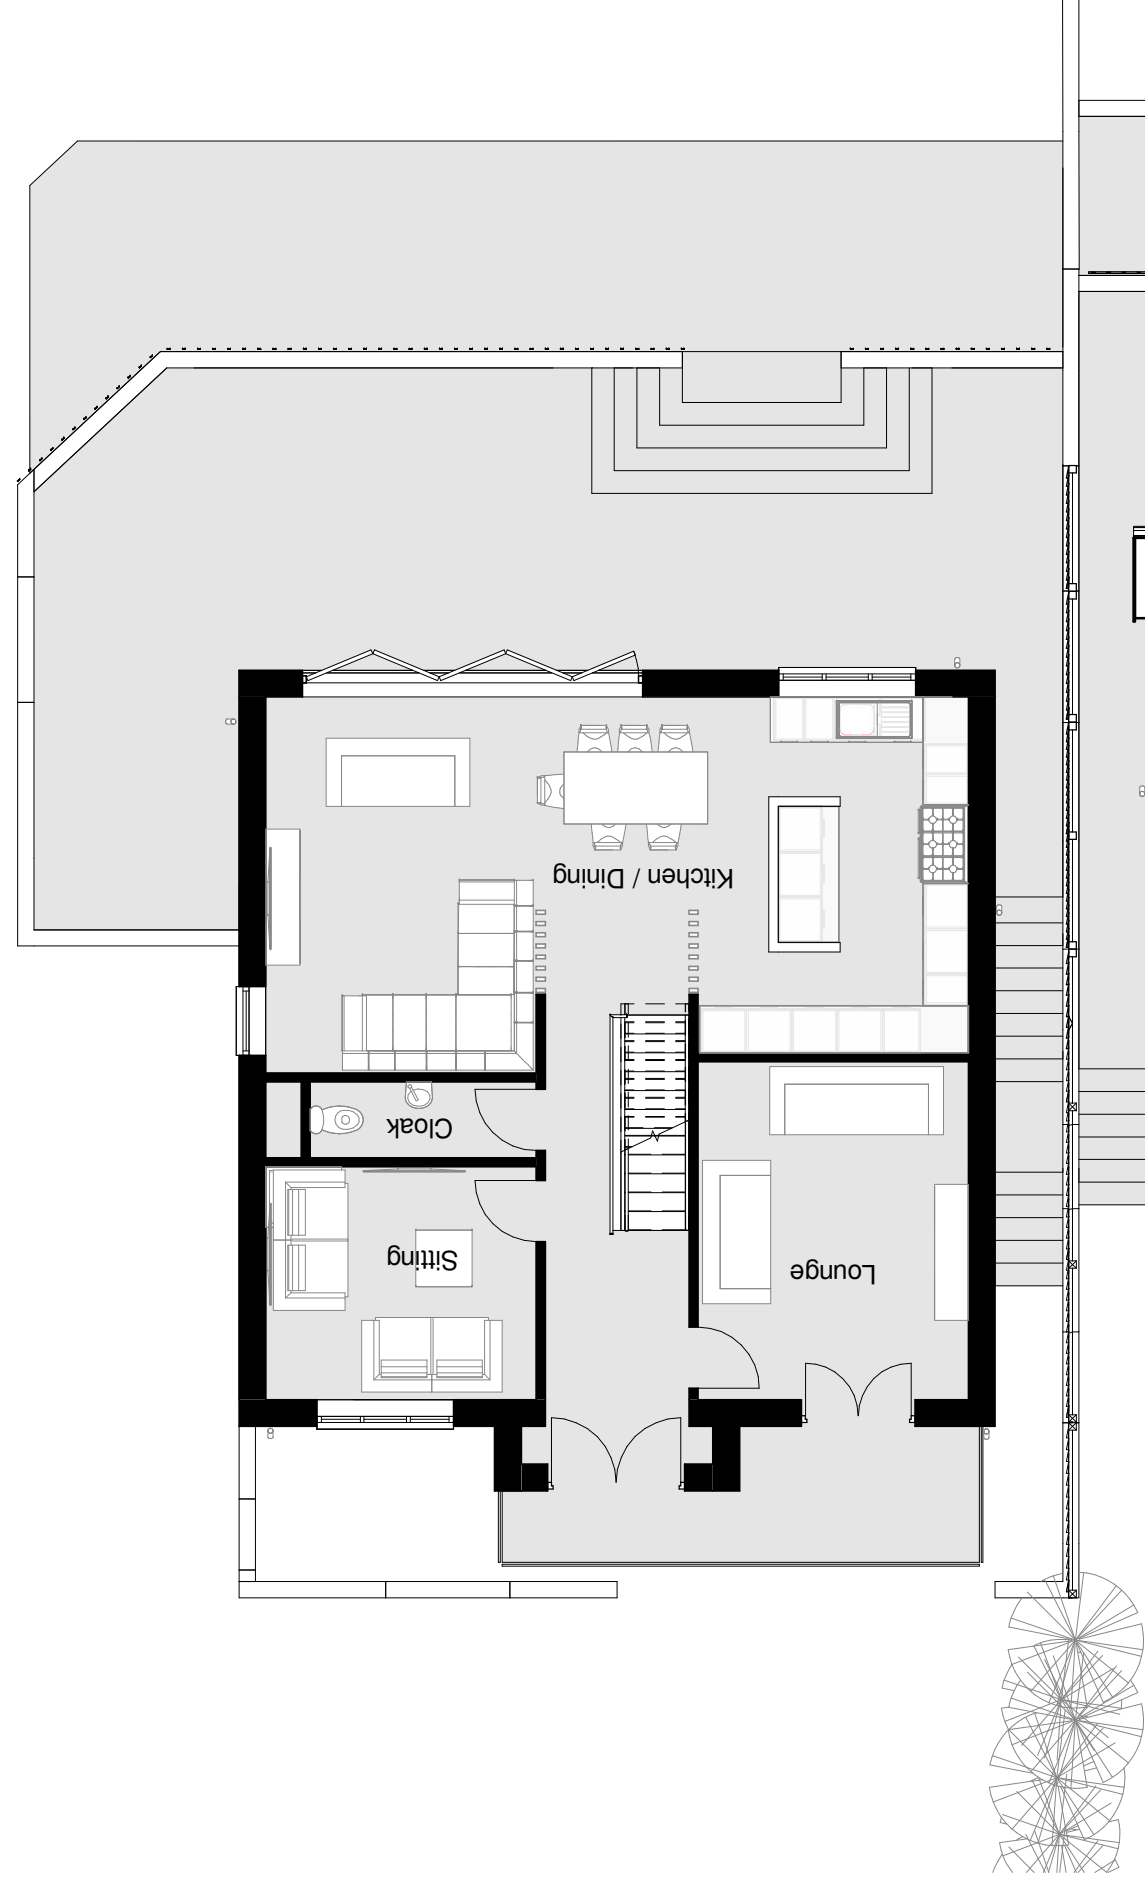

PLOT 9 - GFL

1 : 100

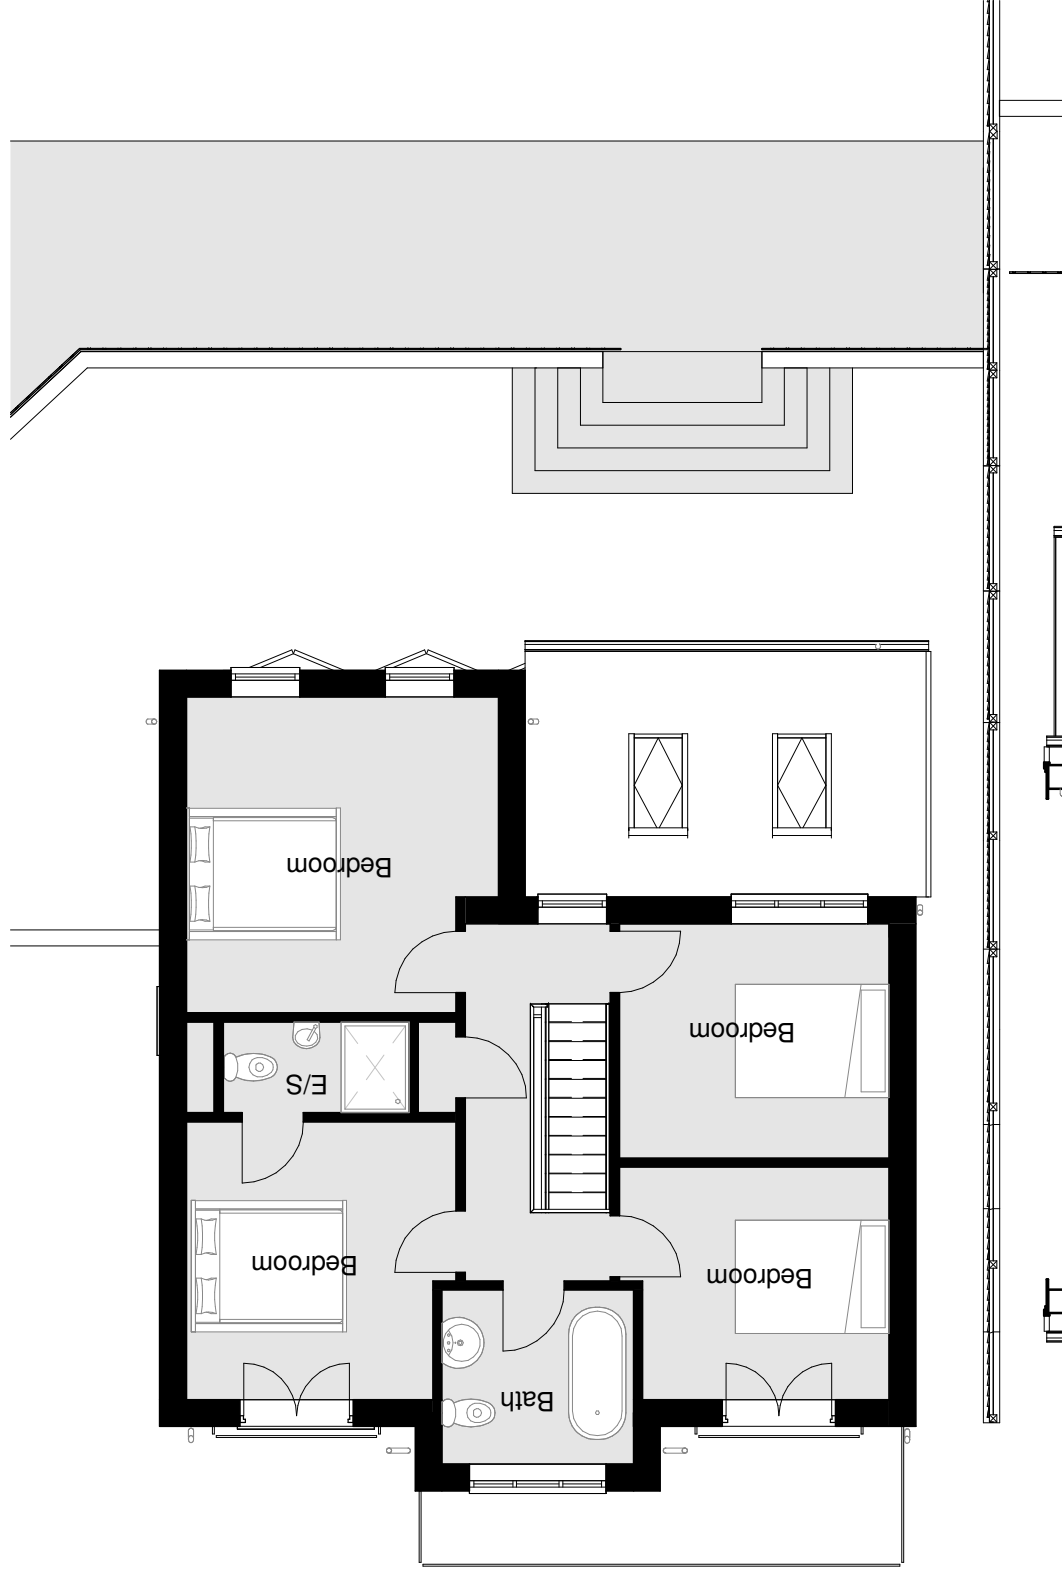


PL0T 9 - FFL

1 : 100



FRONT ELEVATION

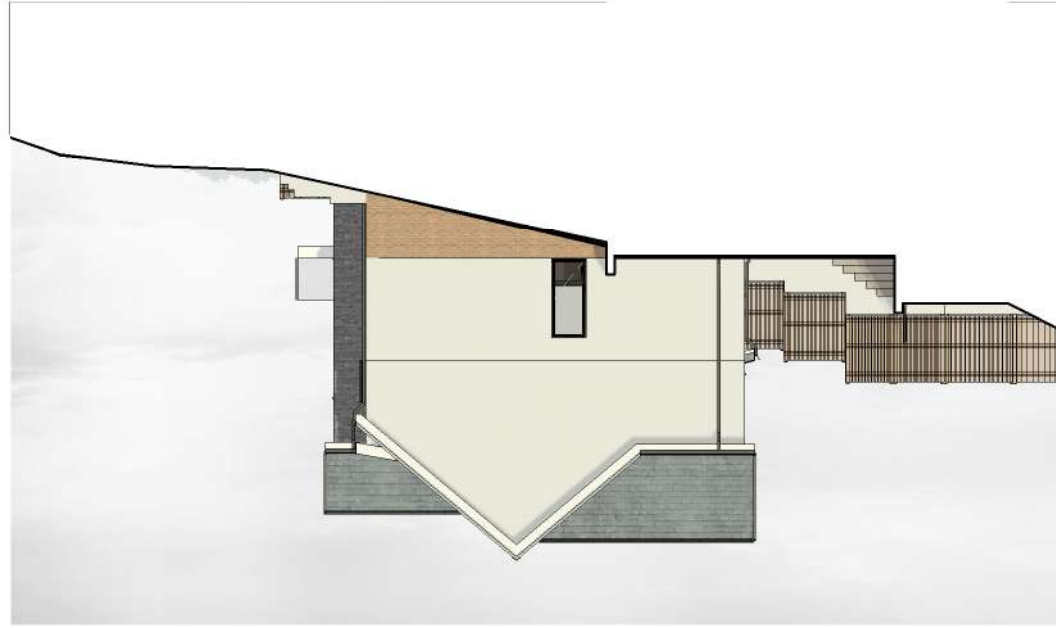

LEFT ELEVATION



REAR ELEVATION



RIGHT ELEVATION

1:200

[illegible]