


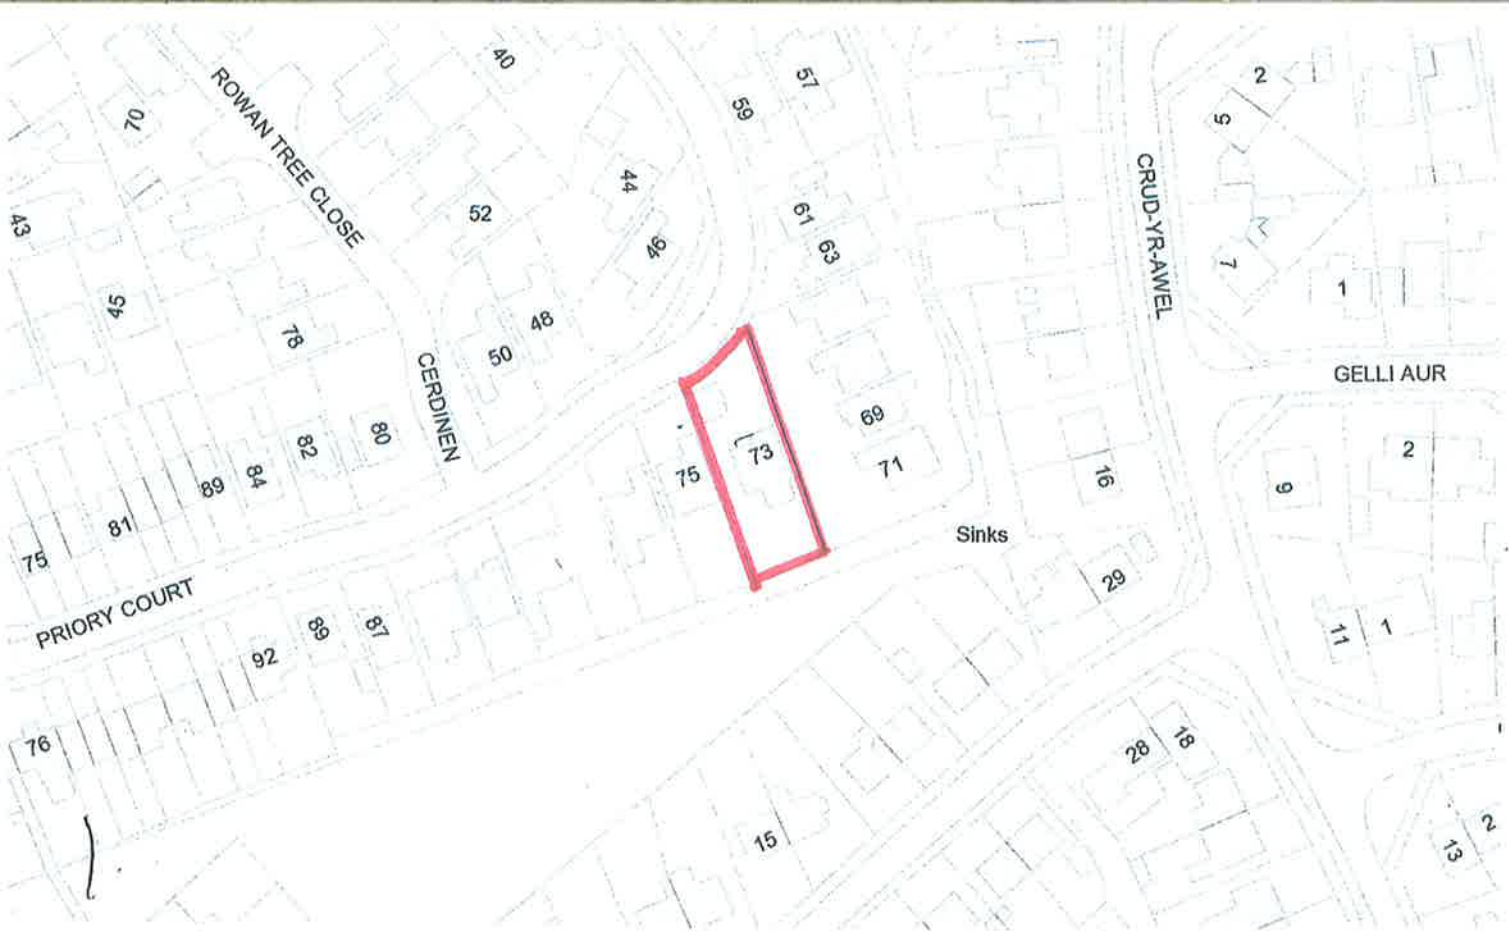

SITE PLAN 1:1250



BLACK PLAN 1:1500