


Superseded

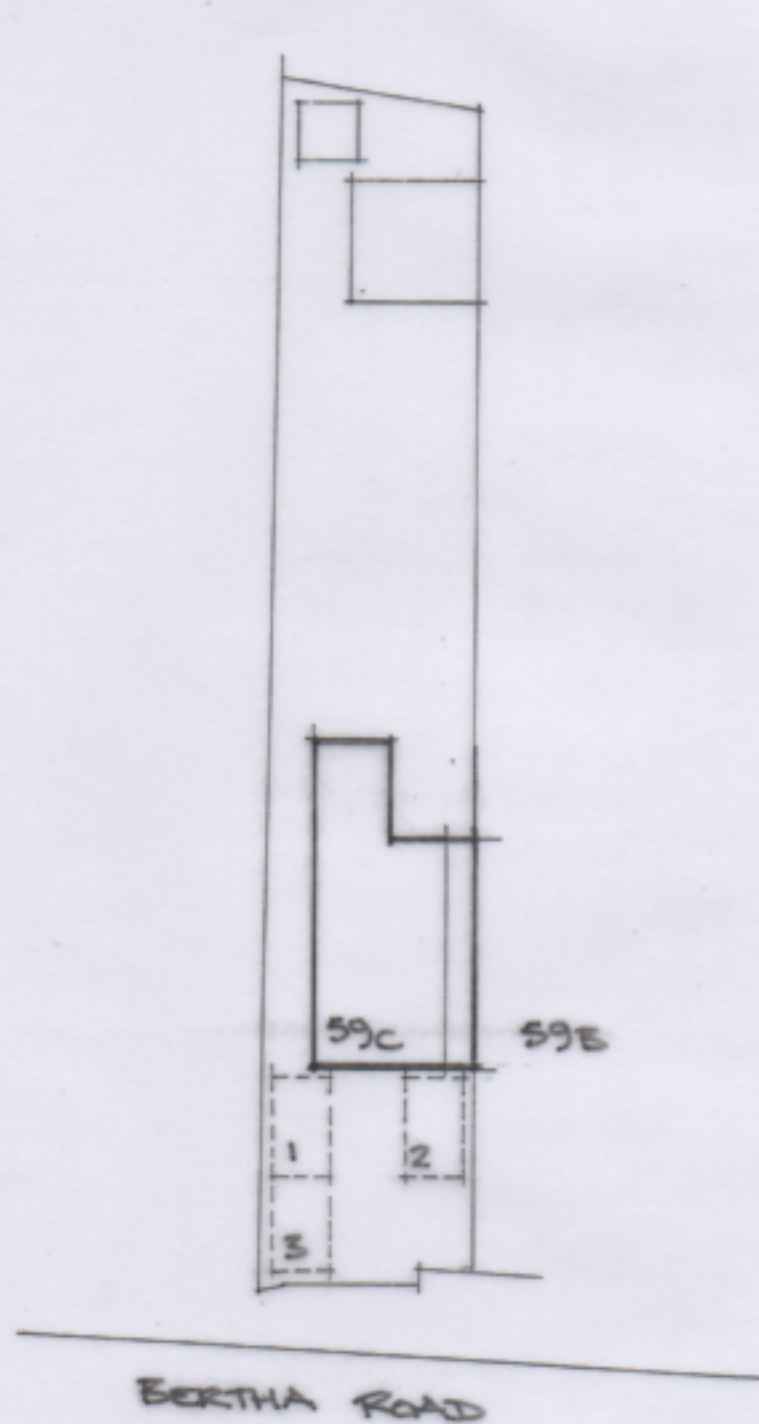

S9C BERTHA ROAD, MARGAM, FORT TALBOT
BLOCK PLAN: EXISTING
SCALE 1:500