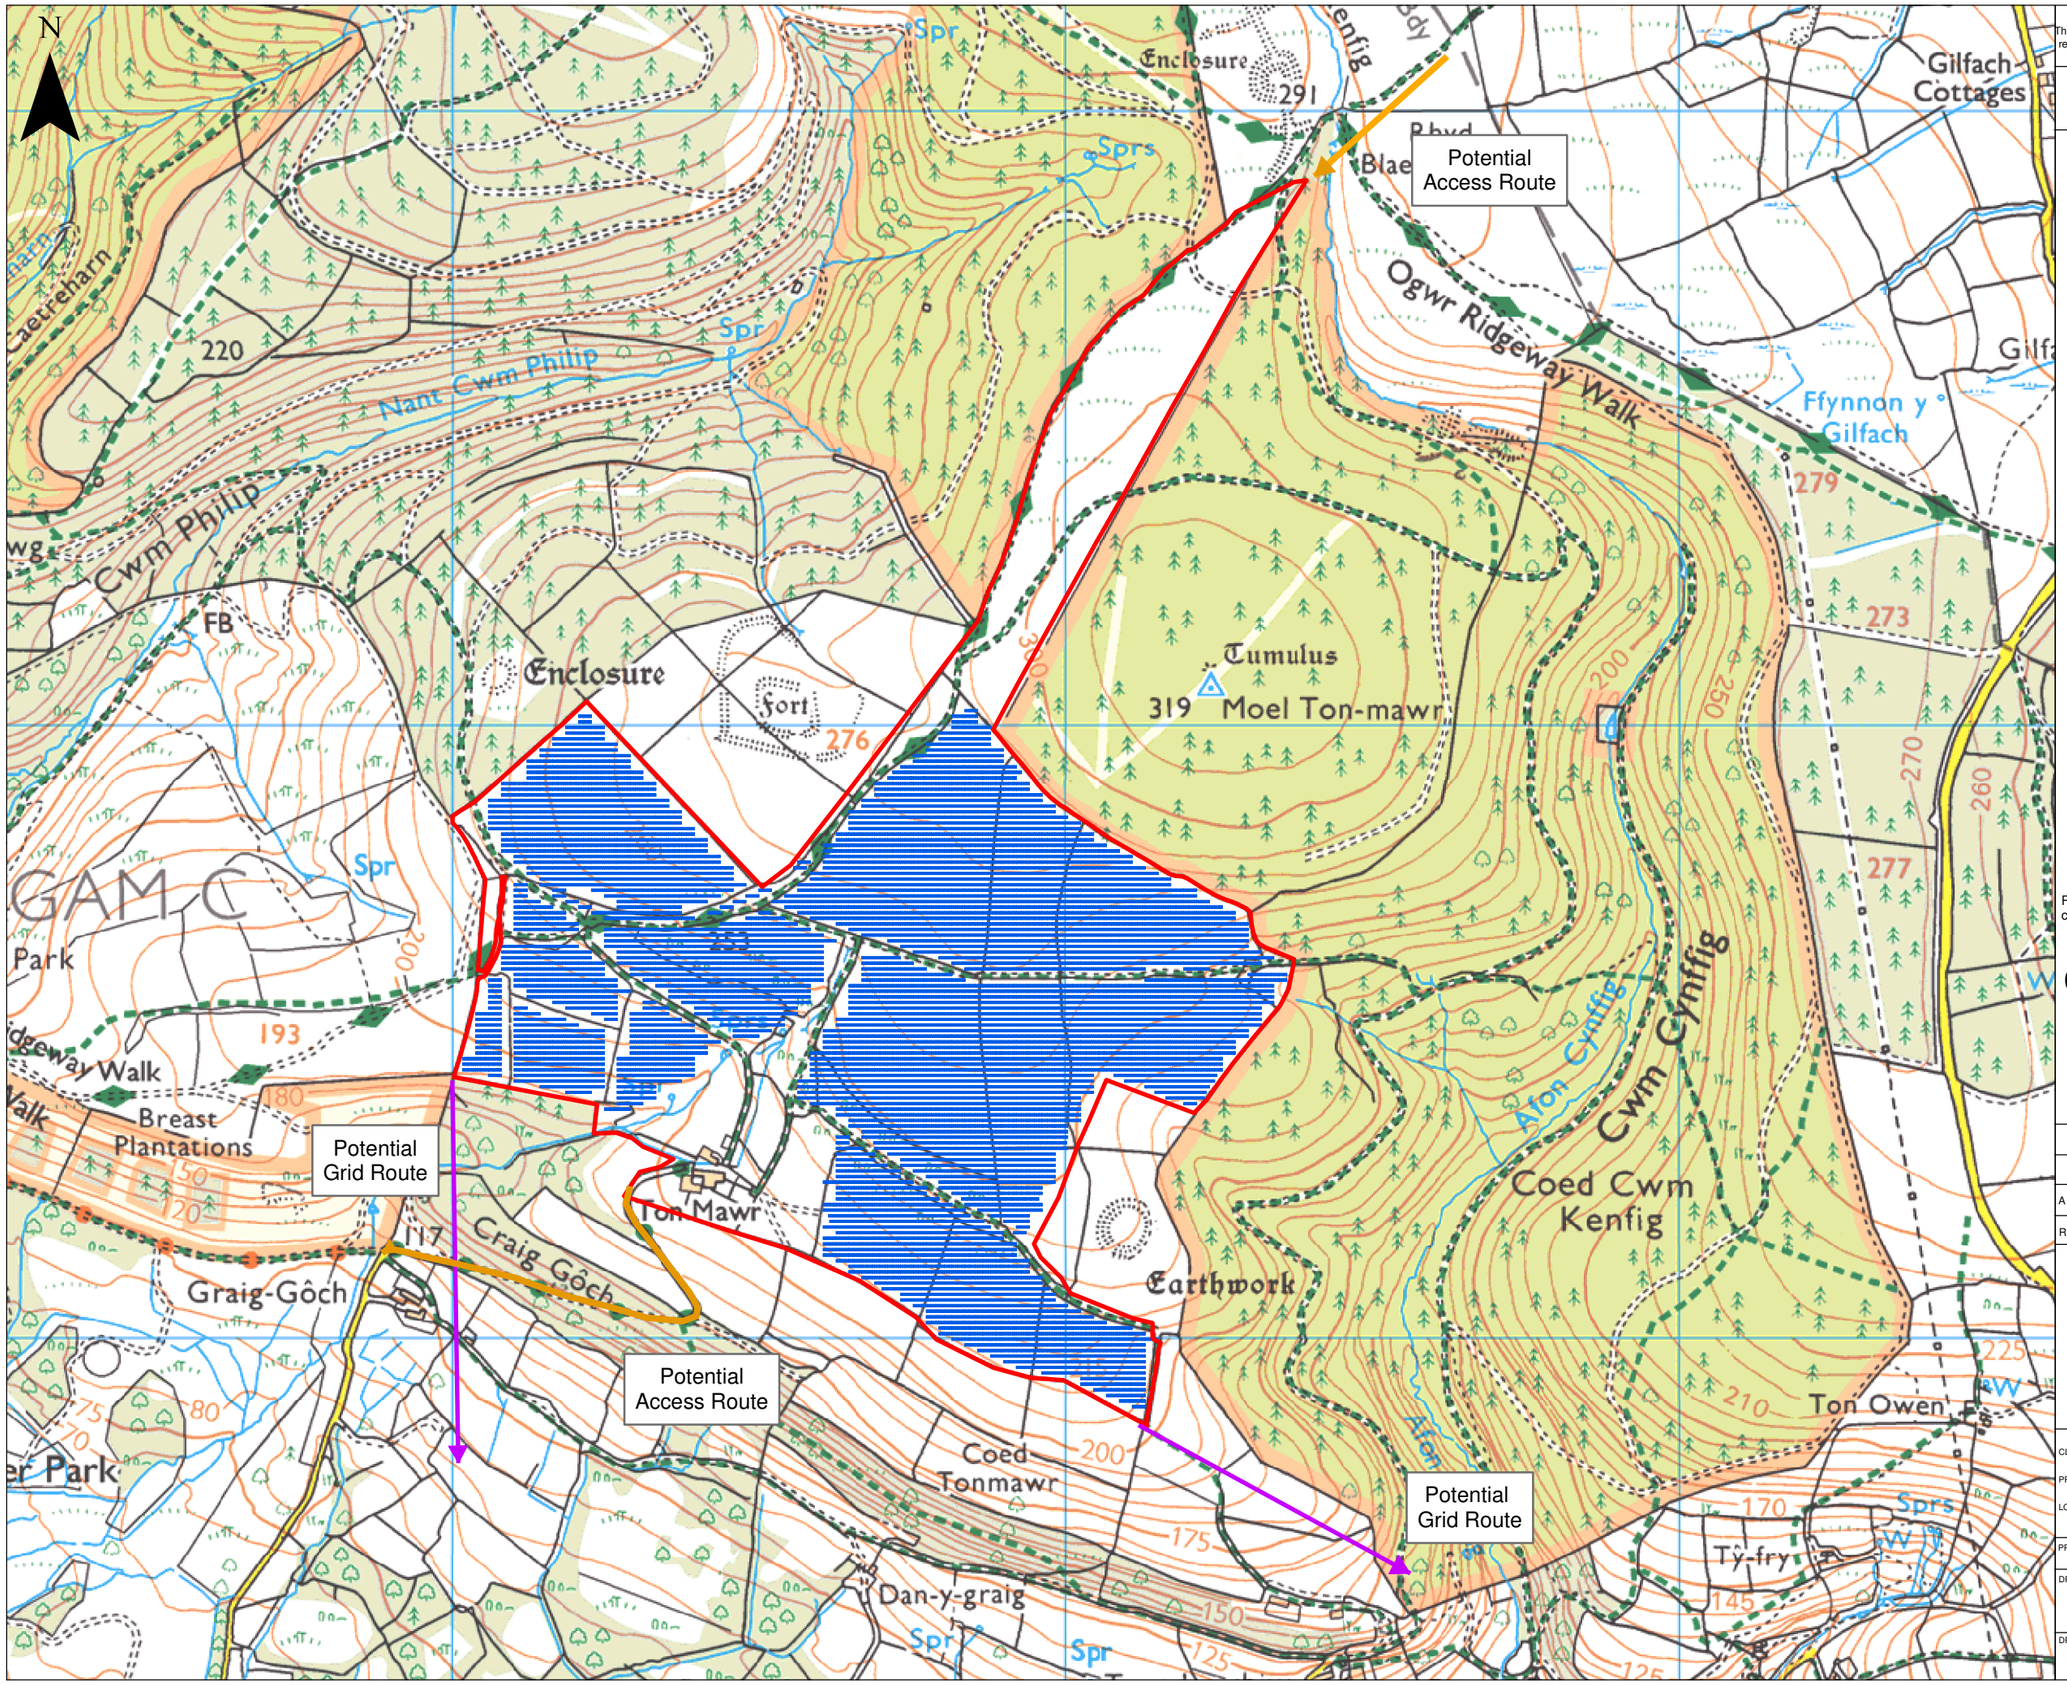


COPYRIGHT DULAS LTD
This drawing is the property of Dulas Ltd and shall not be copied, reproduced, retained, disclosed to any unauthorised person, in whole or in part, without written consent of Dulas Ltd.
© 2022

FOR CONSENTS ONLY
NOT FOR CONSTRUCTION

NOTES

Legend

- Site boundary
- Solar array

Reproduced from Ordnance Survey digital map data © Crown copyright 2022. All rights reserved. Licence number 0100031673

0 0.25 0.5 Km

REV	DATE	NAME	CHKD	DESCRIPTION
A	27/06/22	RK	MP	Screening

DULAS LTD, UNIT 1 DYFI ECO PARK, MACHYNLLETH
POWYS,SY20 8AX, UNITED KINGDOM
TEL: +44 (0)1654 705000 FAX: +44(0)1654 703000
www.dulas.org.uk

CLIENT: Octo Energy
PROJECT: Eirlys Solar Farm
LOCATION: Neath Port Talbot

PROJECT No.
SCALE: 1:10,000 (A3)

DRAWING TITLE: Site Boundary

DRAWING No.: Figure 2
SHEET: 0
REVISION: B