



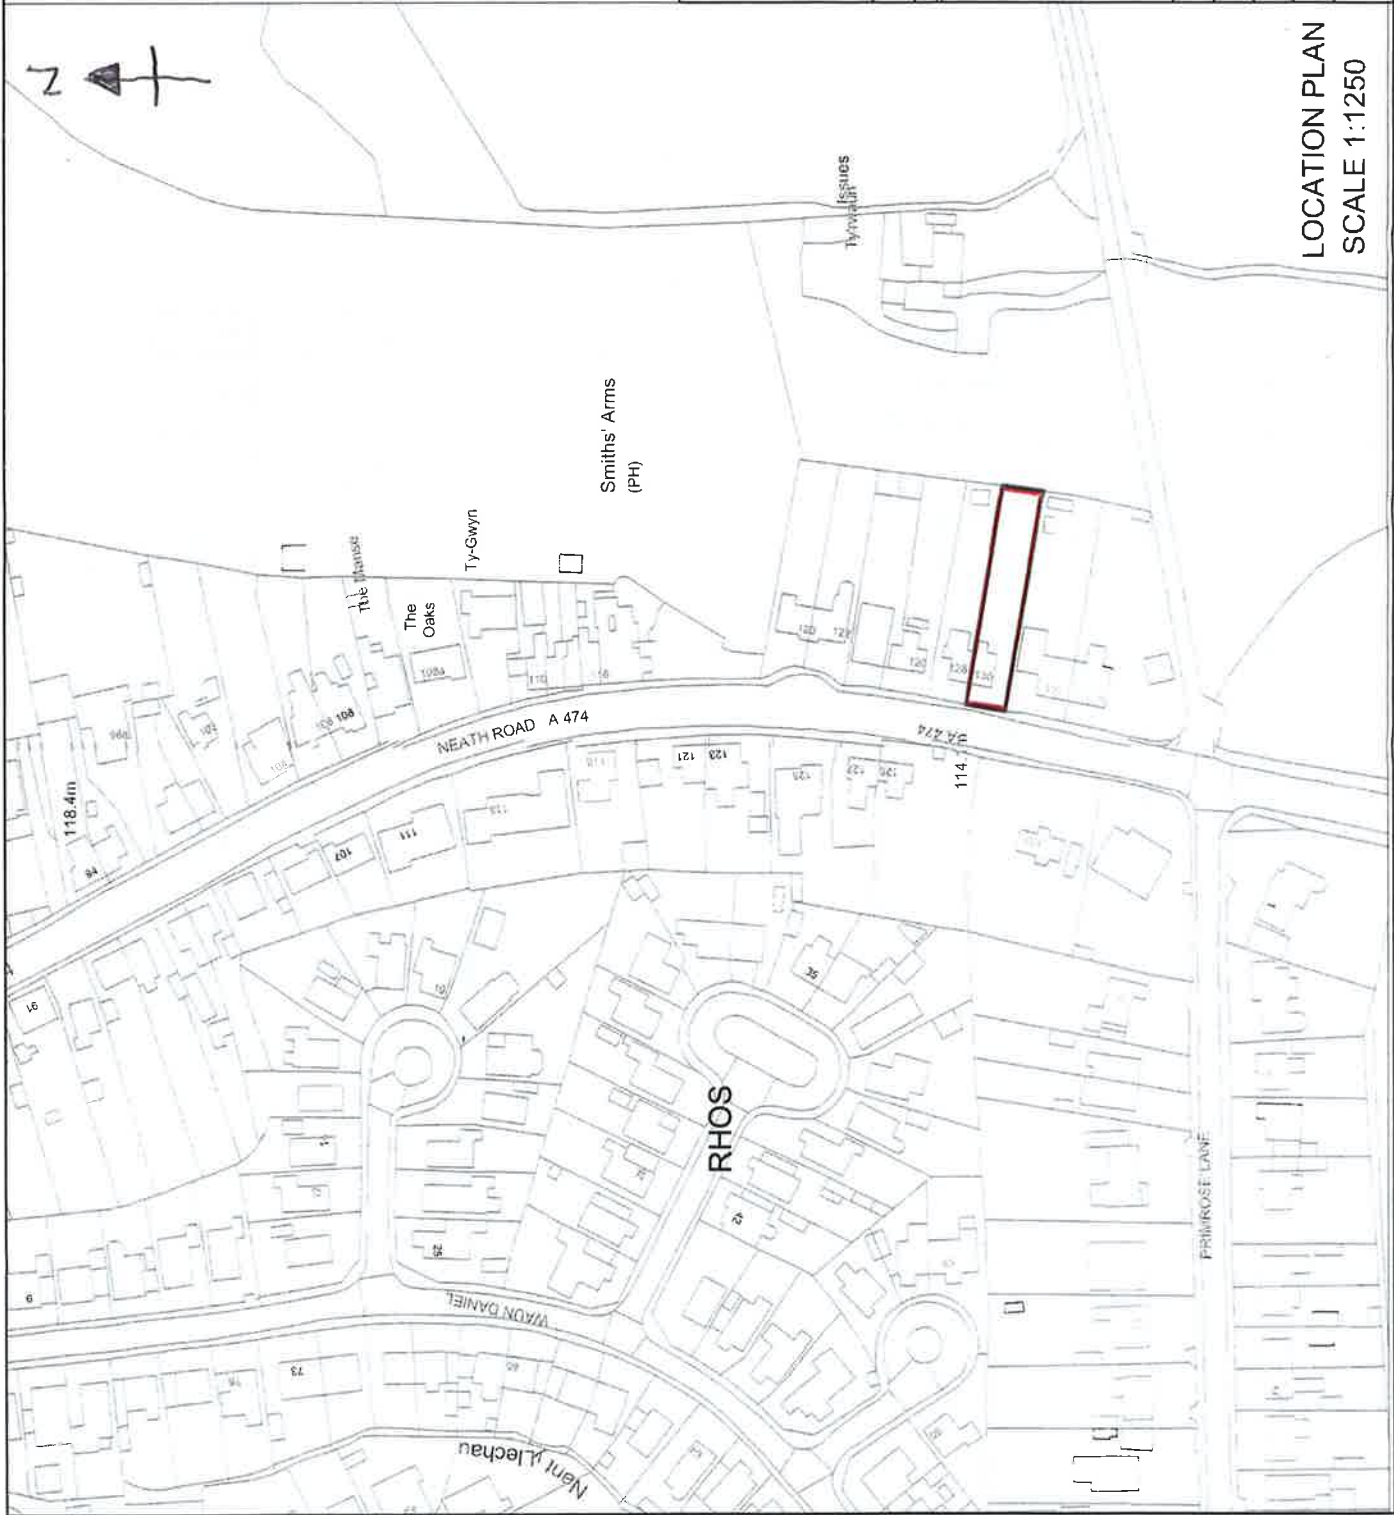

A3

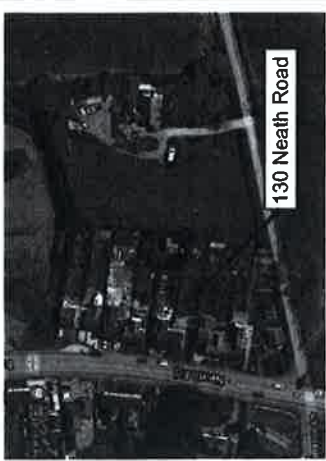

130 Neath Road

Key

Property boundary

Location Plan

SCALE 1:1250

SN739029

Rev	Details	Dr	Ch	Ap	Date

Project

130 Neath Road

RHOS

TWO STOREY EXTENSION

Drawn	DH	Checked	Approved
Date	22.1.22	Date	Date
Scales	1:1250		

Drawing No. 100_SK_GA_01 LOCATION PLAN