


Plan @ 1: 500



Plan @ 1:100

Traffic mirror to be placed opposite drive on land owned by the applicant

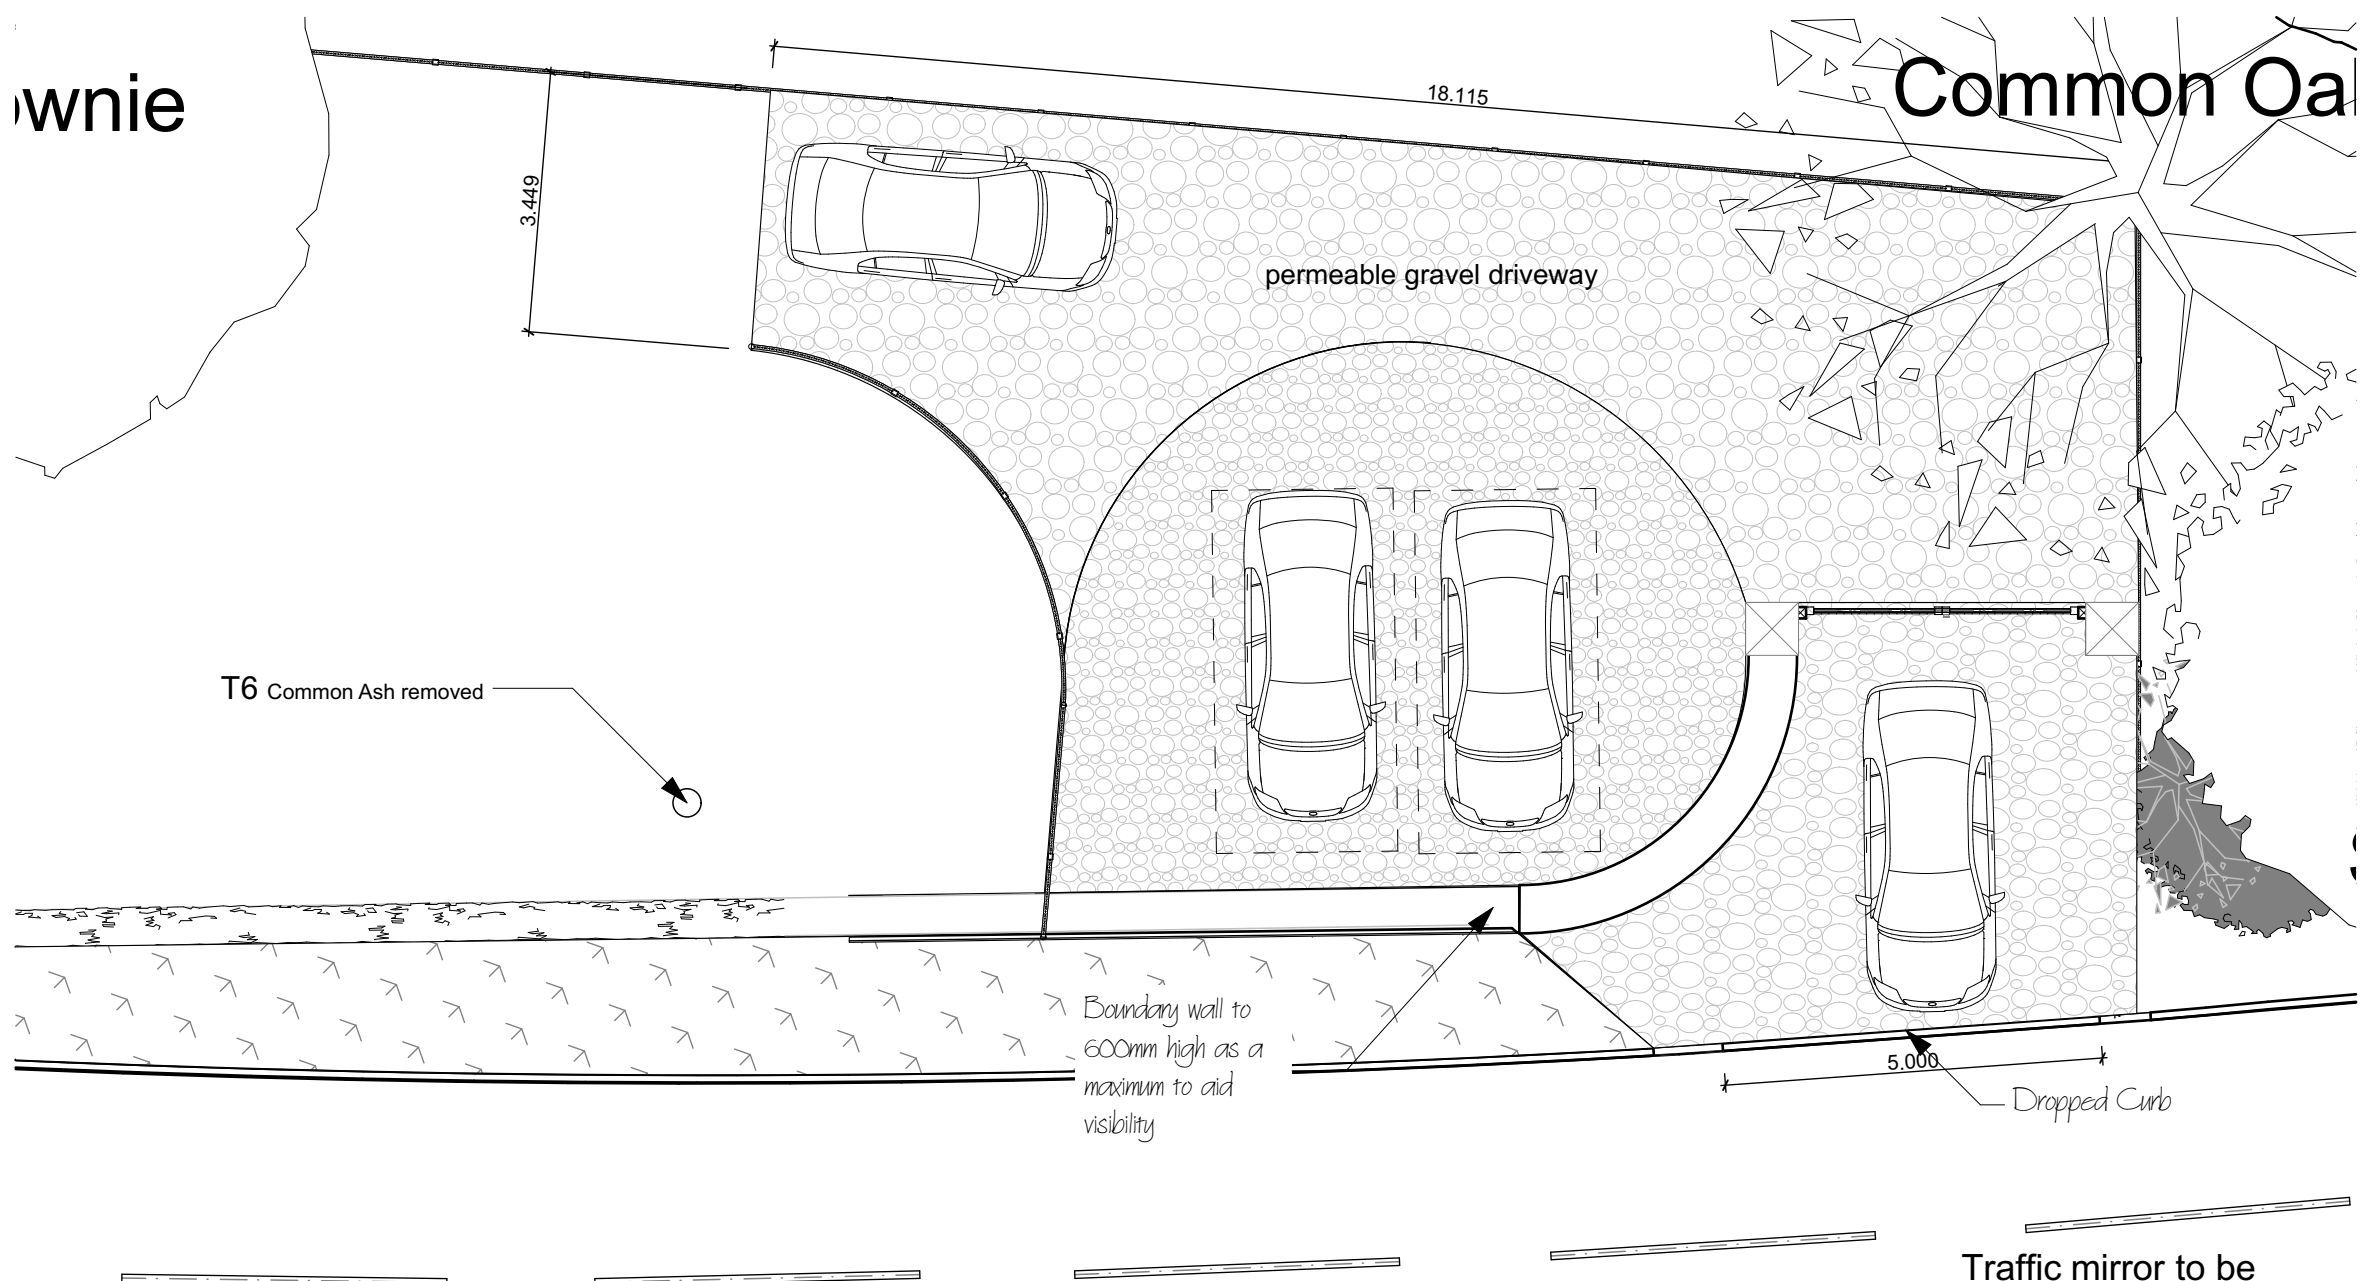

PRIOR TO THE COMMENCEMENT OF ANY WORKS THE BUILDER IS TO CHECK AND OR DETERMINE ALL CONSTRUCTION DETAILS INCLUDING CHECKING EXISTING SITE LEVELS AND DIMENSIONS TO BE READ IN CONJUNCTION WITH ALL DRAWINGS AND SPECIFICATION

THIS DRAWING IS COPYRIGHT. IT MUST NOT BE COPIED, USED OR DISCLOSED TO THIRD PARTIES WITHOUT PRIOR PERMISSION OF JONES BATTYE CHARTERED SURVEYORS

Job Title
20 Rhiw Rd, SA9 2RD

Drawing Name
Plan @ 1: 500, Plan @ 1:100

Drawing Status
Planning

Drawn by **NGA**
Date **05 June 2022**
Drawing Scale

1:500, 1:100
Layout ID
A.02