



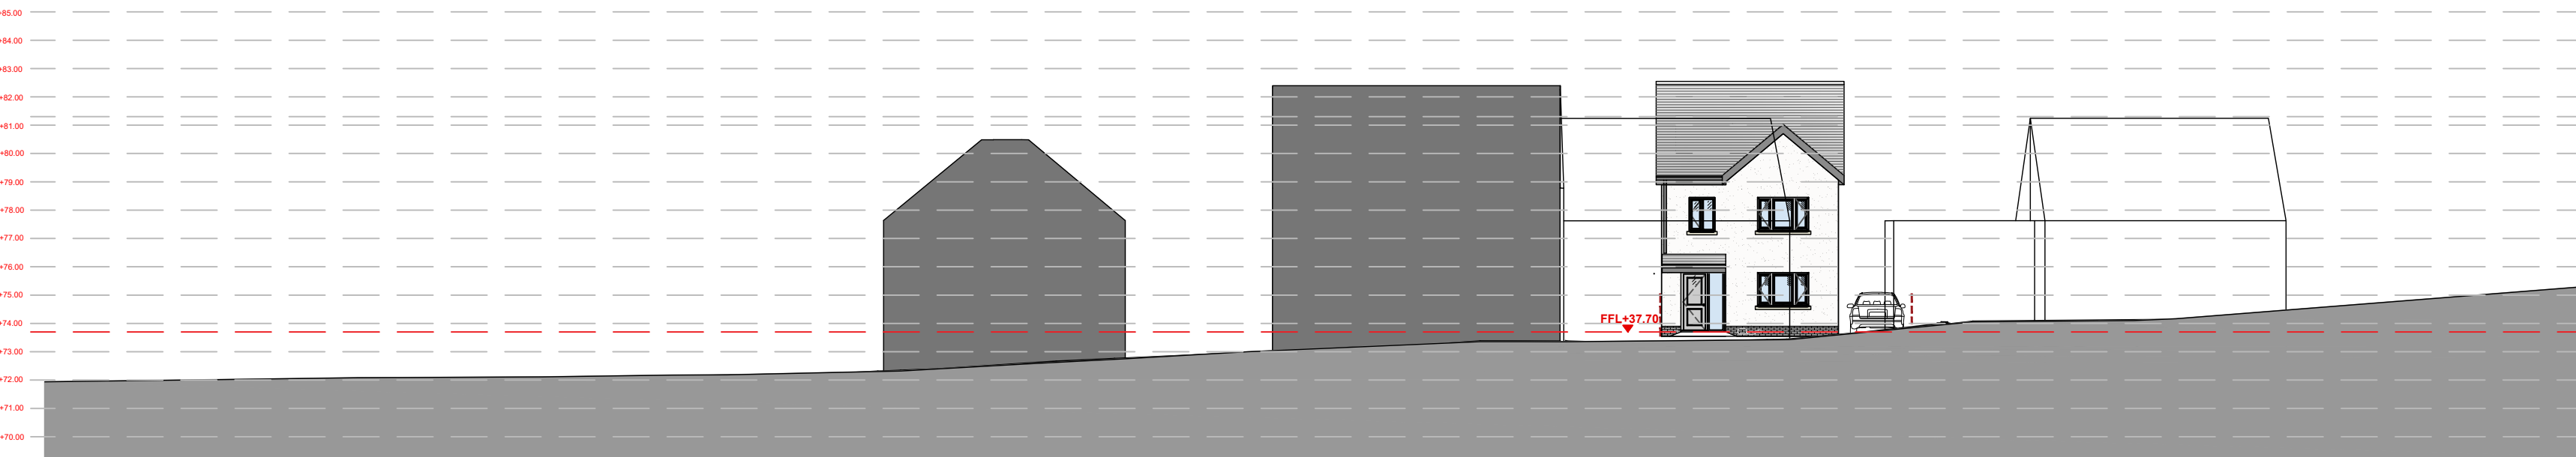

SECTION A-A 1:100

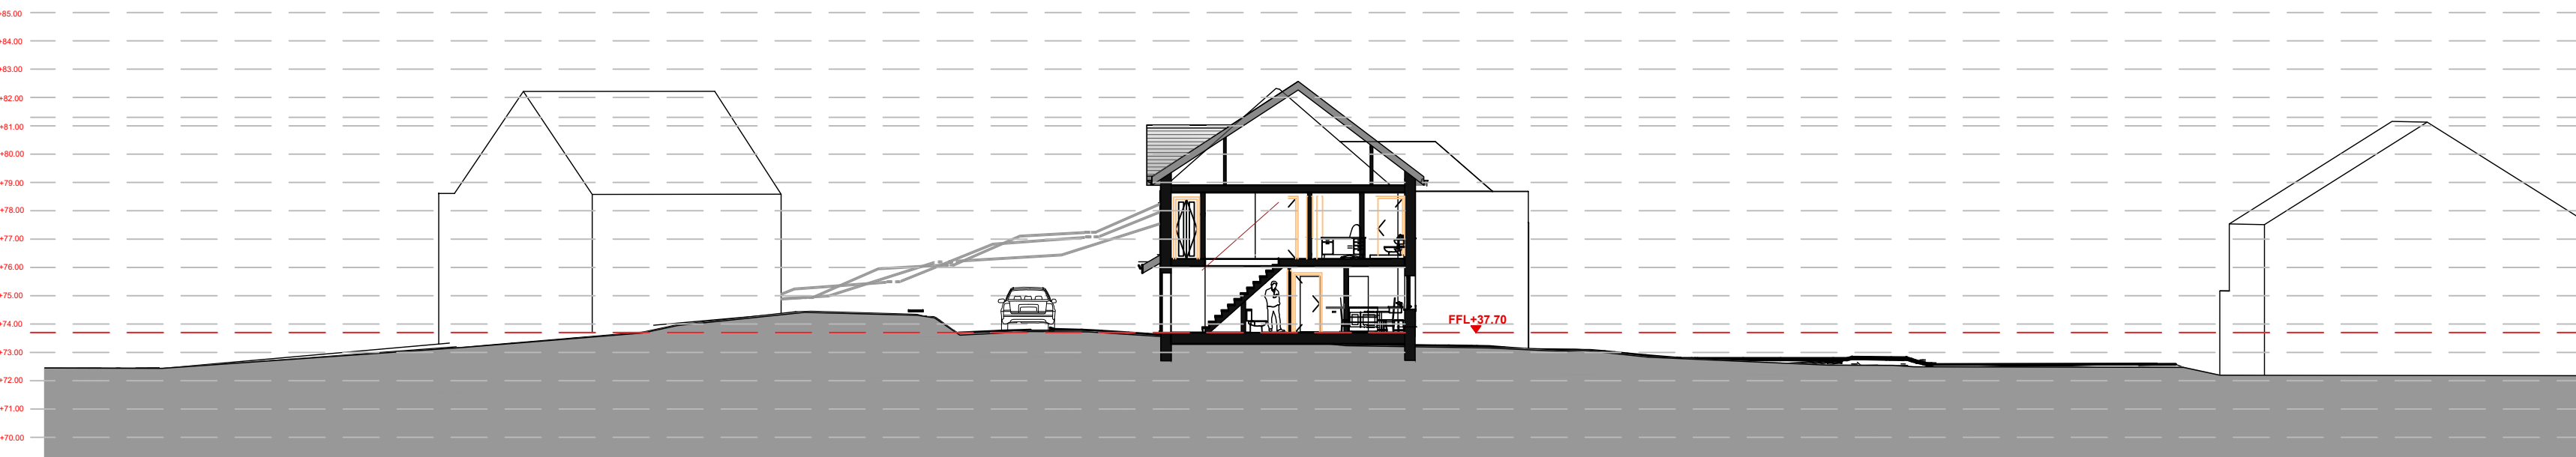

SECTION B-B 1:100



SECTION C-C 1:100



Existing Site Layout 1:200

Proposed Materials

- Slate Roof Covering
- Smooth Painted Render
- Decorative Plinth
- Anthracite uPVC Windows
- Anthracite uPVC Guttering
- Anthracite uPVC Facias
- Anthracite Composite Door

Amendments:

A - Amendments Design Proposal at clients request	15/06/22
B - Amendments Design Proposal at NPT request	29/06/22



CLIENT:
MR & MRS JENKINS

PROJECT:
PROPOSED DWELLING AT:
10 ELIAS ROAD, BRYNCOCH, NEATH, NEATH PORT TALBOT, SA10 7TN

DRAWING
PROPOSED DRAWINGS

057 - 08B

SCALE: 1:100 & 1:500 @ A1

DATED: 05/2022
Do not scale, use only figured dimensions. Contractors/Suppliers to check all details, dimensions and levels prior to any works commencing or manufacturing of components.
This drawing is intellectual property and is copyrighted