


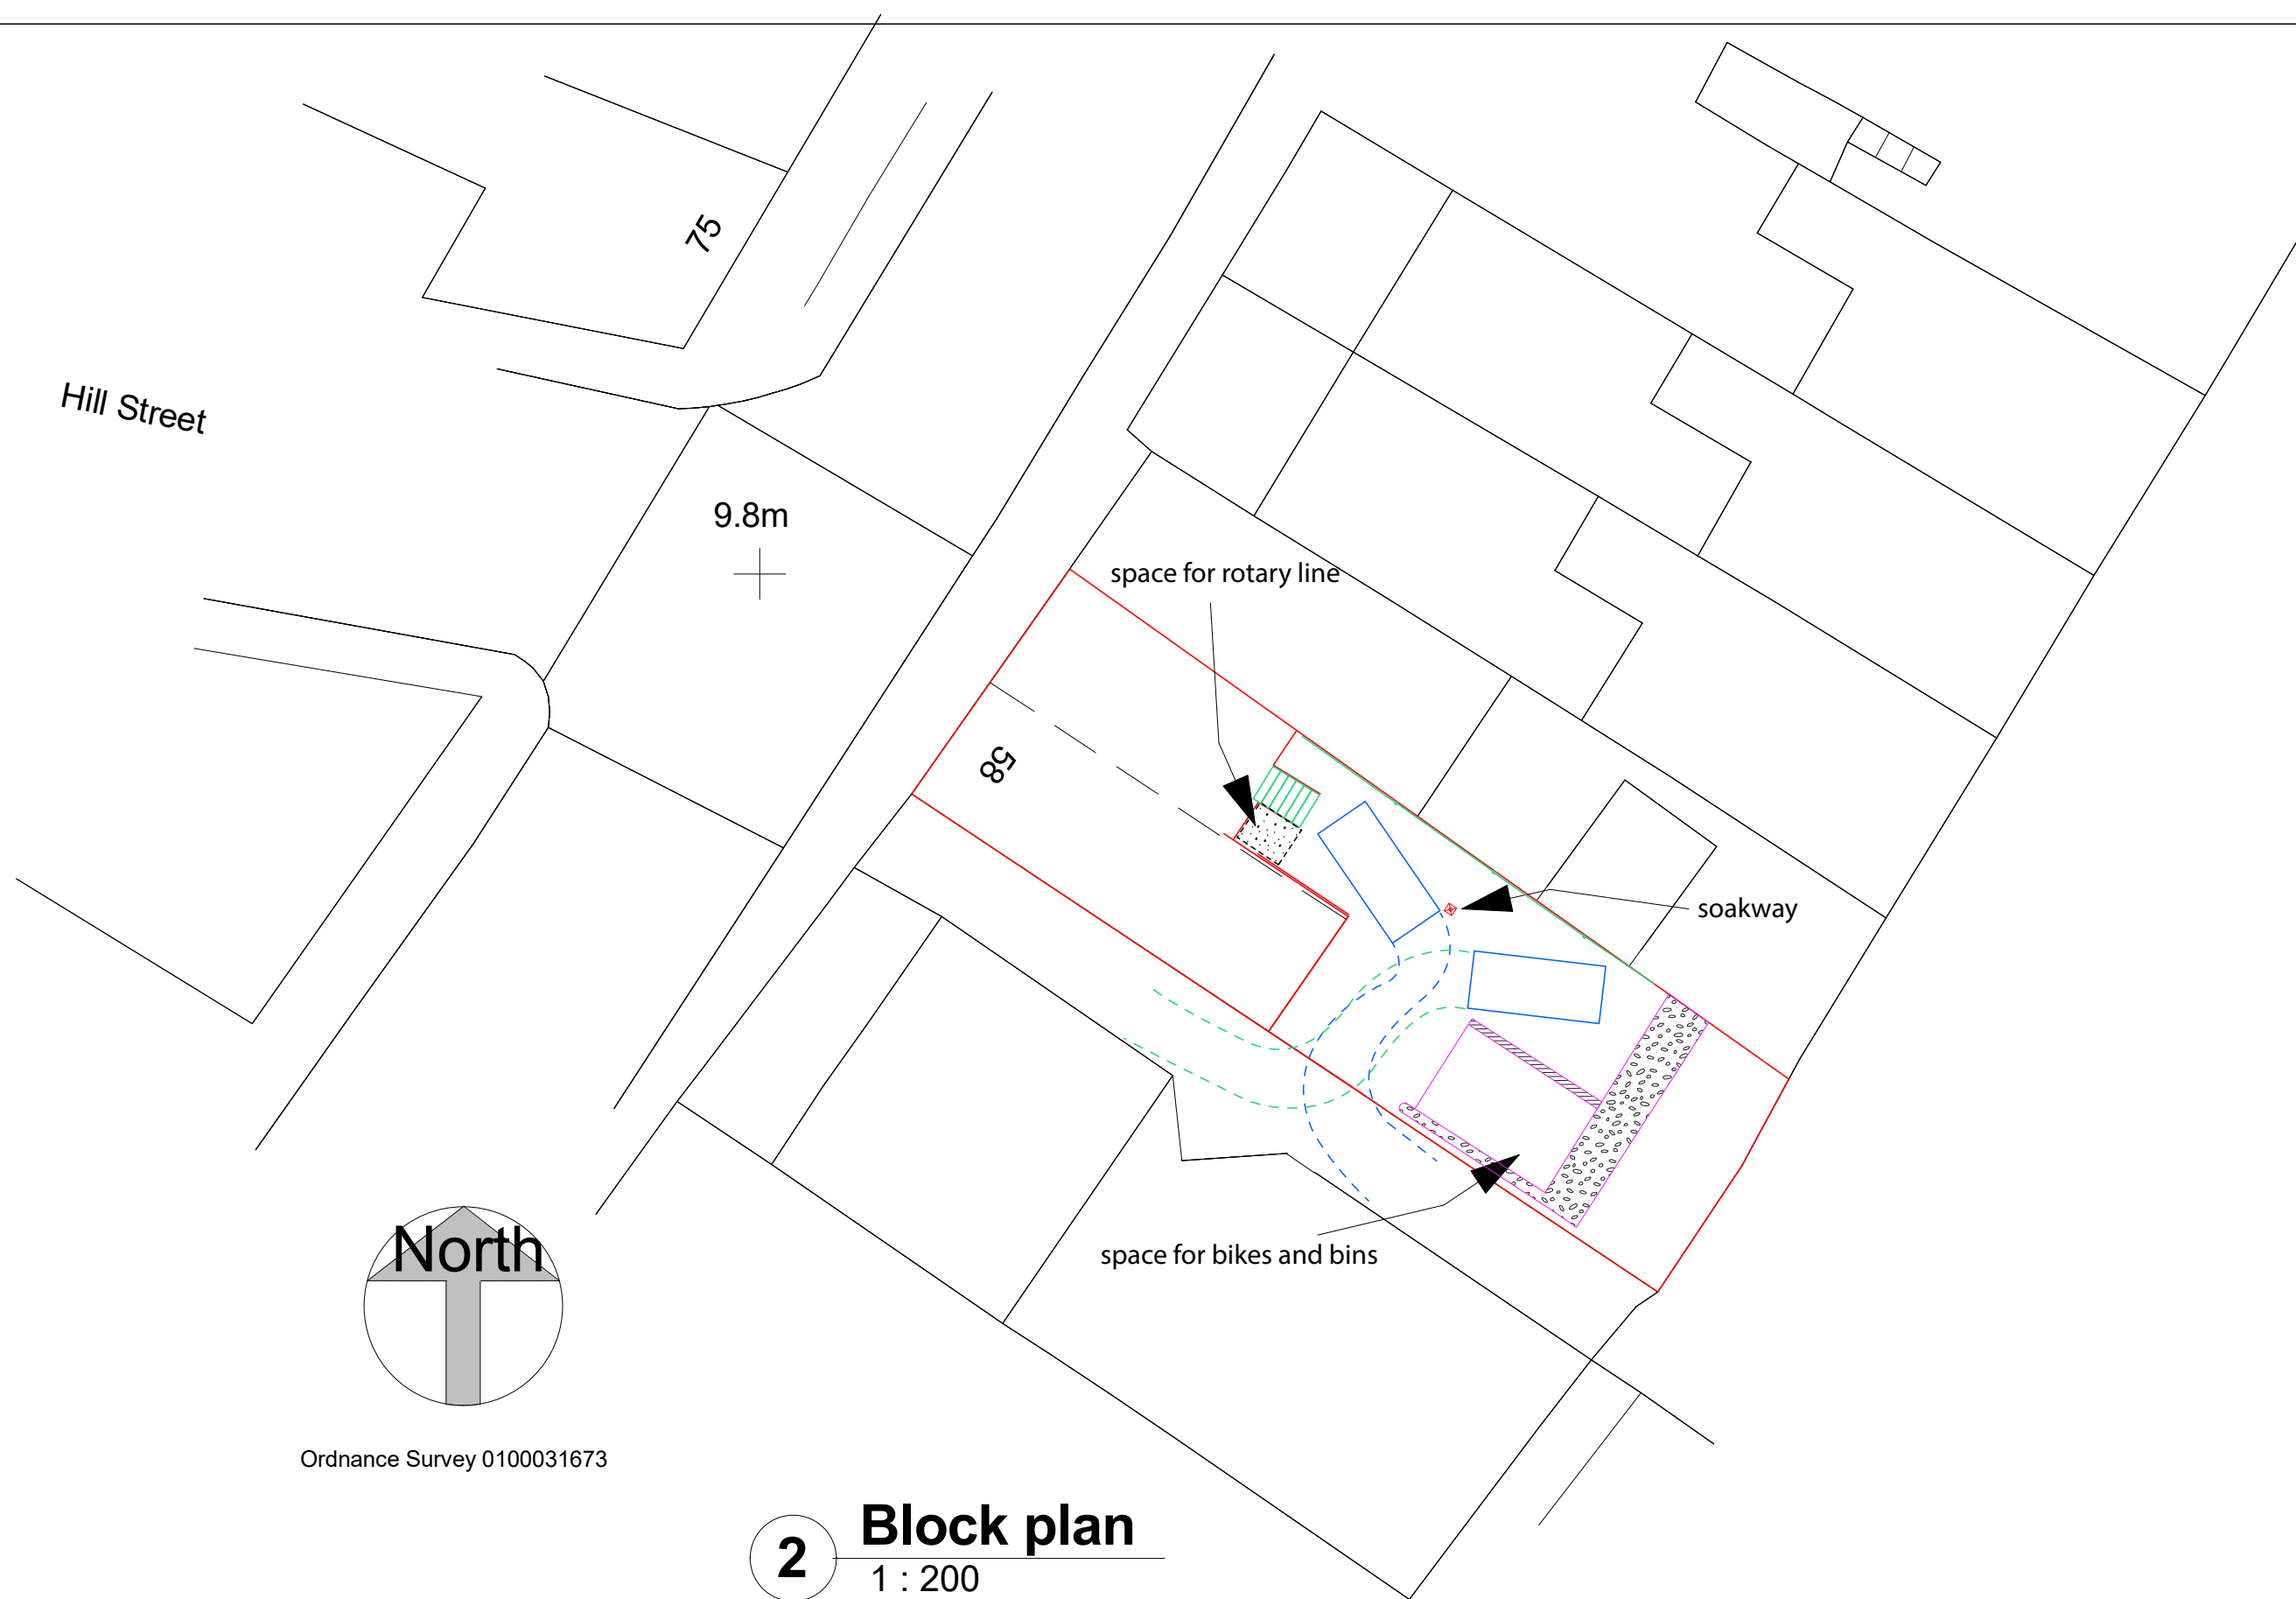

2 Block plan

1 : 200

PROJECT	58 Neath road, Briton Ferry, SA11 2YR			CLIENT		Anand Vats	
	Date		08/06/2022	Project number		Scale (@ A3)	
	Checked by			DRAWING NUMBER		REV	
				AN 58			