


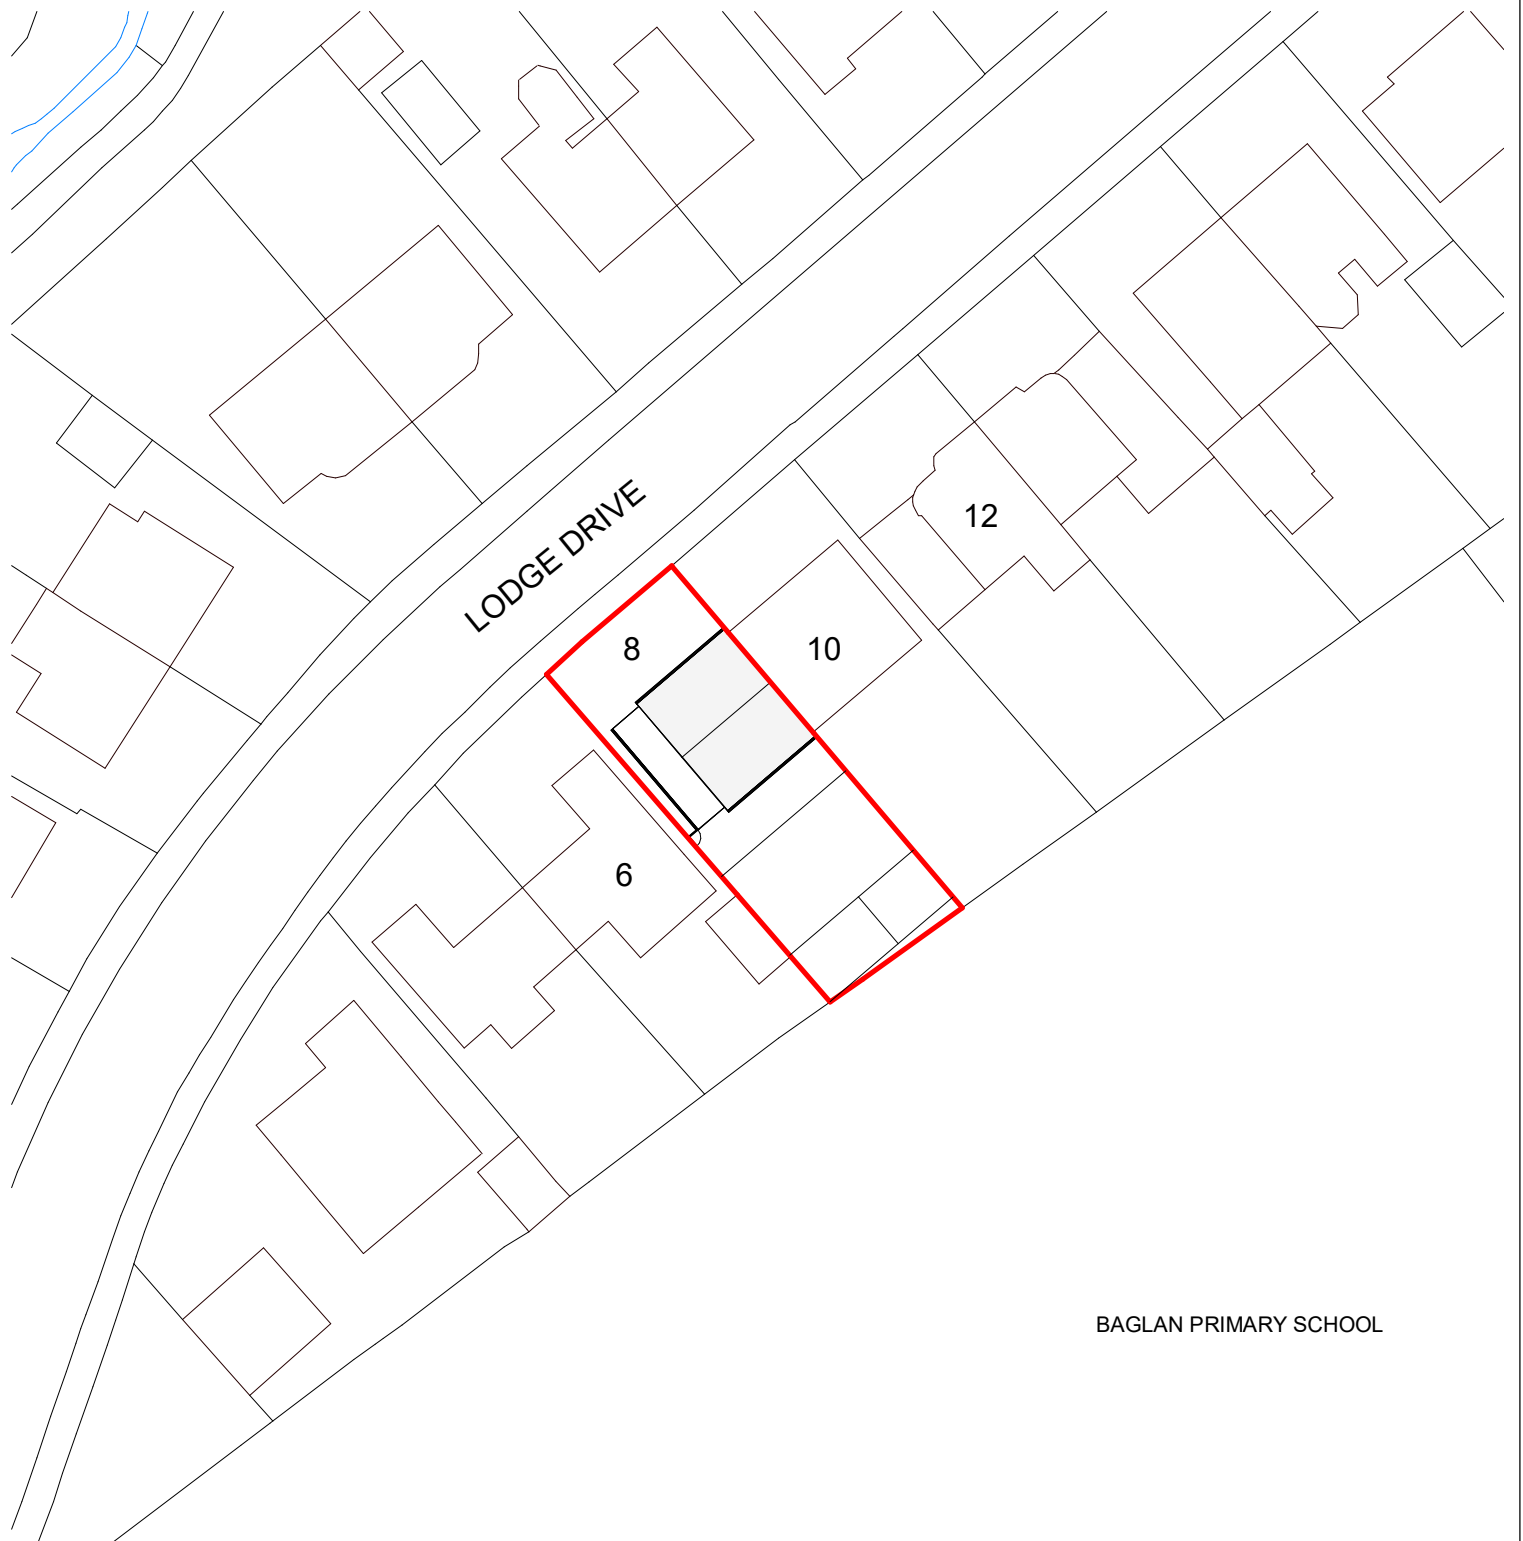

BAGLAN PRIMARY SCHOOL

darkin
architects

drawing on
experience

www.darkinarchitects.com


CARDIFF 02922 744 005
LLANELLI 01554 778 730
NEATH 01639 505 566

info@darkinarchitects.com

RIBA 
Chartered Practice

NOTES

Ordnance Survey, (c) Crown Copyright 2022. All rights reserved. Licence number 100022432

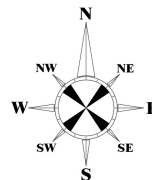

No.	Description	By	Date

THIS DRAWING IS THE COPYRIGHT OF DARKIN ARCHITECTS AND MAY NOT BE COPIED, ALTERED OR REPRODUCED IN ANY FORM OR PASSED TO A THIRD PARTY WITHOUT THEIR CONSENT. DIMENSIONS MUST BE CHECKED AND VERIFIED ON SITE AND ANY DISCREPANCIES SHOULD BE REPORTED TO THE ARCHITECT. THIS DRAWING MUST NOT BE SCALED AND SHOULD BE READ IN CONJUNCTION WITH ALL OTHER CONSULTANT'S DRAWINGS. IF IN DOUBT ASK FOR CONFIRMATION.

CLIENT: Scott Trinder

PROJECT: Domestic Extension

PROJECT ADDRESS: 8 Lodge Drive, Baglan, Port Talbot, SA12 8UB

DRAWING TITLE: Site Block Plan

DRAWN BY

DKC

CHECKED BY

DLD

© Copyright
Darkin
Architects 2022

PROJECT REF

RH523

SCALE

1 : 500

PAPER SIZE

A4

DRAWING

002

REVISION

DATE

17/02/22