




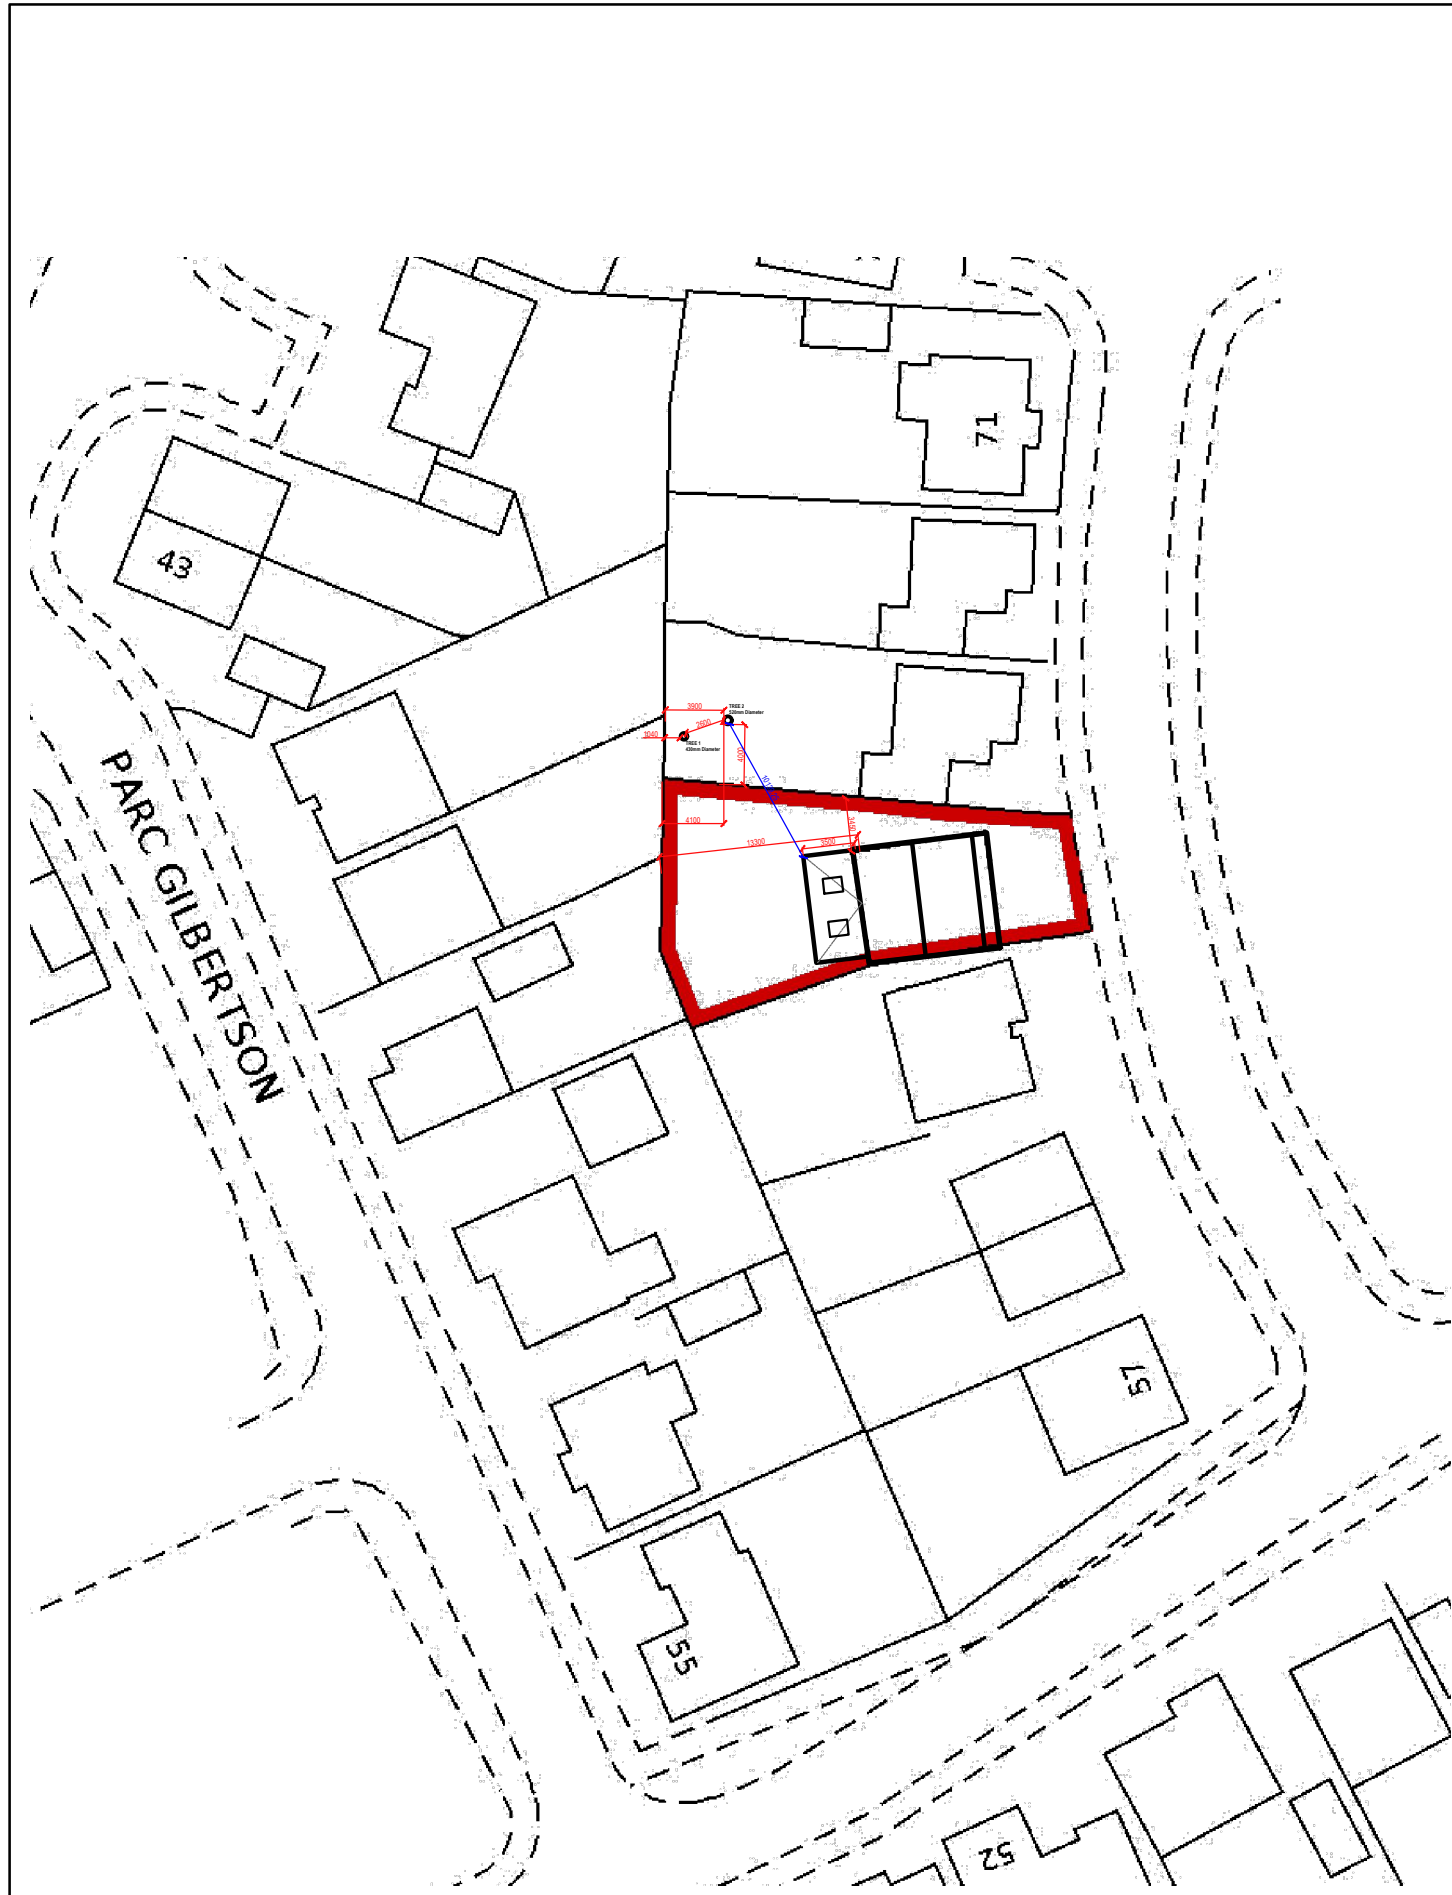

PROPOSED BLOCK PLAN *Scale 1:500*

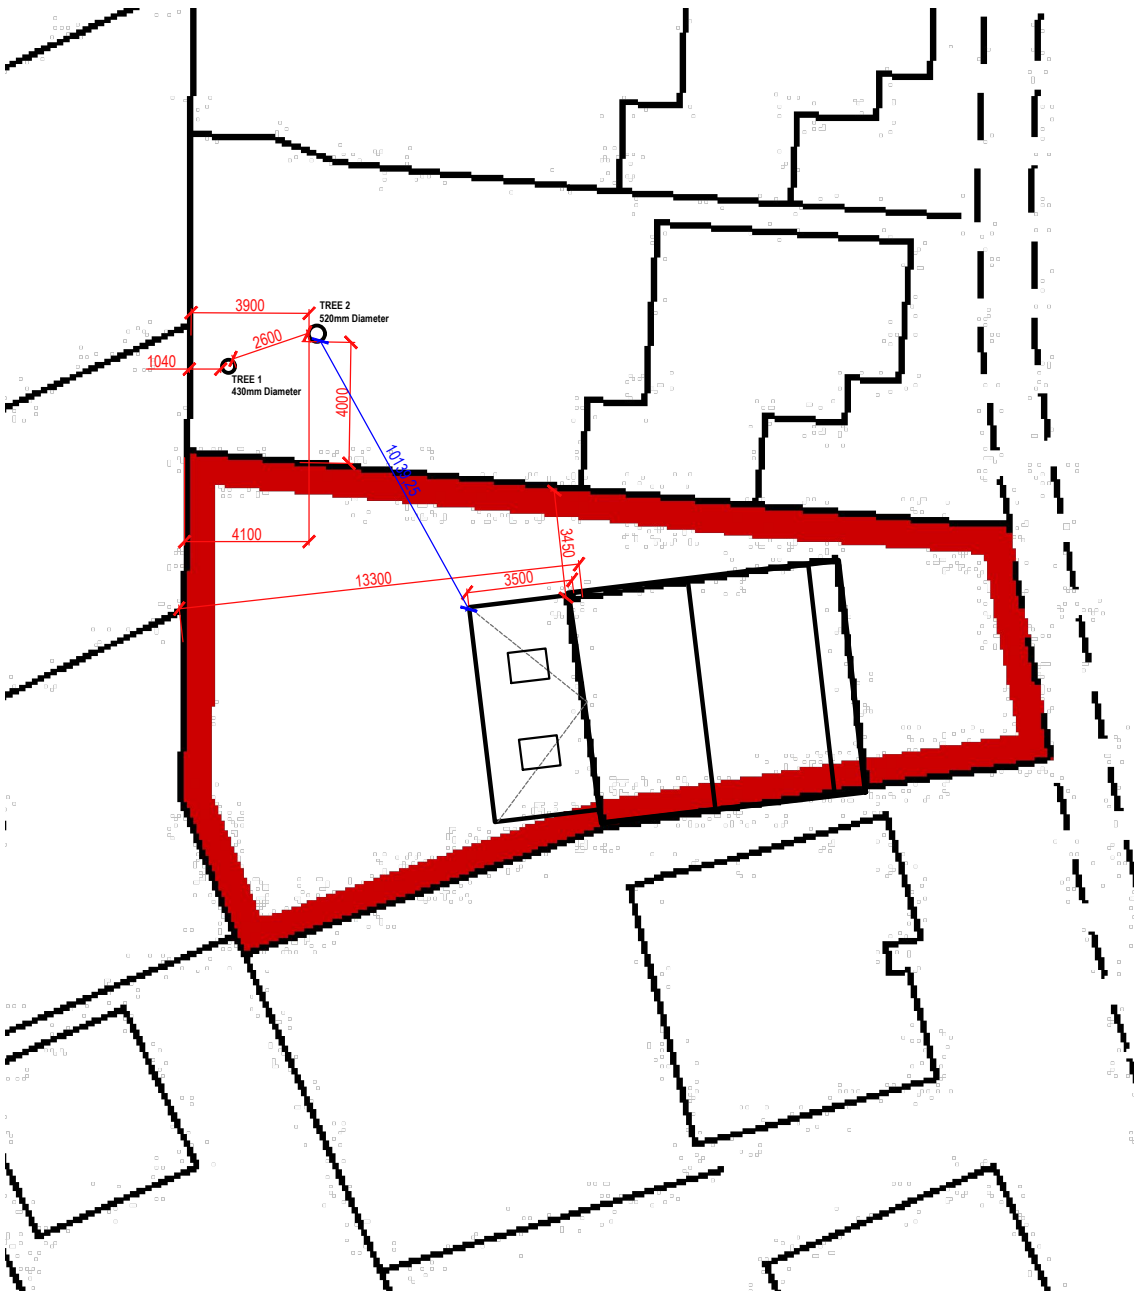

PROPOSED BLOCK PLAN *Scale 1:200*
Site Dimensions of Preserved Trees to Rear Garden
of No.67

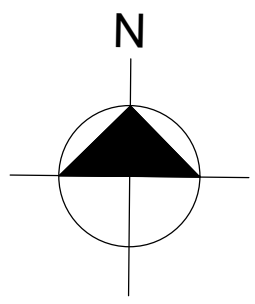

NOTE:

The Contractor is to check and verify all building and site dimensions, levels and sewer invert levels at connection points before work starts.

This drawing must be read with and checked against any structural or other specialist drawings provided.

The Contractor is to comply in all respects with the current Building Regulations whether or not specifically stated on these drawings.

This drawing is not intended to show details of foundation or ground conditions. Each area of ground relied upon to support the structure depicted must be investigated by the Contractor and suitable methods of foundation be provided.

Rev.		By	Date

DESIGN VISION **5**

Contact: Angharad Randall
Email: Design_Vision_5@hotmail.com
Tel No: 07853 169 142

SITE ADDRESS:
**65 Parc Gilbertson
Gelligron
Pontardawe**

DRAWING TITLE:
**PROPOSED BLOCK
PLAN -
Preserved Trees
Location on Site**

	DRAWN BY: AR	SCALE: A3 @ 1:200 A3 @ 1:500	DATE: 29/06/2022
ArchDesigner AR	SYSTEM PROJECT NUMBER: 60 - 2022	DRWG NO.: 08	REVISION: -