



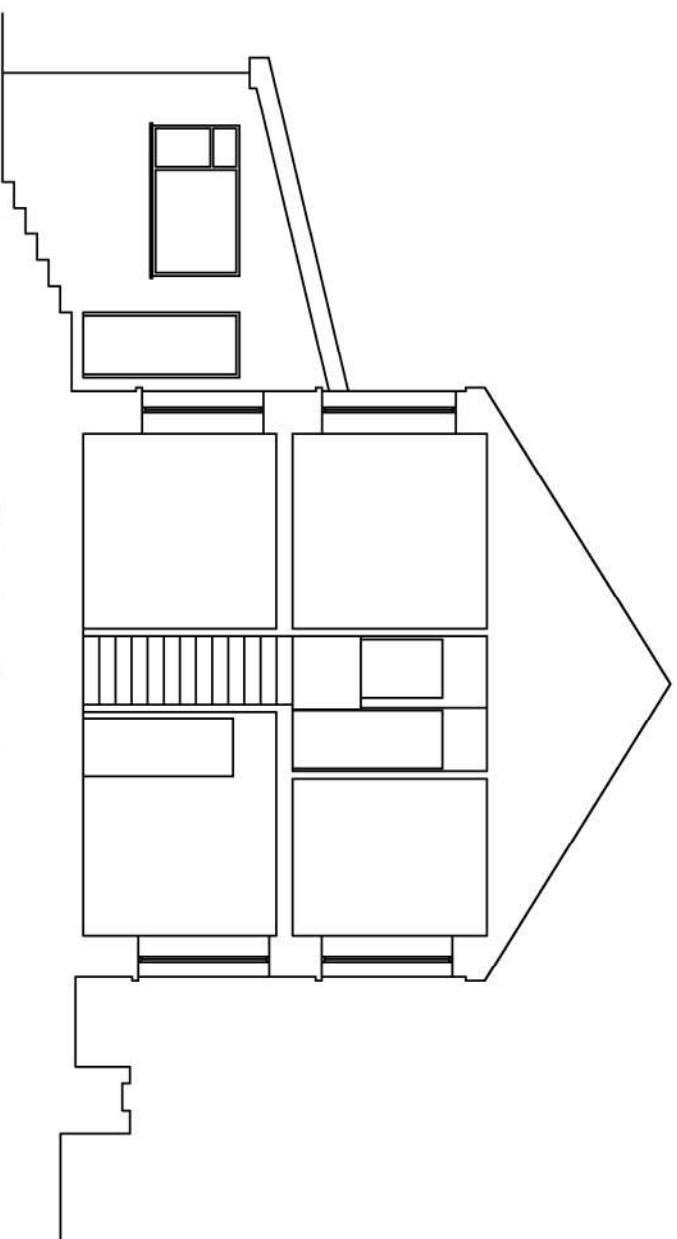


Existing Section

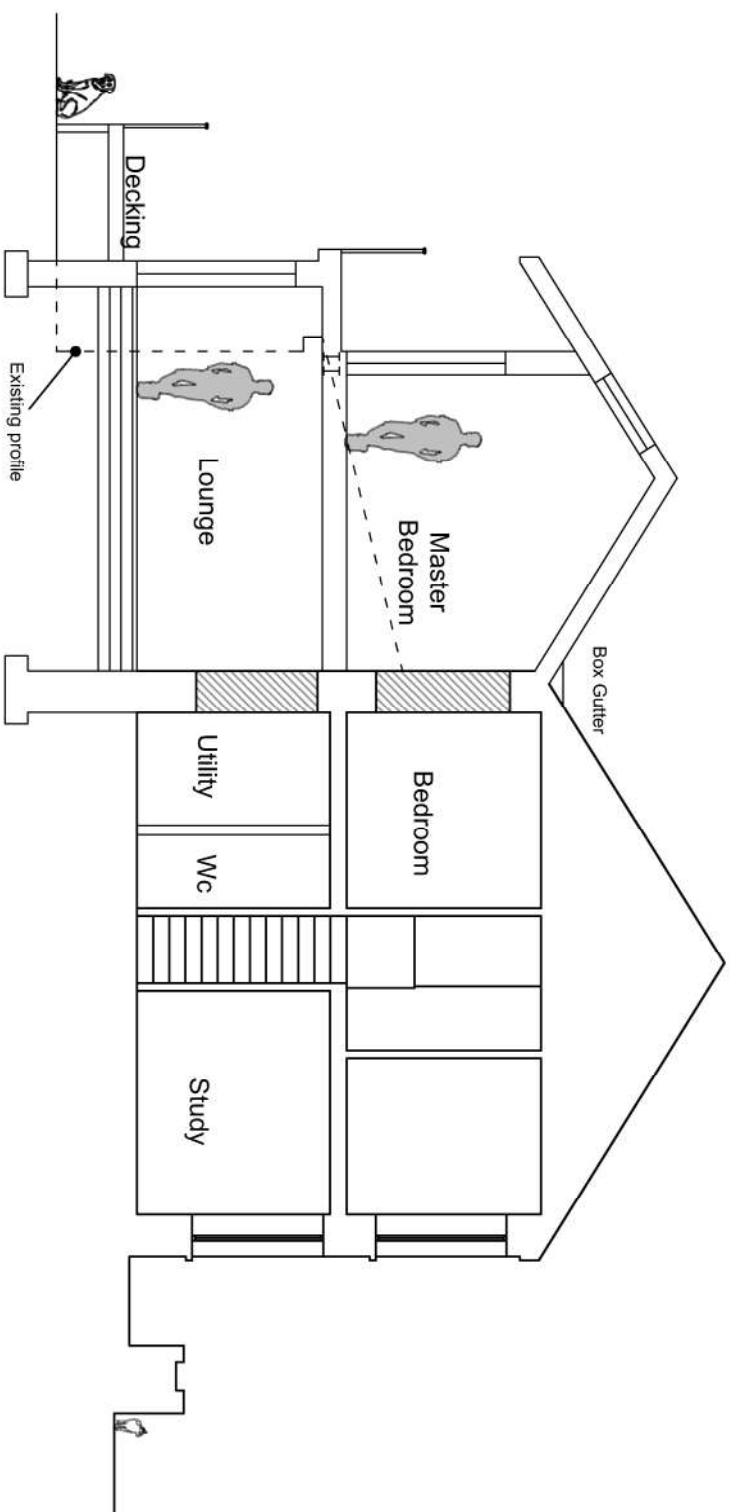

Proposed Section

This drawing is copyright ©
NOTE: All dimensions to be checked on
site and not scaled from the drawing.

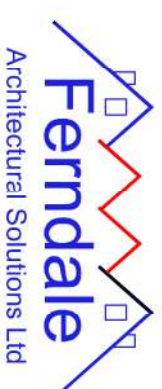

CLIENT Lee Hopkins		JOB TITLE Rear Extension Swansea Road Trebanos		DRWG. TITLE Existing and Proposed Section	
DATE: May 2021	SCALE: 1:100	A3	DRWG. NO. 21.10.05	REV. 01	PURPOSE: Planning

Ferdale Architectural Solutions LTD
98 Neath Road, Resolven, Neath, SA11 4AN Tel:07970808768 Email: owen@ferdaleas.co.uk