




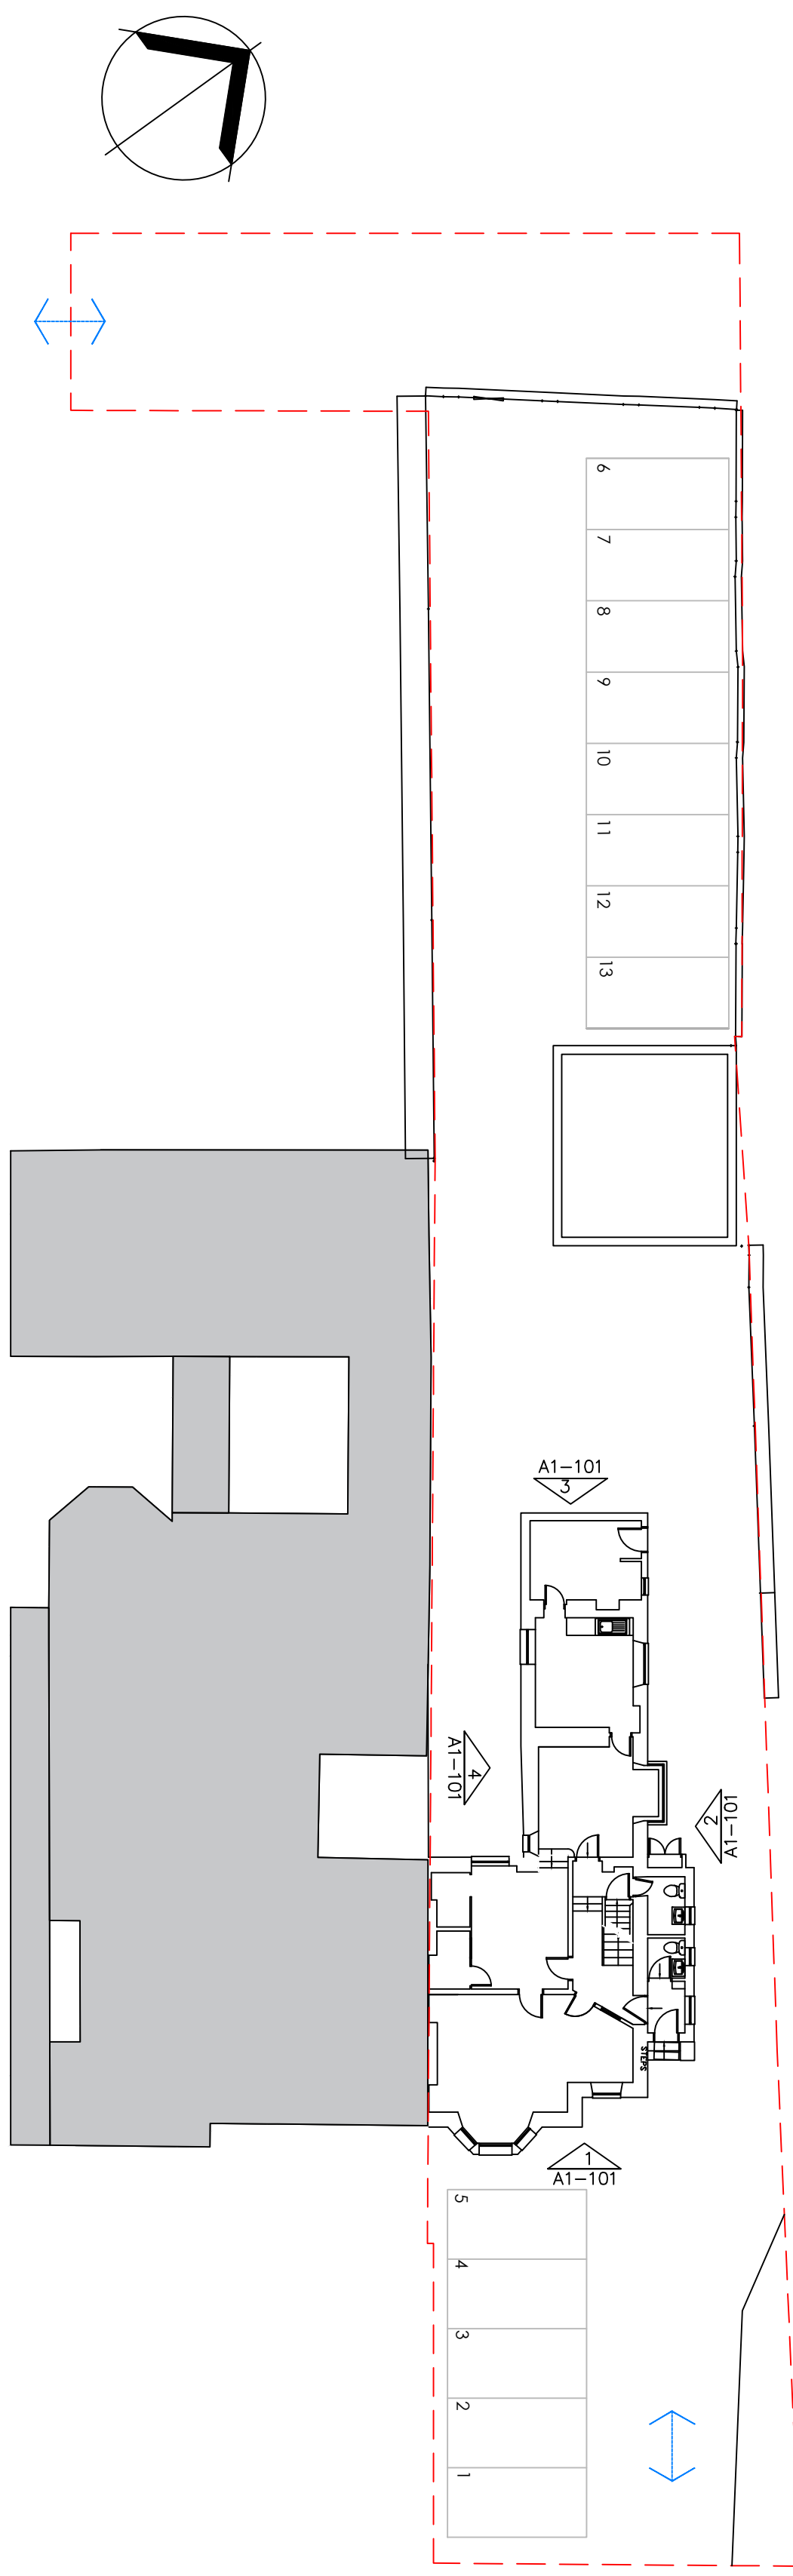


① Existing Ground Floor

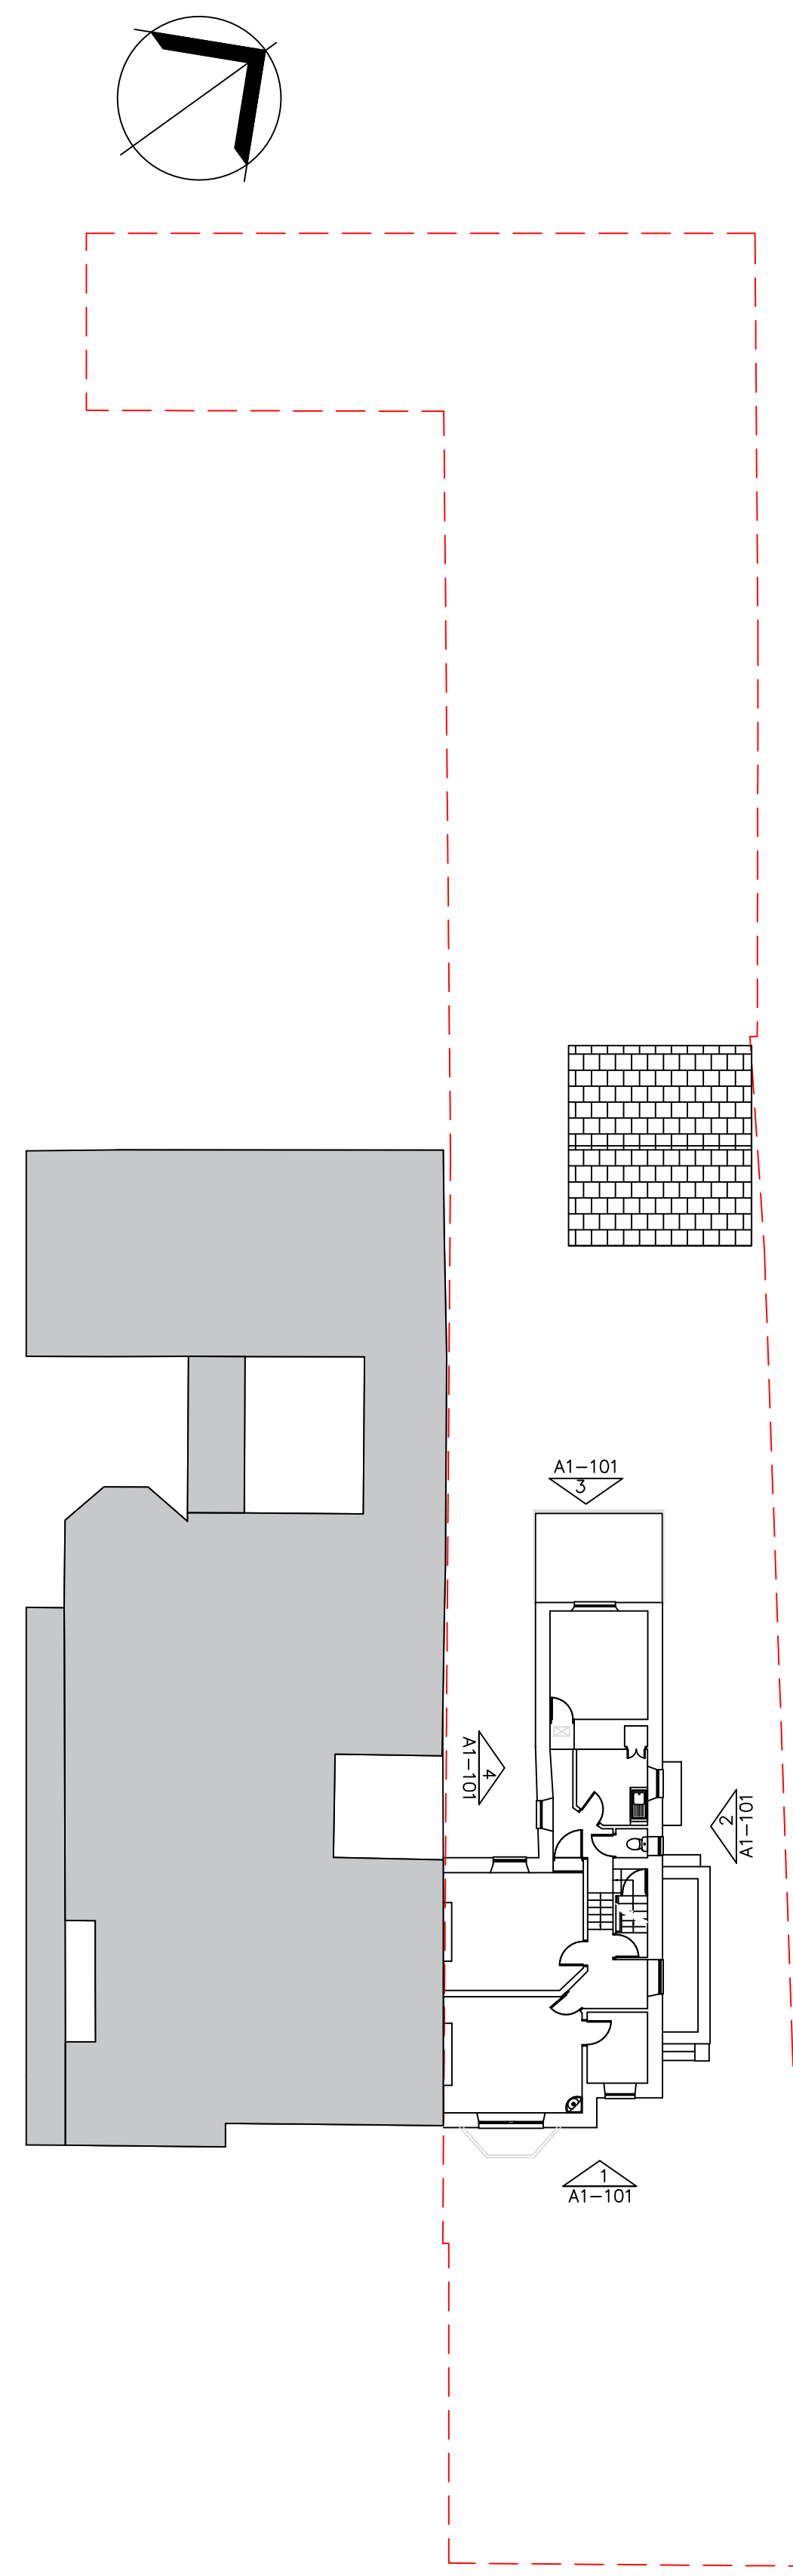


② Existing First Floor

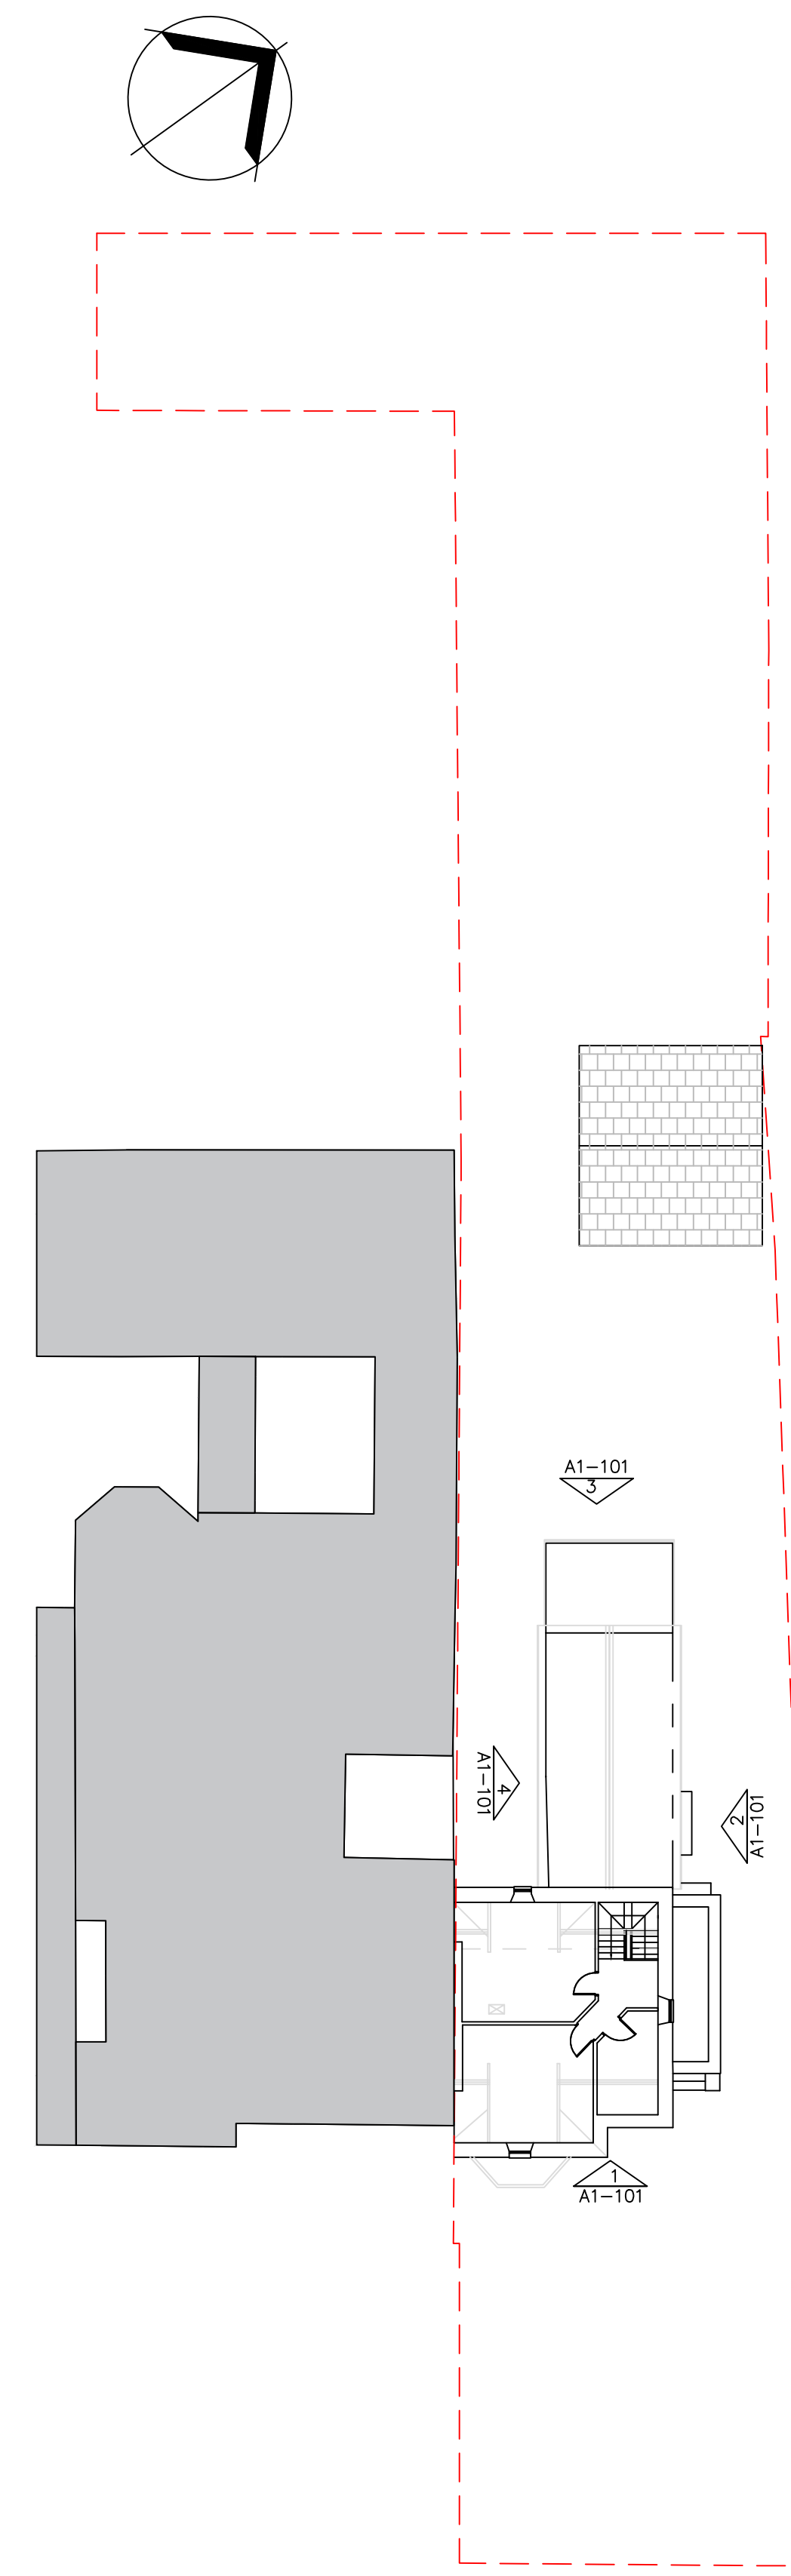

③ Existing Loft Floor

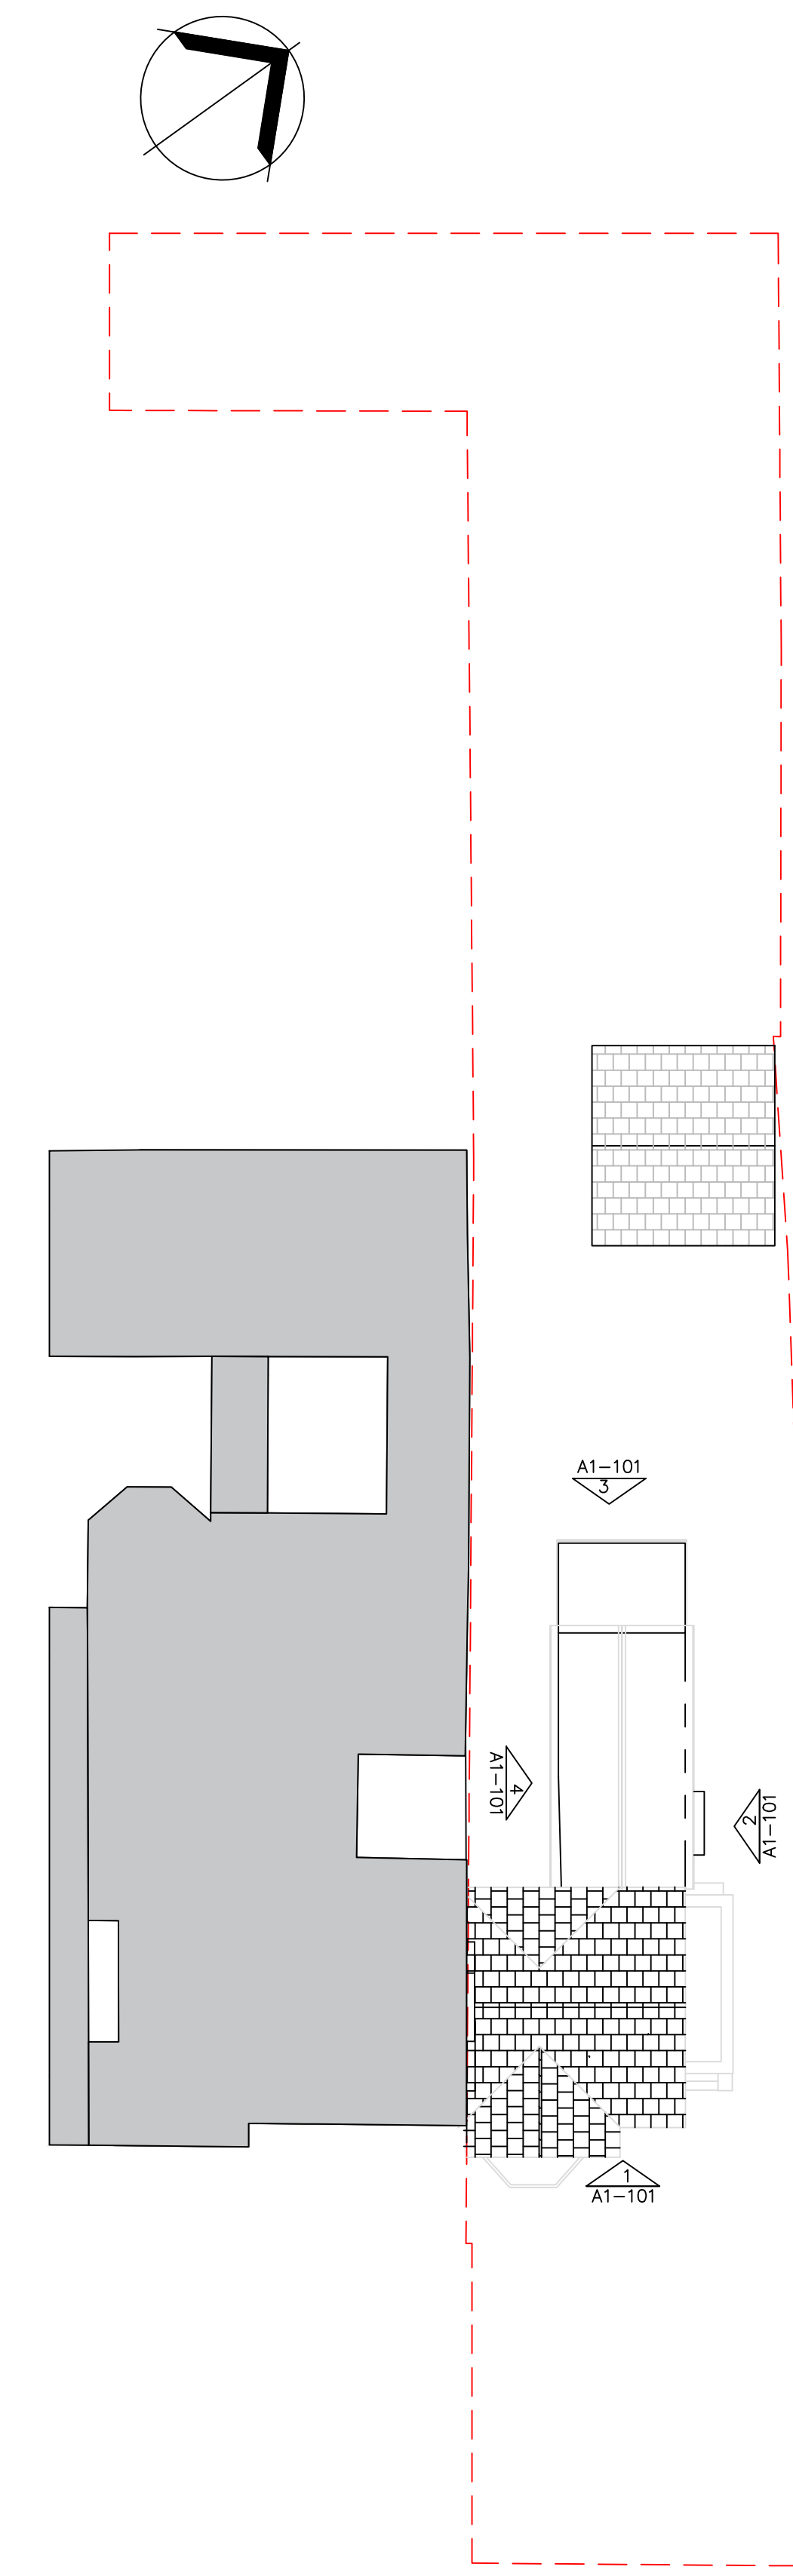

④ Existing Roof Plan

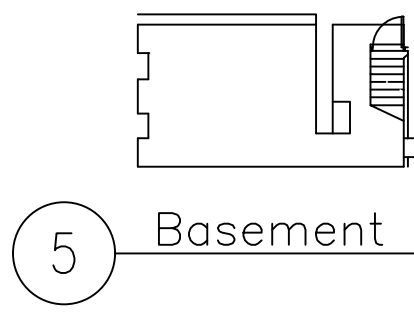

⑤ Basement

General Notes

Drawing to be read in conjunction with all other drawings and specifications.
Do not scale off drawings. Use figured dimensions only.
All levels and dimensions to be checked on site. Any discrepancies to be immediately brought to the attention of Amorphous Design.
Responsibility cannot be accepted for alterations or changes without prior acknowledgement from Amorphous Design.

Notes

REV	NOTES	DATE	BY	AUTH
-	Planning	16.05.2022	-	JS

KEY

↔ Access

The proposed planning application has been modified addressing the proactive comments by the Planning Officer, Ms. Helen Bowen, ref: Q2021/0133, 01.09.2021.

Please Note
This application:
1. Supersedes the withdrawn application, ref: P2021/1112.
2. Incorporates comments made by the Highways and Drainage Officer and other consultants.

AMORPHOUS DESIGN
architecture interiors
44 Pitcairn Road, Mitcham, CR4 3LL
+44 (0) 203 322 8568
jay@amorphous-d.com
www.amorphous-d.com

Planning

TITLE Existing Floor Plans			
96 Gnoll Park Road, SA11 3DD.			
SCALE AT A1: 1:200	SCALE AT A3: 1:400	DRAWN AD	ISSUED AD
MAY 2022	JOB NO. 870	DRAWING A1-100	REV -
Amorphous Design Ltd			