
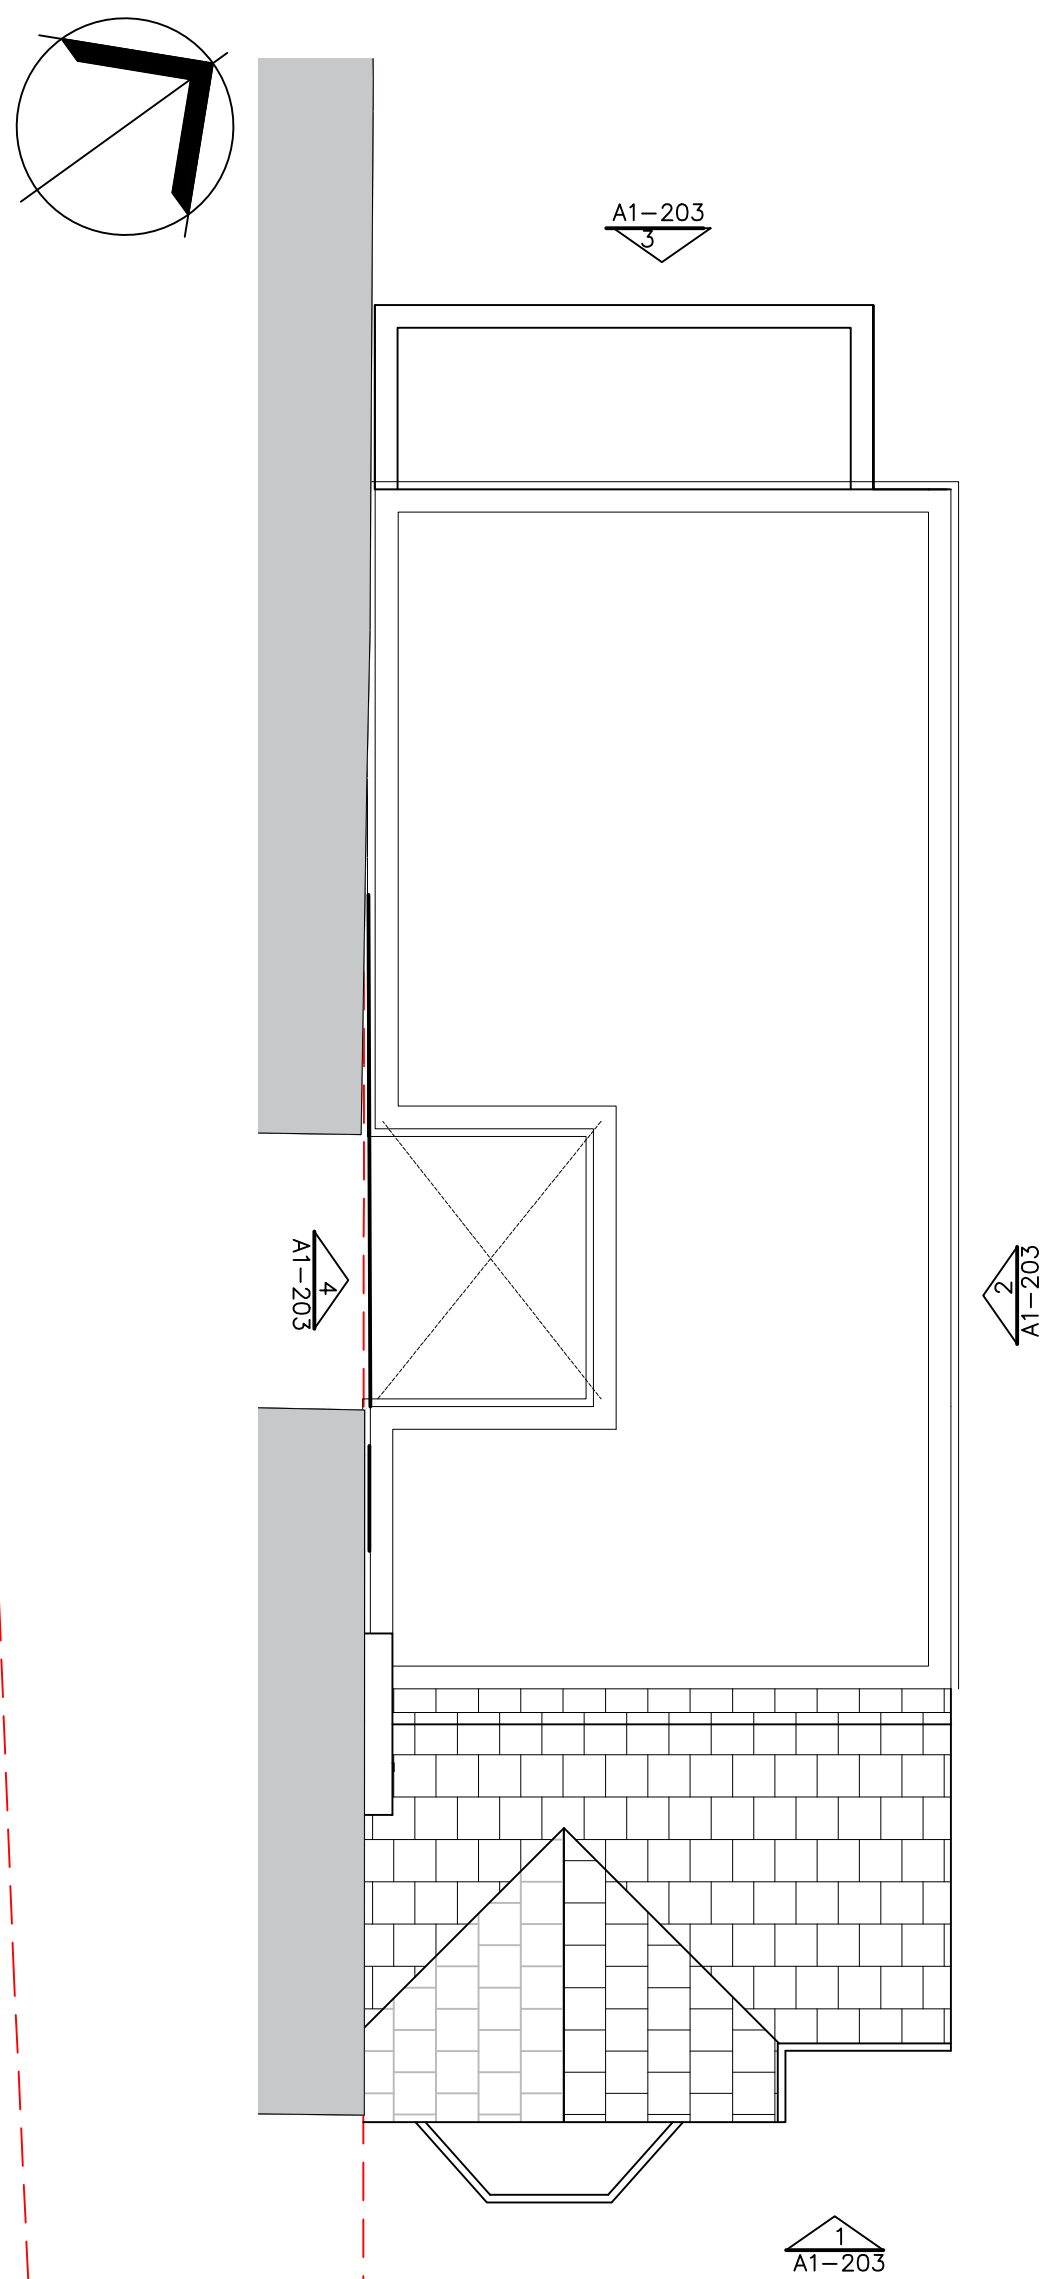
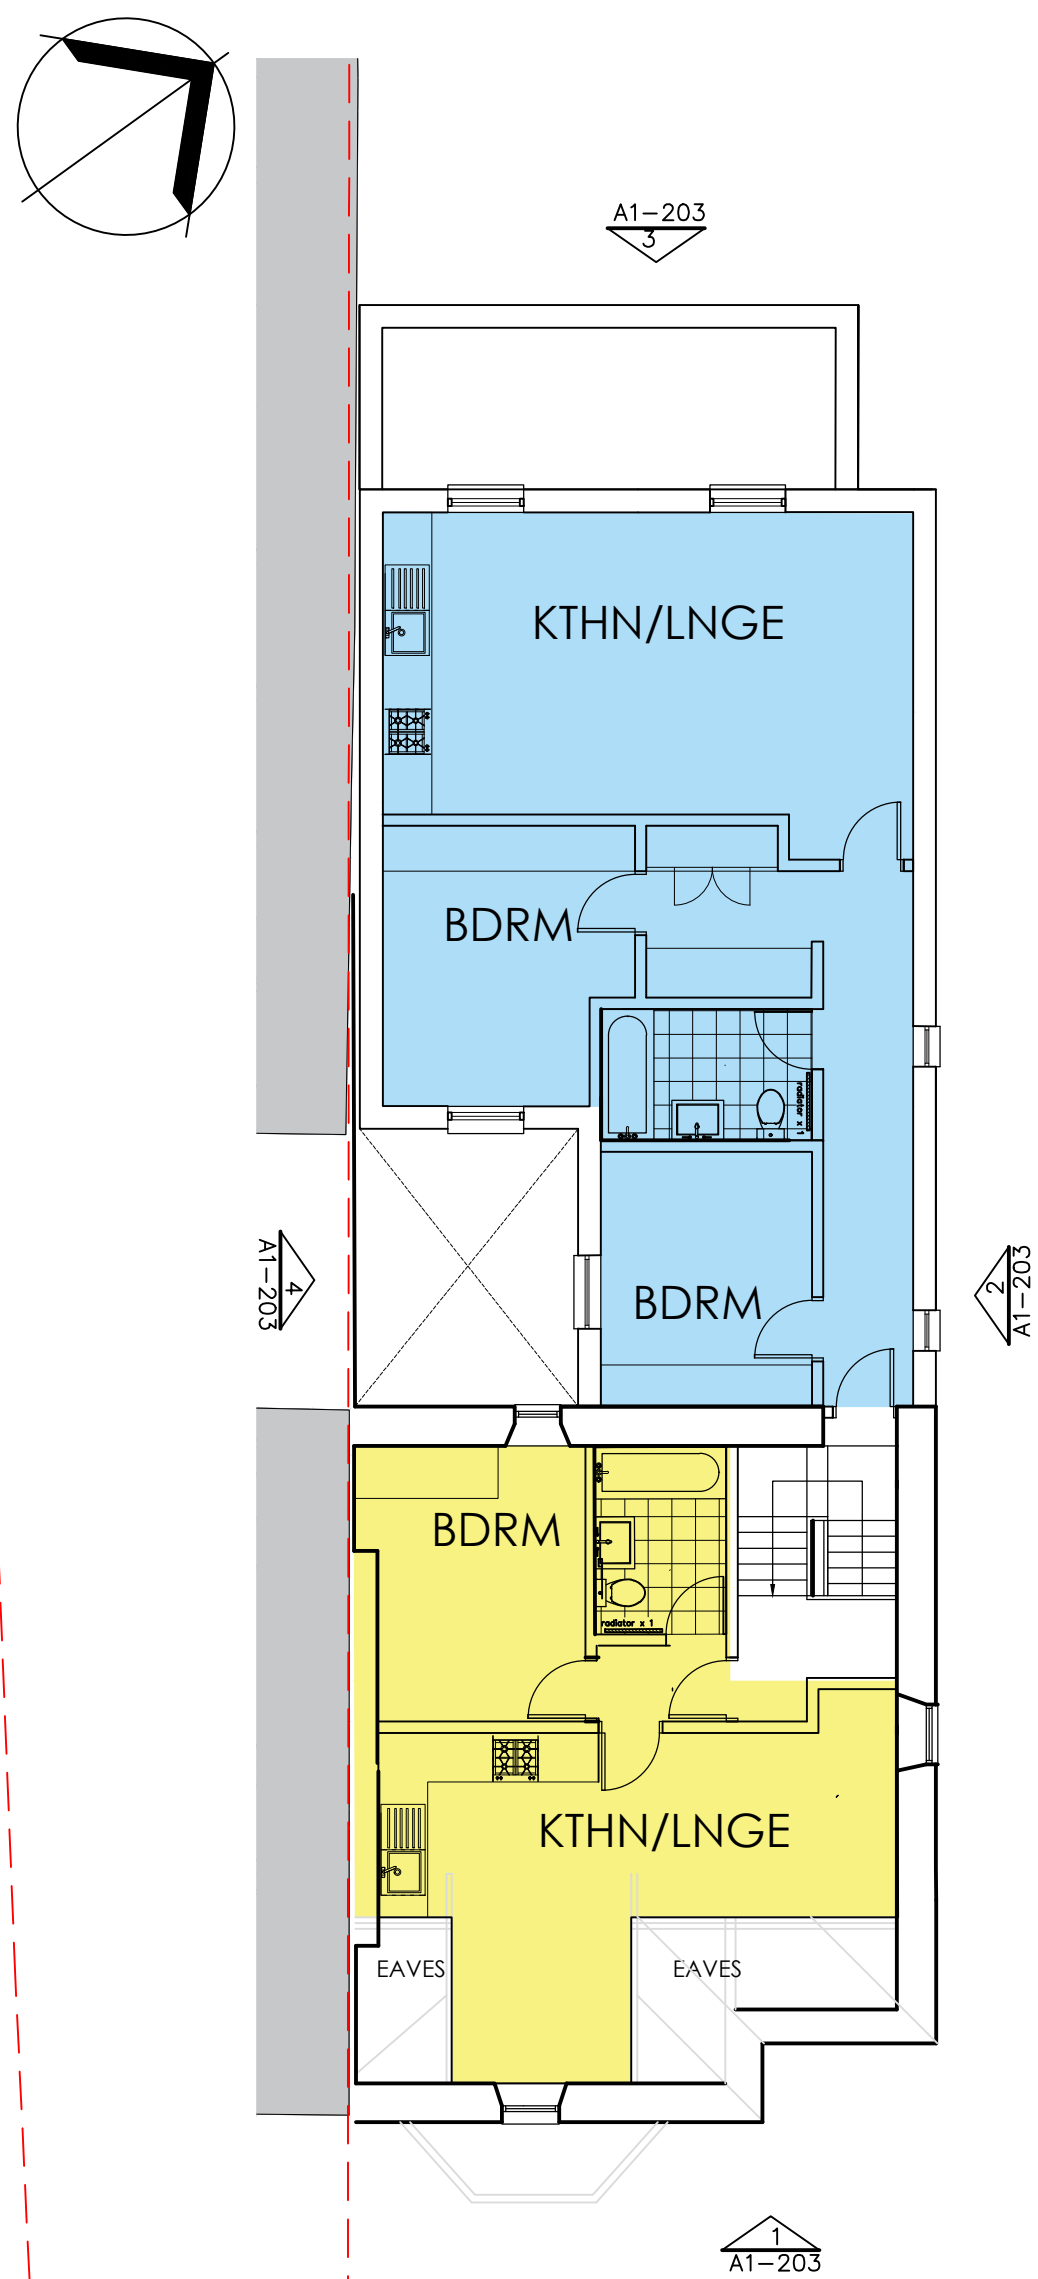
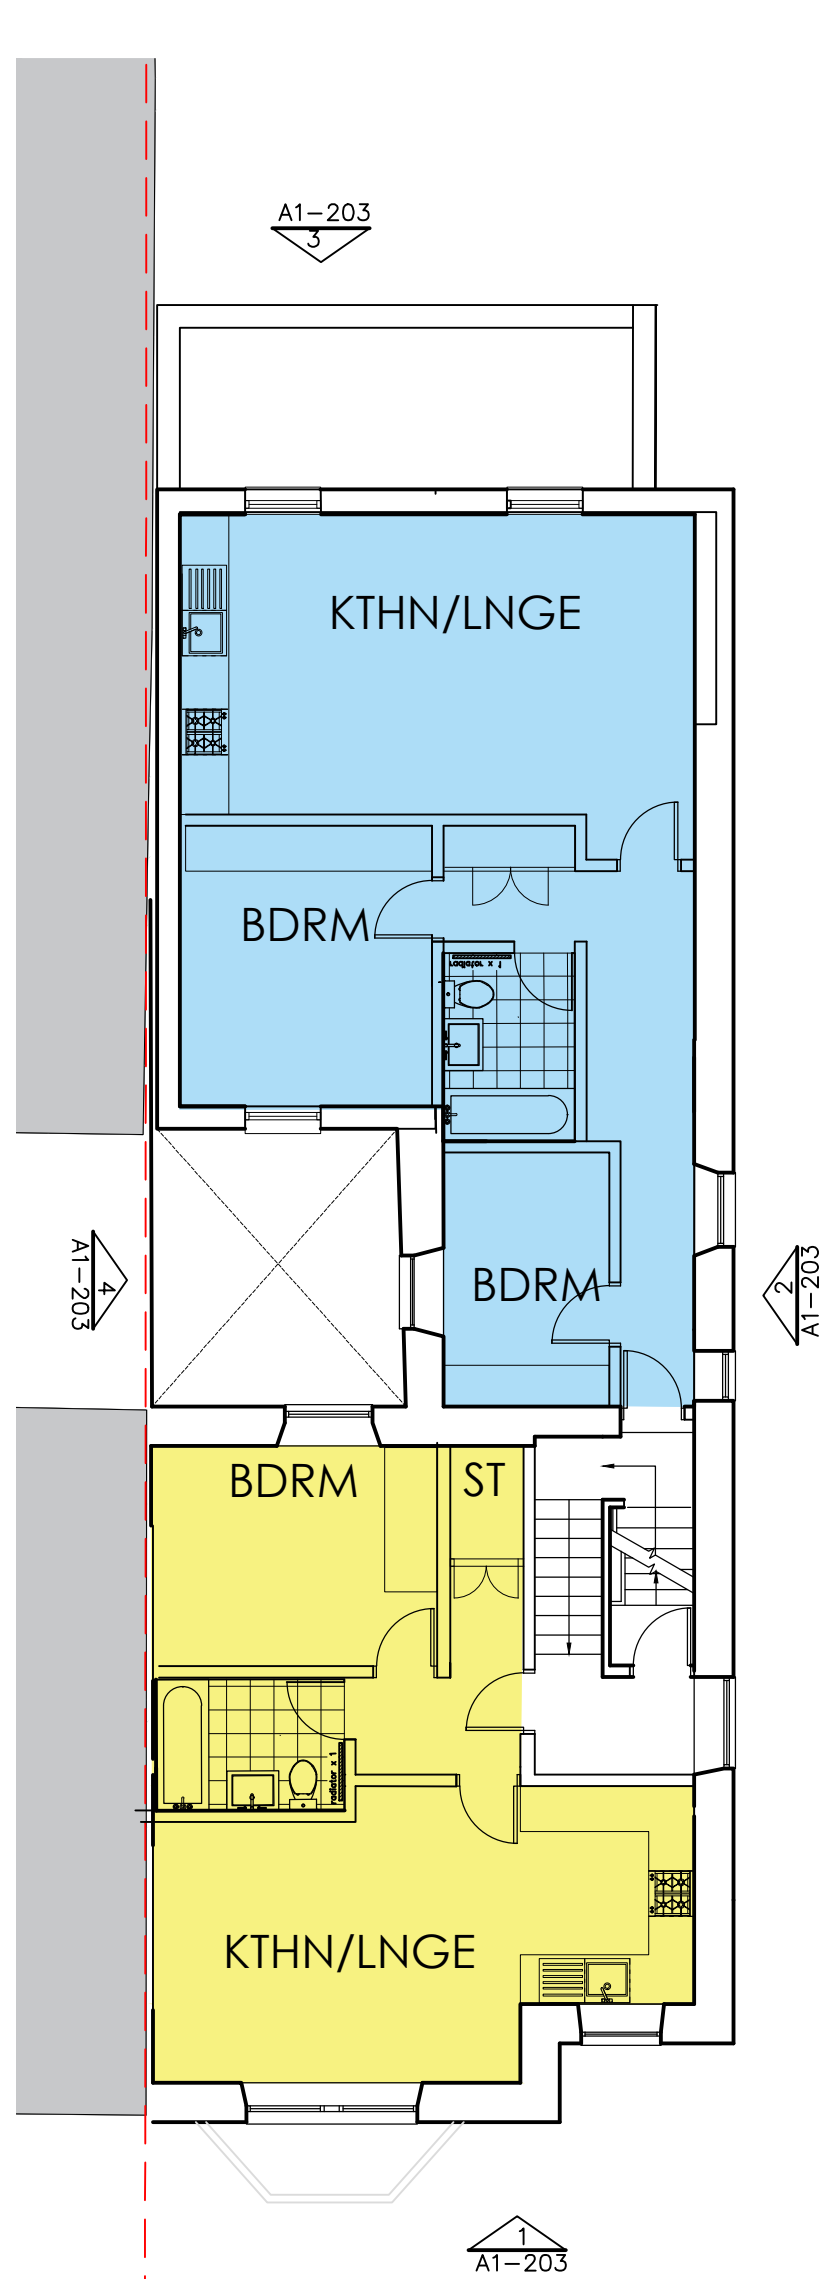


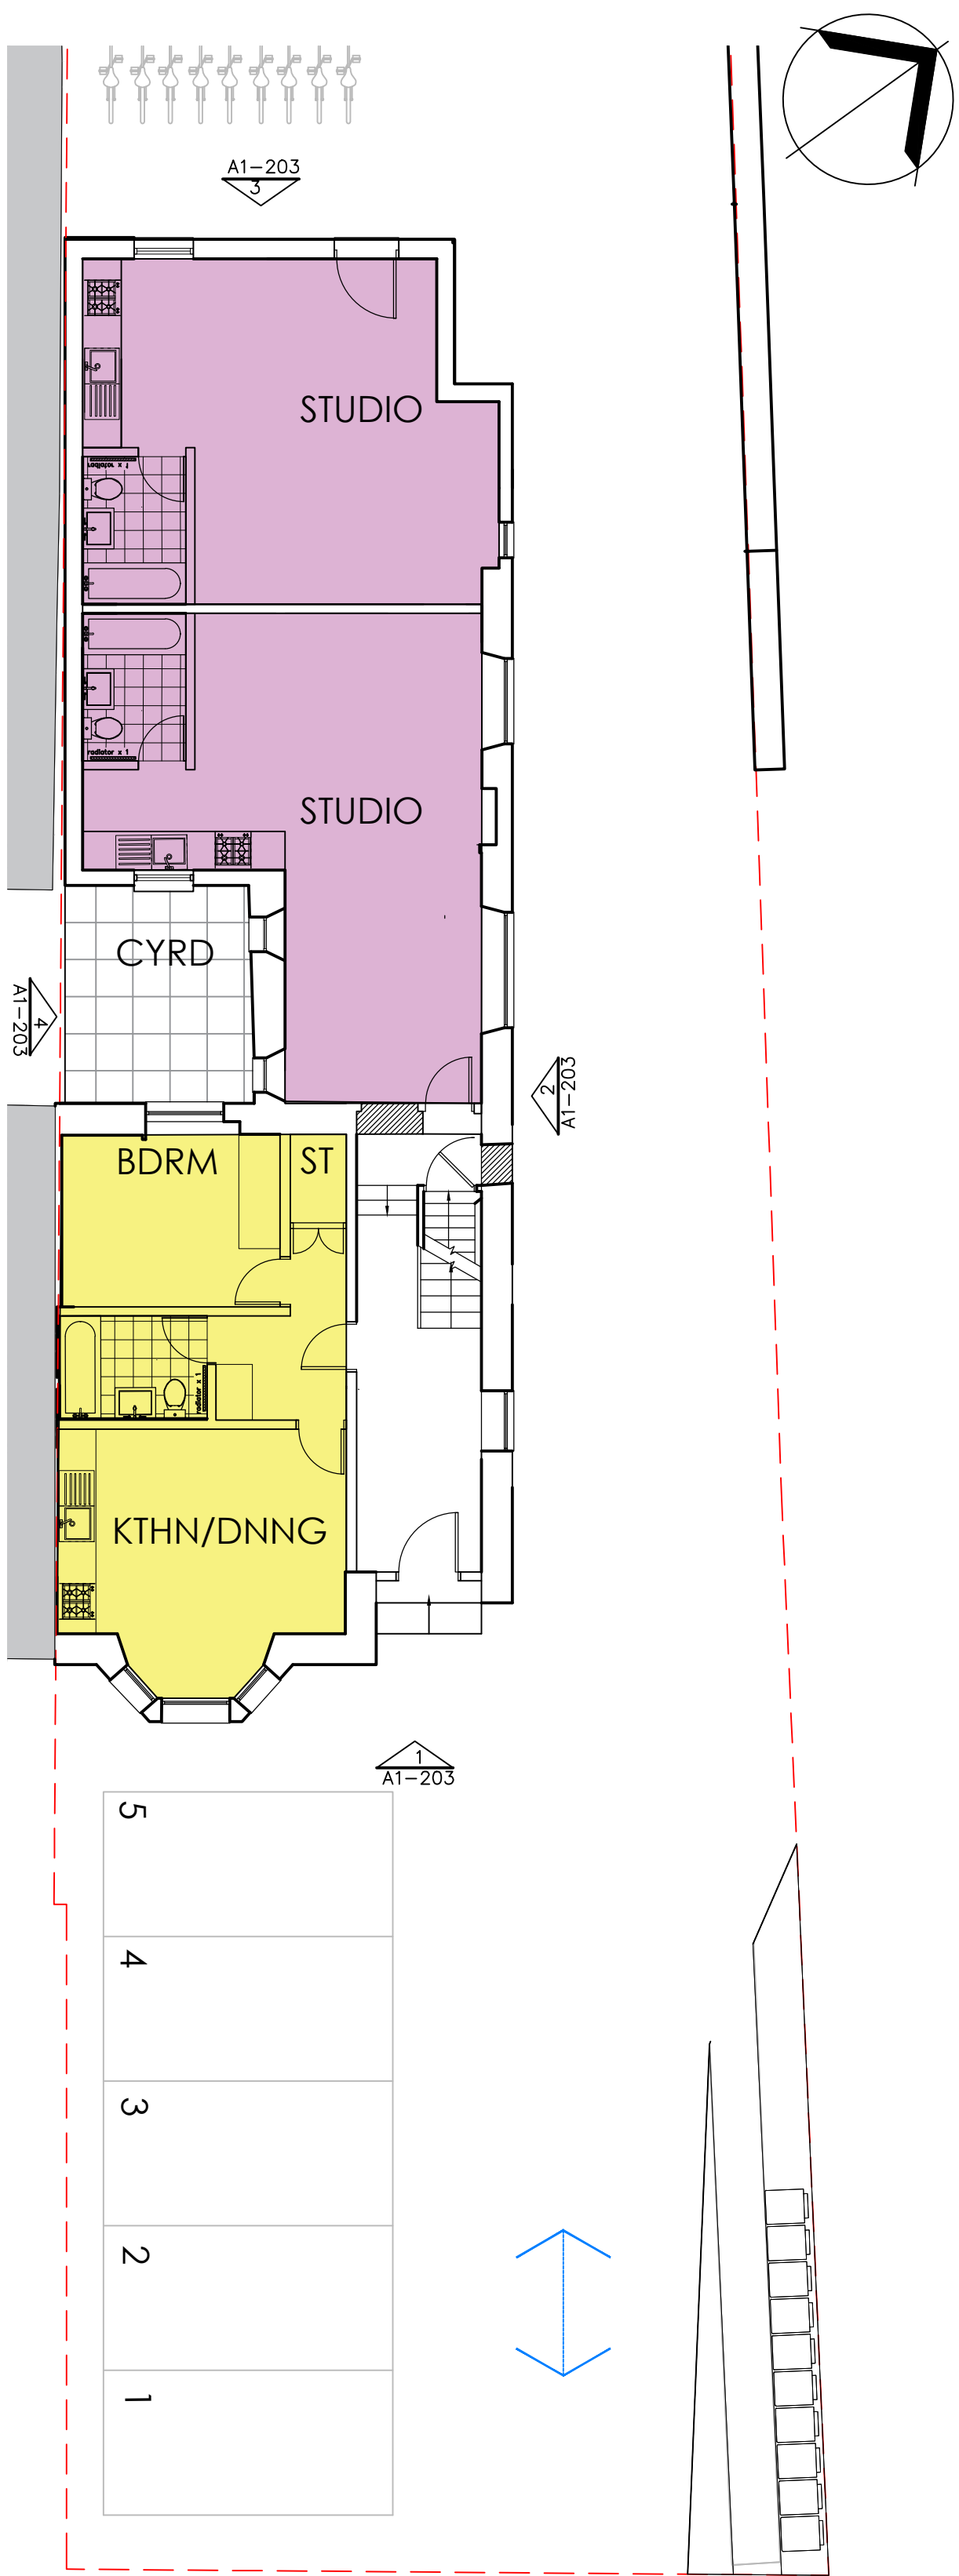

General Notes

Drawing to be read in conjunction with all other drawings and specifications.
Do not scale off drawings. Use figured dimensions only.
All levels and dimensions to be checked on site. Any discrepancies to be immediately brought to the attention of Amorphous Design.
Responsibility cannot be accepted for alterations or changes without prior acknowledgement from Amorphous Design.

Notes

REV	NOTES	DATE	BY	AUTH
-	Planning	16.05.2022	-	JS

KEY

- 1 bed 2 person
- 2 bed 4 person
- Studio
- Access

The proposed planning application has been modified addressing the proactive comments by the Planning Officer, Ms. Helen Bowen, ref: Q2021/0133, 01.09.2021.

Please Note
This application:
1. Supersedes the withdrawn application, ref: P2021/1112.
2. Incorporates comments made by the Highways and Drainage Officer and other consultants.

Please refer to the following associated planning documentation for further in depth analysis of this proposal:

- A1-001: Site & Location Plans
- A1-100: Existing Floor Plans
- A1-101: Existing Elevations
- A1-102: Existing Landscape Plan
- A1-200: Proposed Floor Plans
- A1-201: Proposed Floor Plans Main Building
- A1-202: Proposed Plans Rear Building
- A1-203: Proposed Main + Rear Building Elevations
- A1-204: Proposed Landscape Plan & Proposed Site Section
- A1-205: Comparing Existing and Proposed Site Plans
- DAS-100: Design and Access Statement
- FRA-100: Flood Risk Assessment
- PS-100: Planning Statement
- ES-100: Environmental Statement

AMORPHOUS DESIGN

architecture interiors
44 Pitcairn Road, Mitcham, CR4 3LL
+44 (0) 203 322 8568
jay@amorphous-d.com
www.amorphous-d.com

Planning


TITLE
Proposed Floor Plans Main Building

96 Gnoil Park Road, SA11 3DD.

SCALE AT A1:	SCALE AT A3:	DRAWN	ISSUED
1:100	1:200	AD	AD
JOB NO.	DRAWING	REV	
MAY 2022	870	A1-201	-

Amorphous Design Ltd

1 Proposed Ground Floor

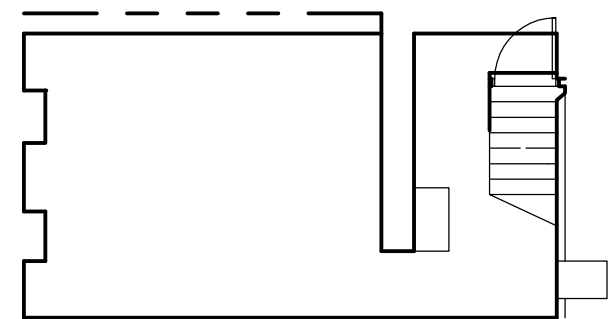

5 Basement Storage

2 Proposed First Floor

3 Proposed Second Floor

4 Proposed Roof Plan