


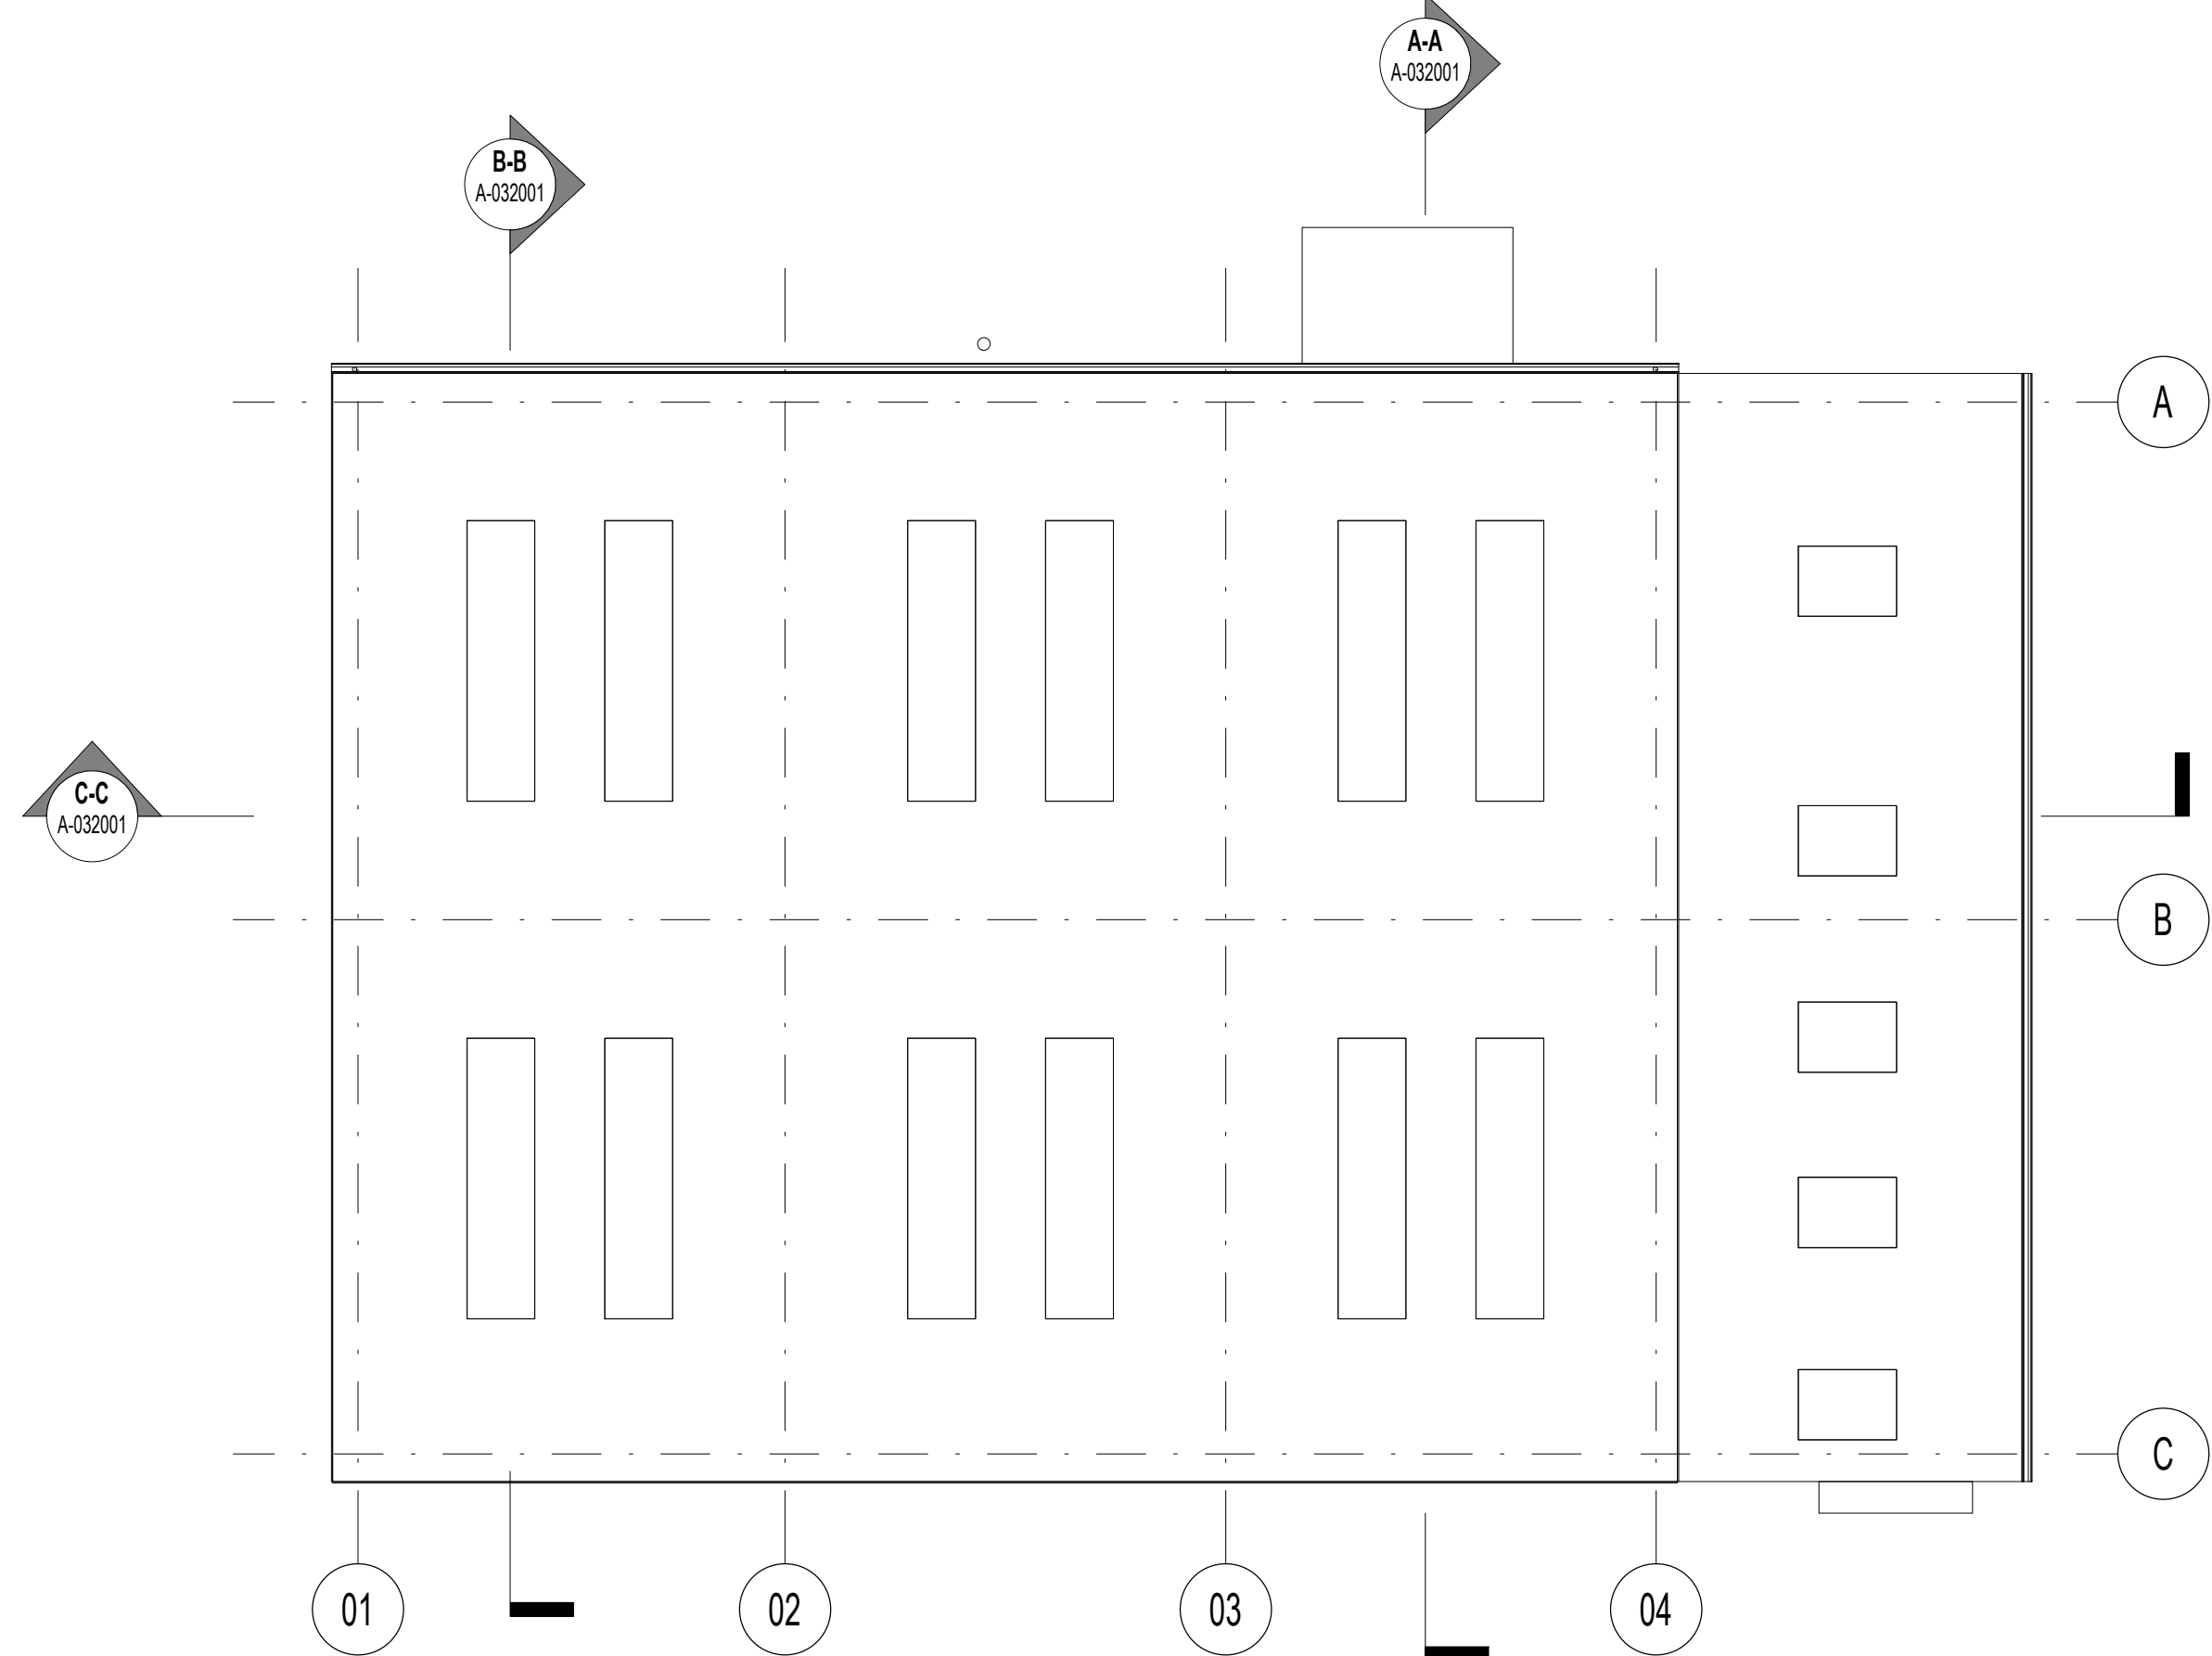

Existing Roof Plan
1 : 100



PROJECT TITLE
Earlswood CFBT Facility

DRAWING TITLE
Existing Floor Plans and Roof Plan

File Name: Z:\02_Projects\19655_MAWWFIRE_EarlswoodTraining\04_Deliverables\04_Revit\Central\EFT-LAW-X-X-M3-A-000002\Recovery\rv