




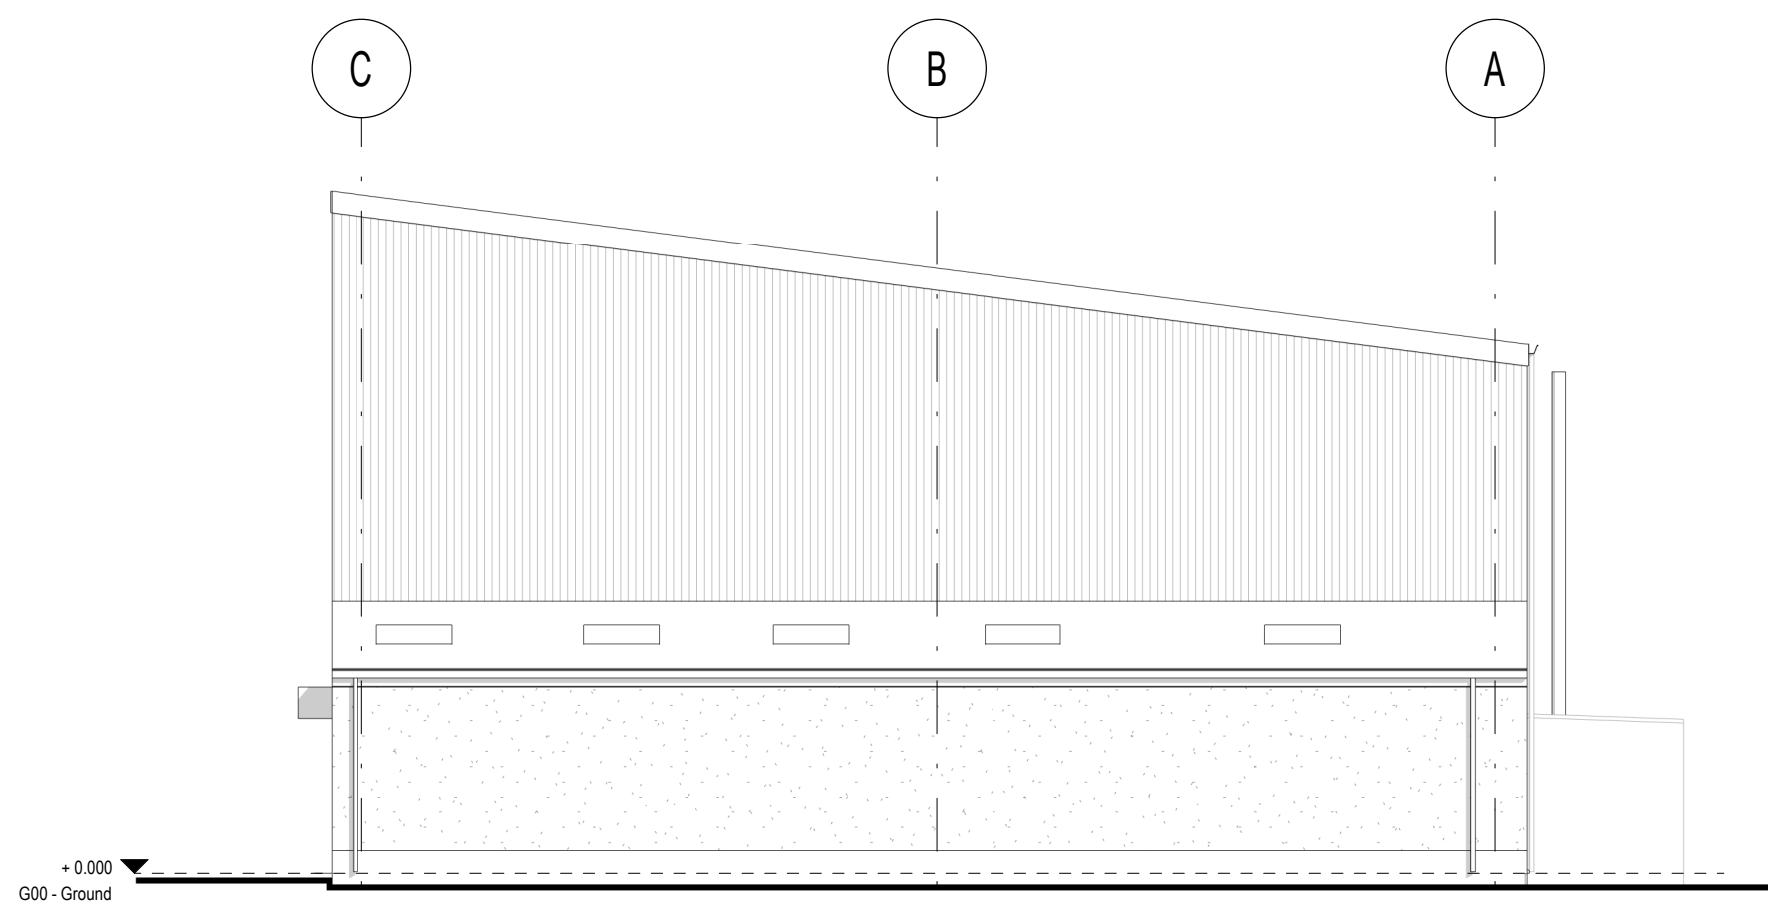

Existing South Elevation
1 : 100

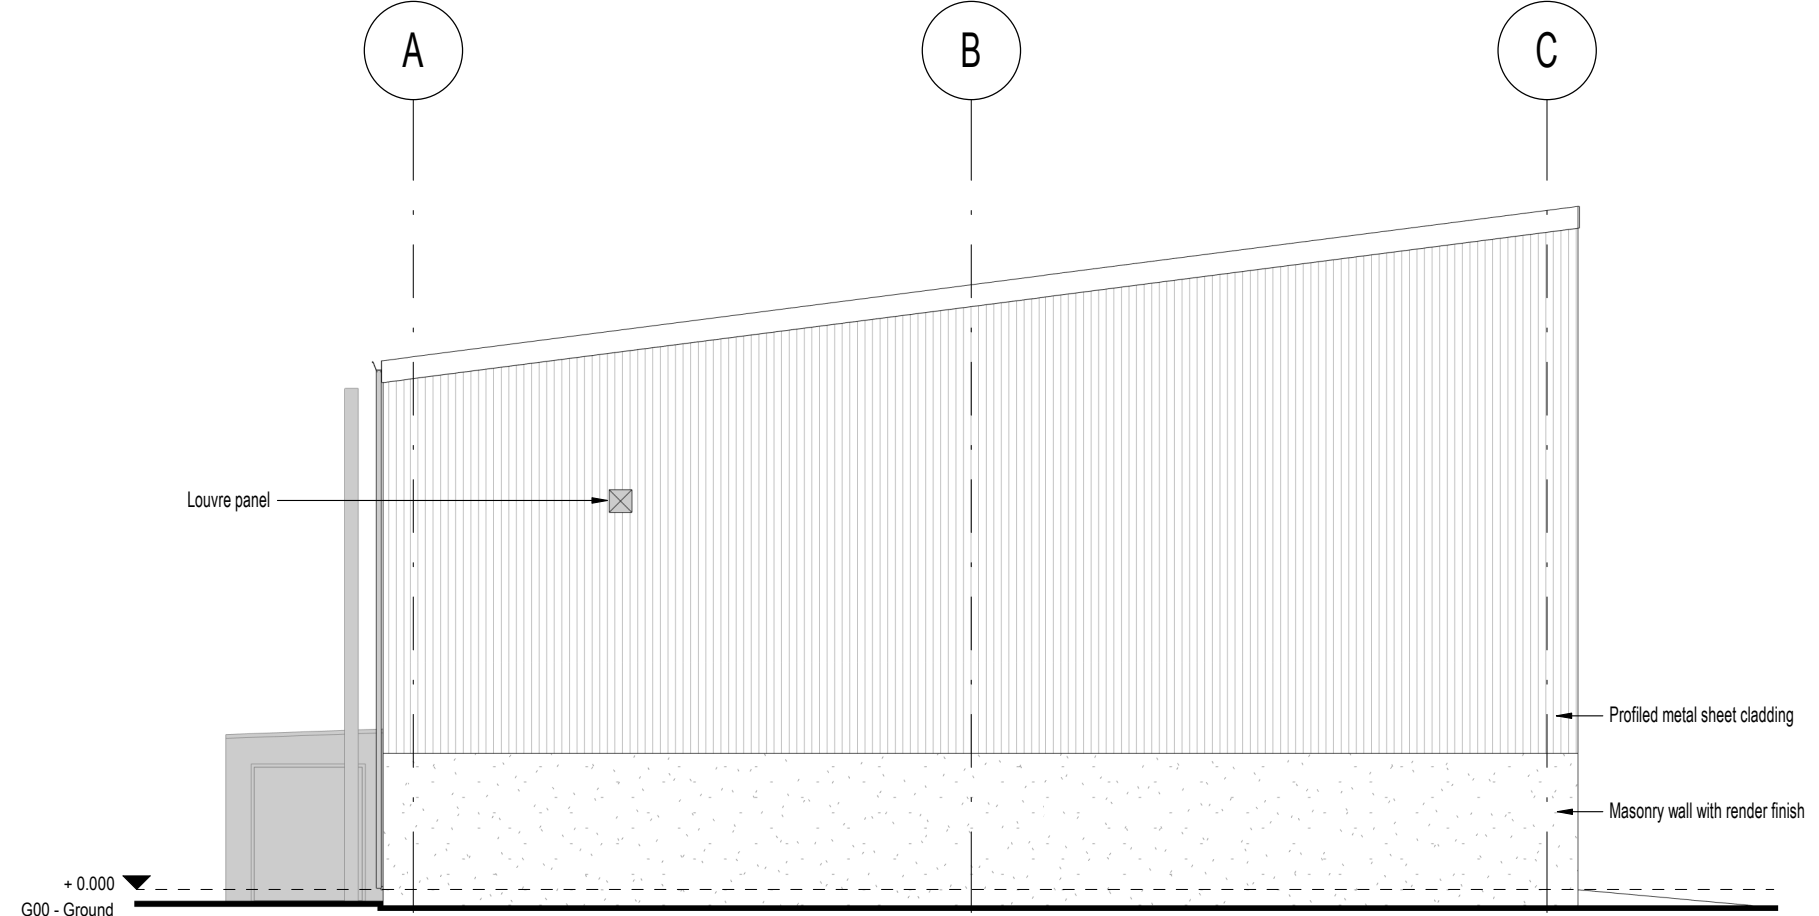

Existing South Elevation
1 : 100

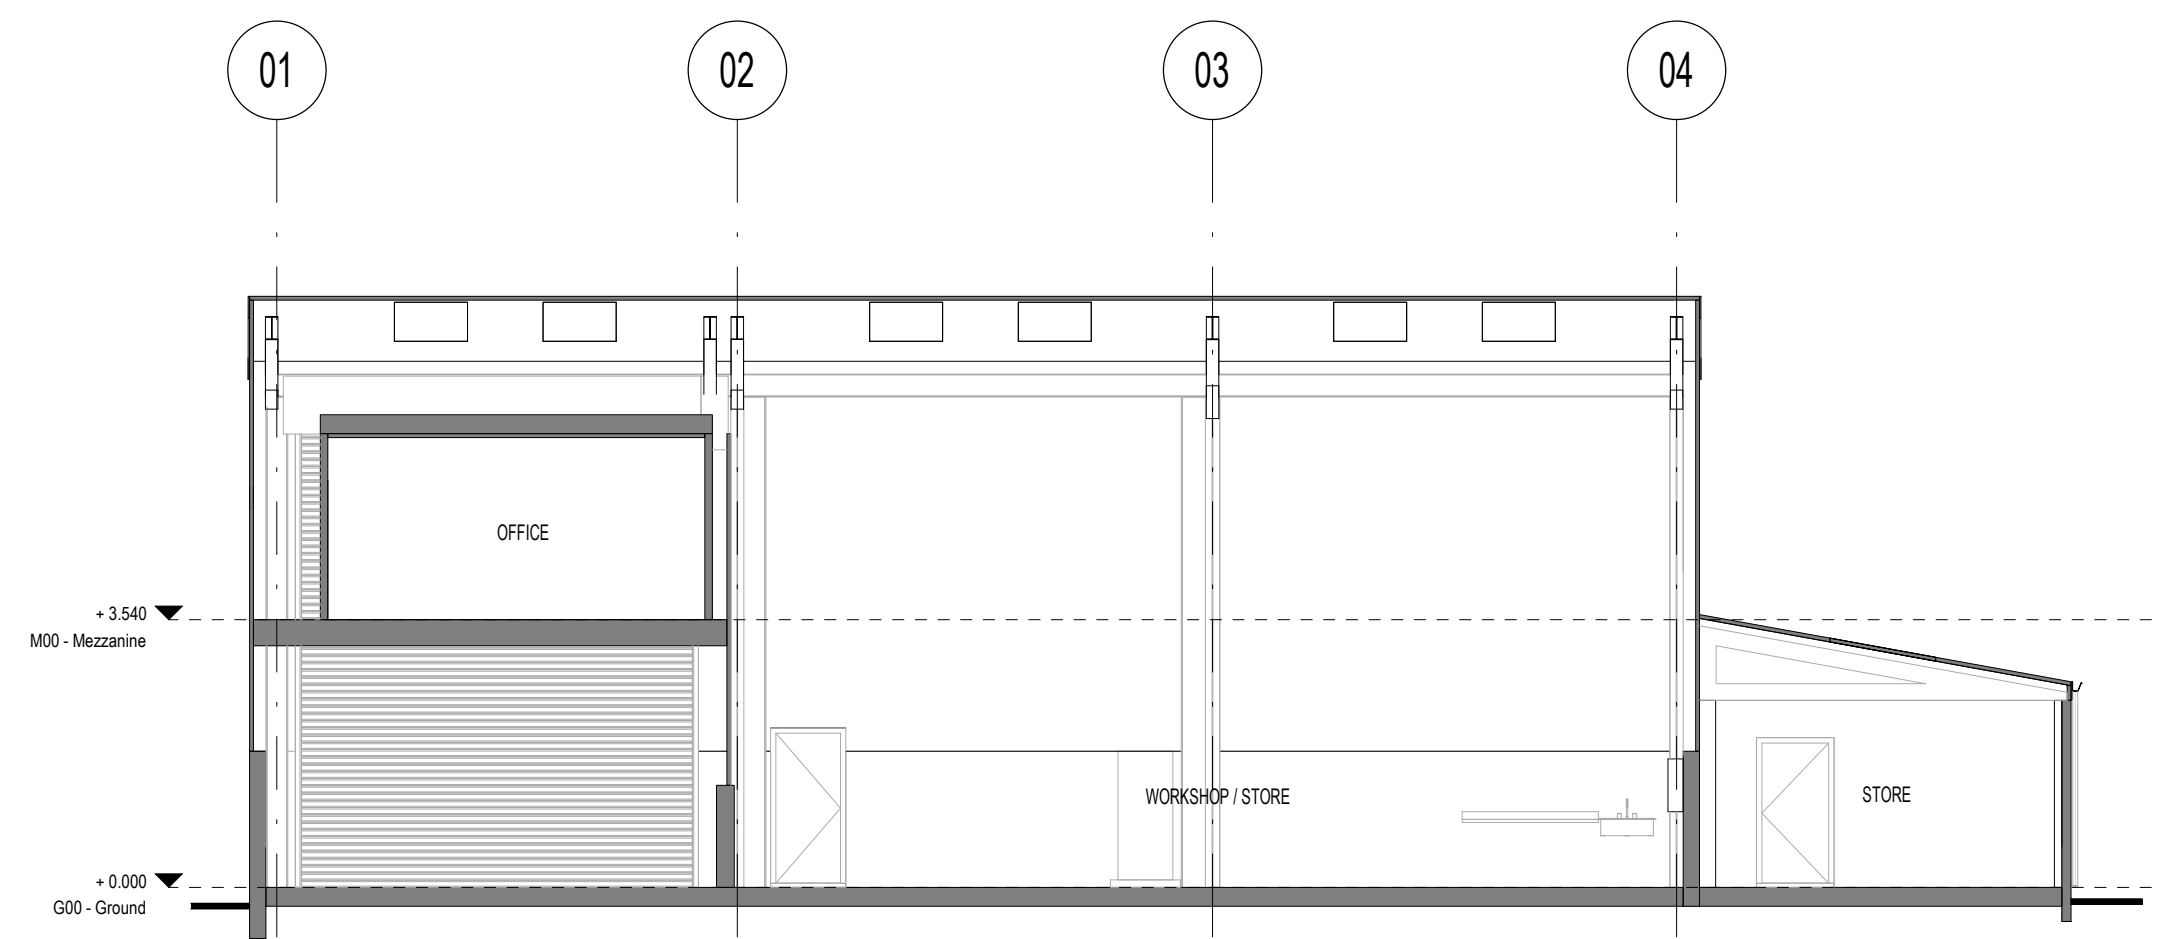

Existing Section B-B
1 : 100

