



City A Frame Swing c/w 2no Flat Seats
1.6m FFH
Into 21m² Black Wet Pour Surfacing To Suit a FFH of 1.6m
21 m2 of Baseworks
20.5 l/m of PCC Edging



3 Pod shelter



Rota Glide
1m FFH
Into 33m² Black Wet Pour Surfacing To Suit a FFH of 1m
33 m2 of Baseworks
21.5 l/m of PCC Edging

61.5 l/m of Bowtop Fencing +
2no 1.2m Wide Self Closing Pedestrian Access Gates

Steel bin


1.2m Wide Self Closing Pedestrian Access Gate



Athens Lite Multi Unit
1.9m FFH
Into 40m² Black Wet Pour Surfacing To Suit a FFH of 1.9m
40 m2 of Baseworks
30 l/m of PCC Edging

1.2m Wide Self Closing Pedestrian Access Gate

City bench

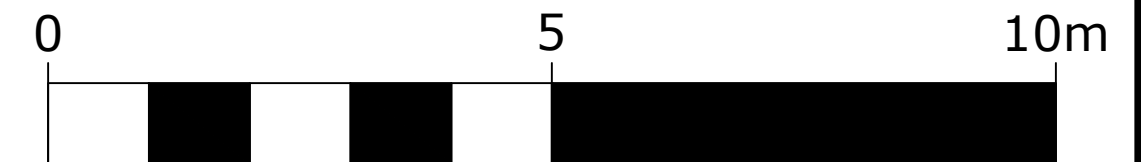

GASP

Proposed Layout

Drawing Information:

Date: 04/10/21

Drawn by: C.P.S.

Scale: 1:75 @ A2

Revision:

Date: 00/00/2021

Version: REV1

Drawing is concept layout

Key

Fallingspace
Clearance Zone
Bowtop Fencing

sales@dragonplay
www.dragonplay.co.uk
07411 465 793 | 07557 795 808
Britannia House, Caerphilly Business Park
Van Road, CF83 3GG

