


DO NOT SCALE. SCHEMATIC DRAWING ONLY. NO DIMENSIONAL CHECKS HAVE BEEN MADE. FULL MEASURED SURVEY REQUIRED.

DRAWING AND DESIGN REMAIN COPYRIGHT © OF THE AUTHOR. ACTION WILL BE TAKEN AGAINST UNAUTHORISED USE.


KEY | NOTES

- 1 QUAD 1
- 2 QUAD 2
- 3 QUAD 3
- 4 QUAD 4
- 5 CAR PORT
- 6 BALCONY

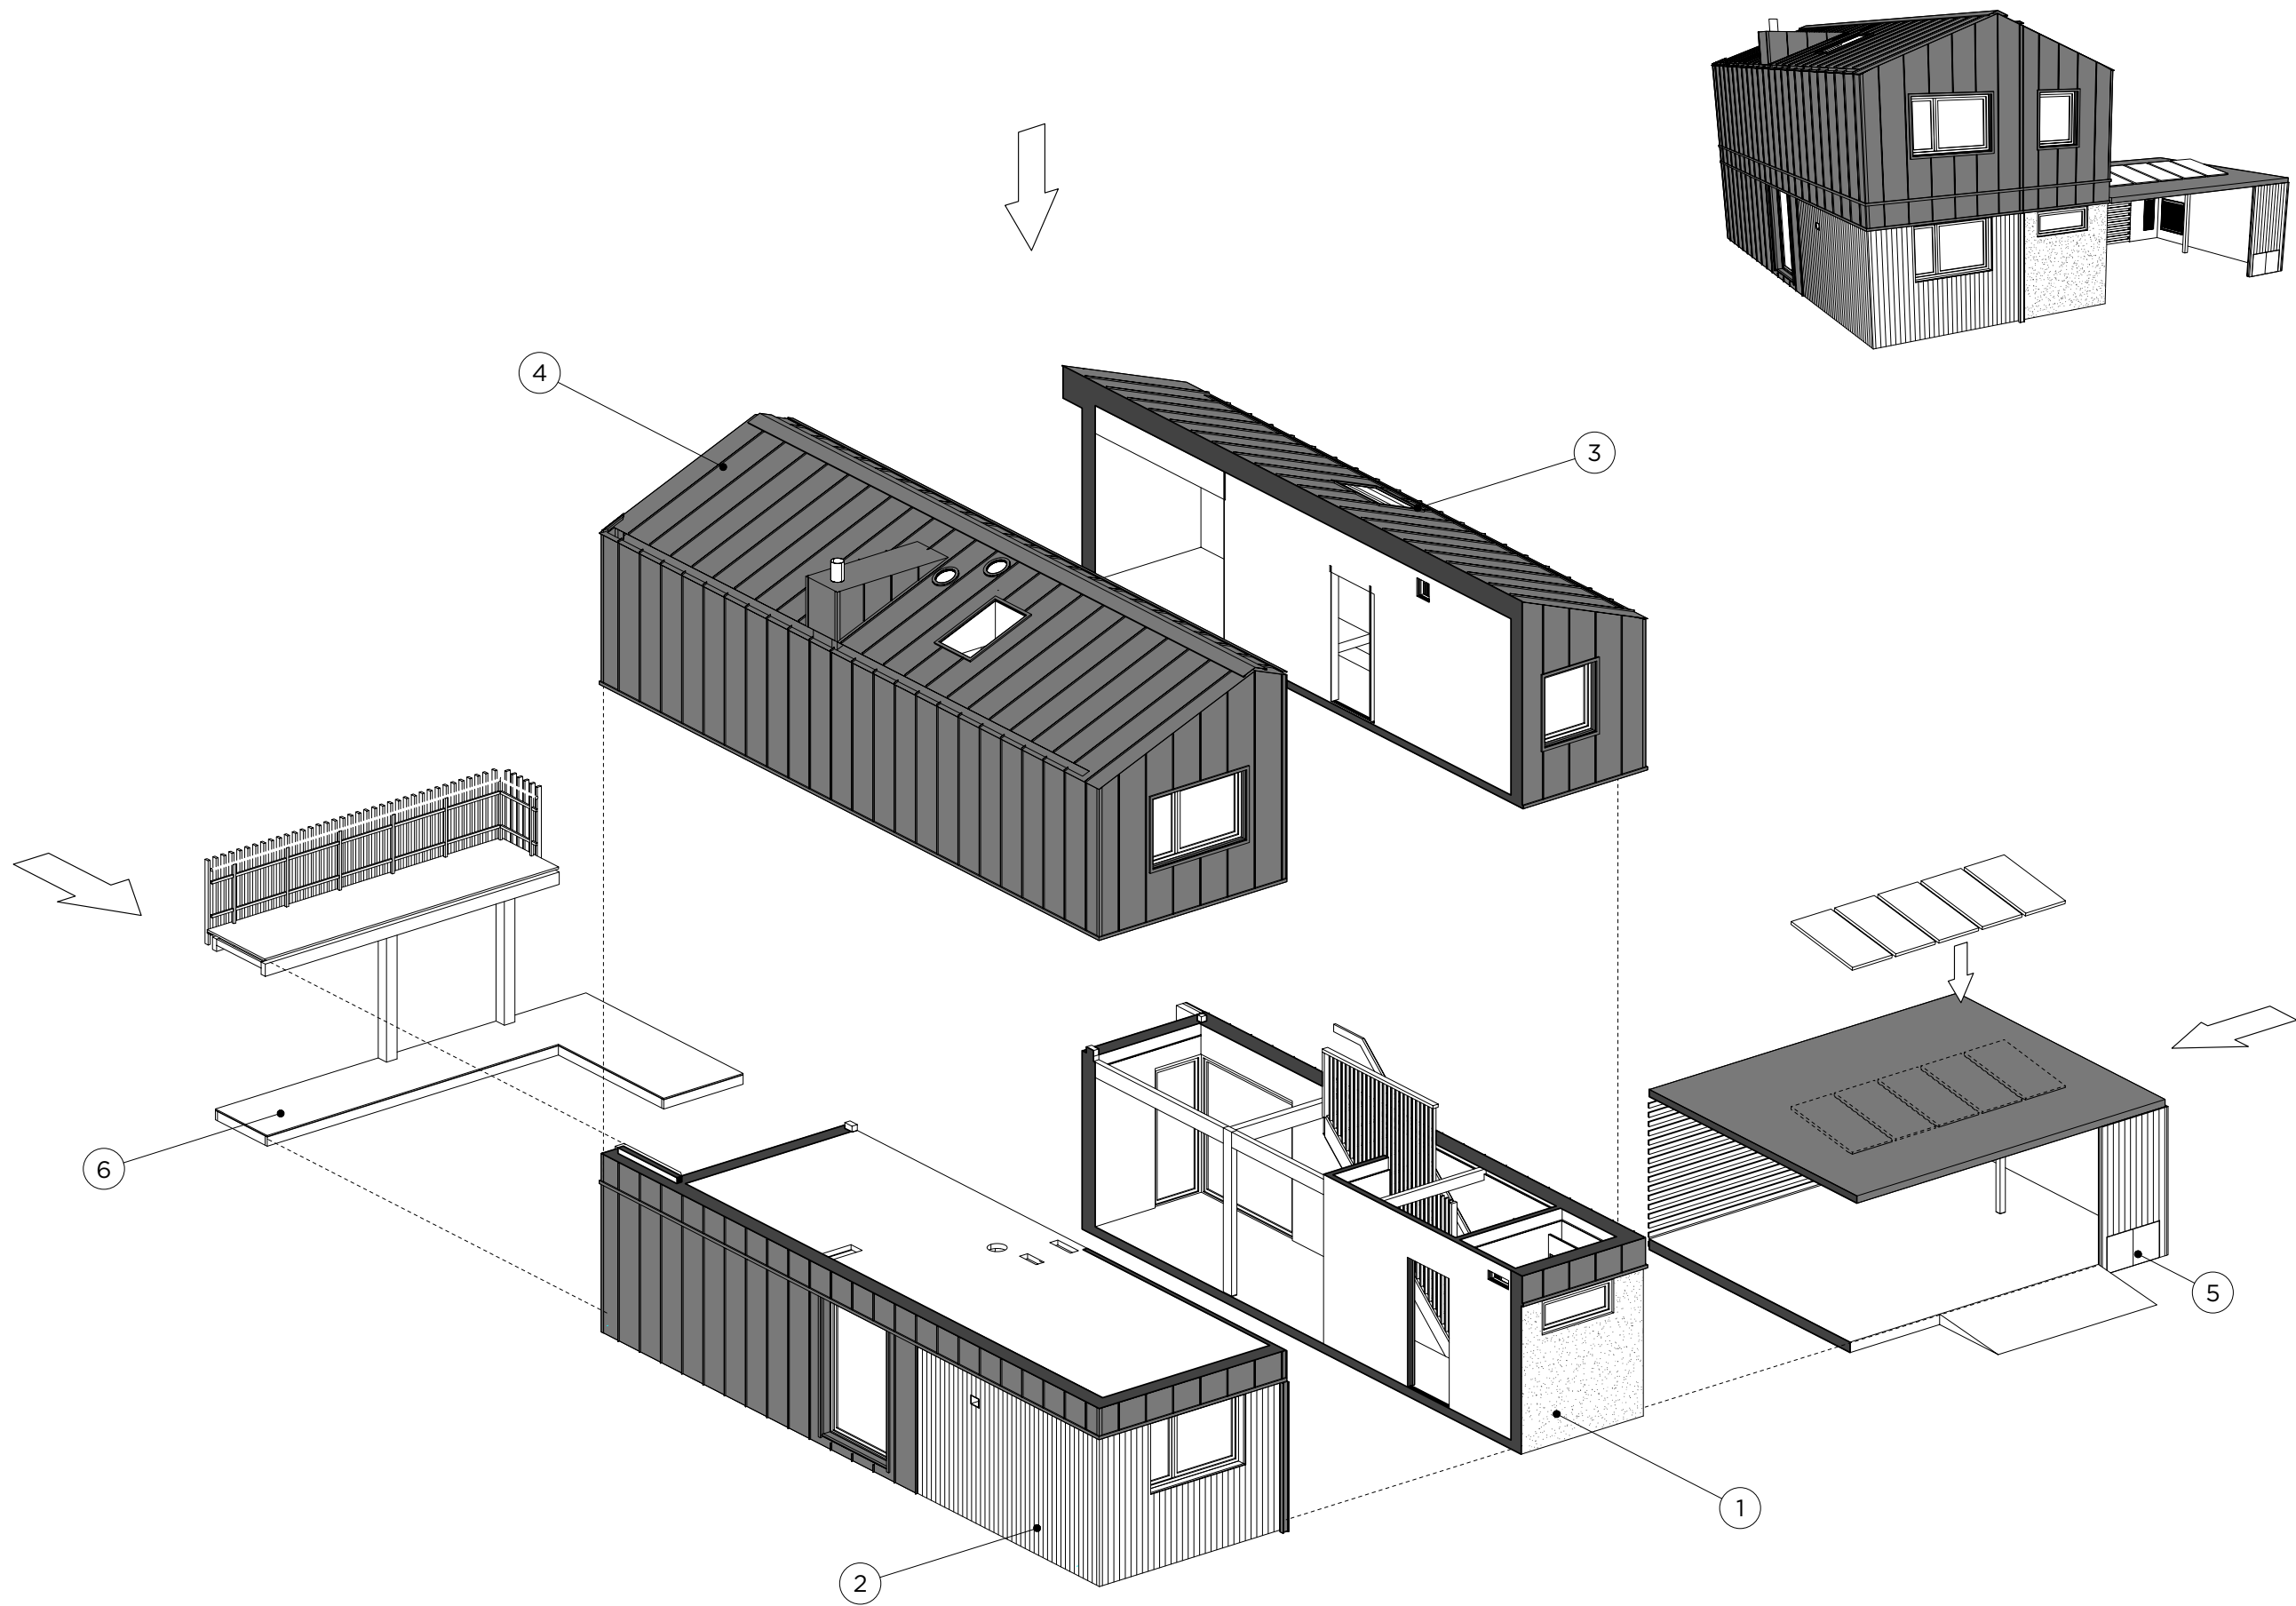

DRAFT
WORK IN PROGRESS

Rev	Date	Amendments	Check

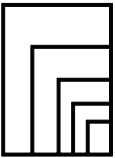

Studio RHE

4 Green Mews, Bevisden St
London N1 6AS

+44 (0)20 7253 5358
architect@studiorhe.com
www.studiorhe.com

Drawing Title

EXPLODED AXONOMETRIC

Job Title

nHouse

Scale

1:50 @ A1 / 1:100 @ A3

Job No.

5100

Drawing No.

AX001