


- NOTES
1. All dimensions are in millimetres unless noted otherwise.
 2. All levels are shown in metres unless noted otherwise.
 3. Do not scale from the drawing. Use figured dimensions only.
 4. Any discrepancies to be reported immediately to the engineer.
 5. This drawing to be read in conjunction with all relevant Architects, engineers, subcontractors and specialists drawings and specifications.

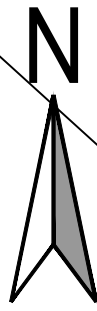

30.3m



BANK 30.56m

96

956

96

98

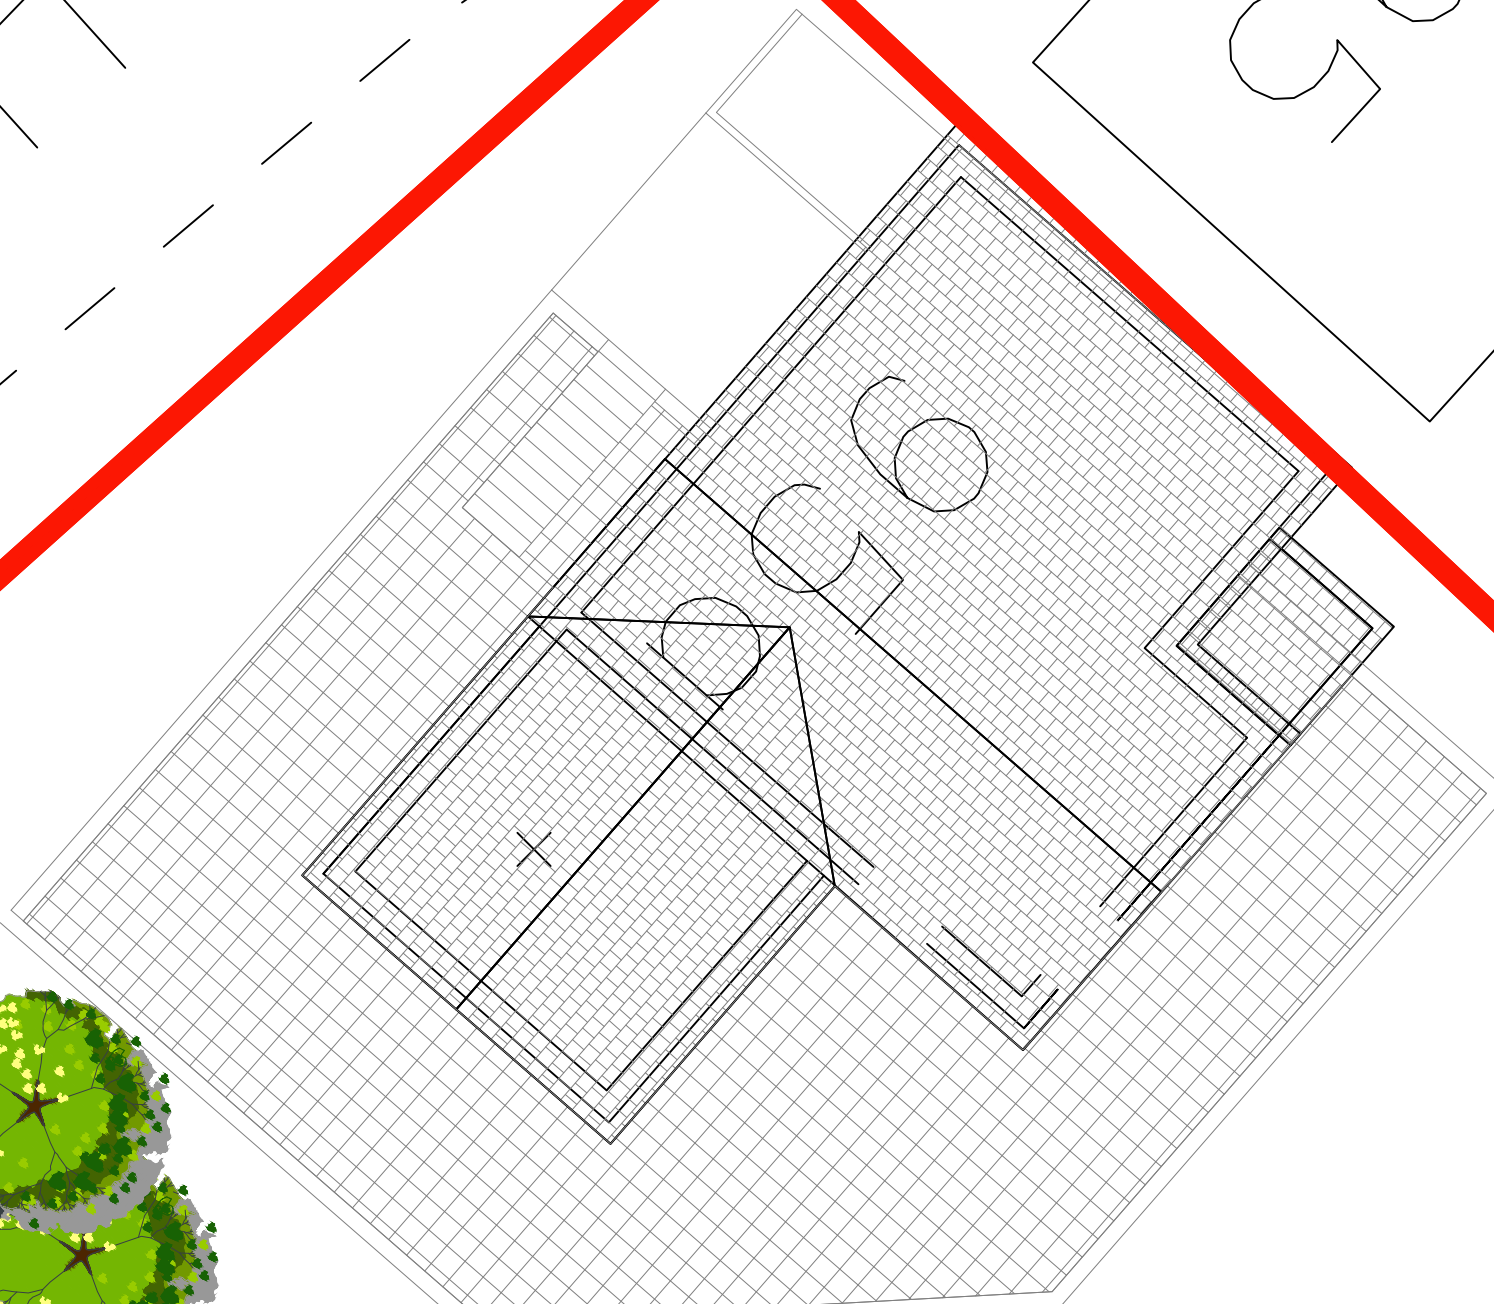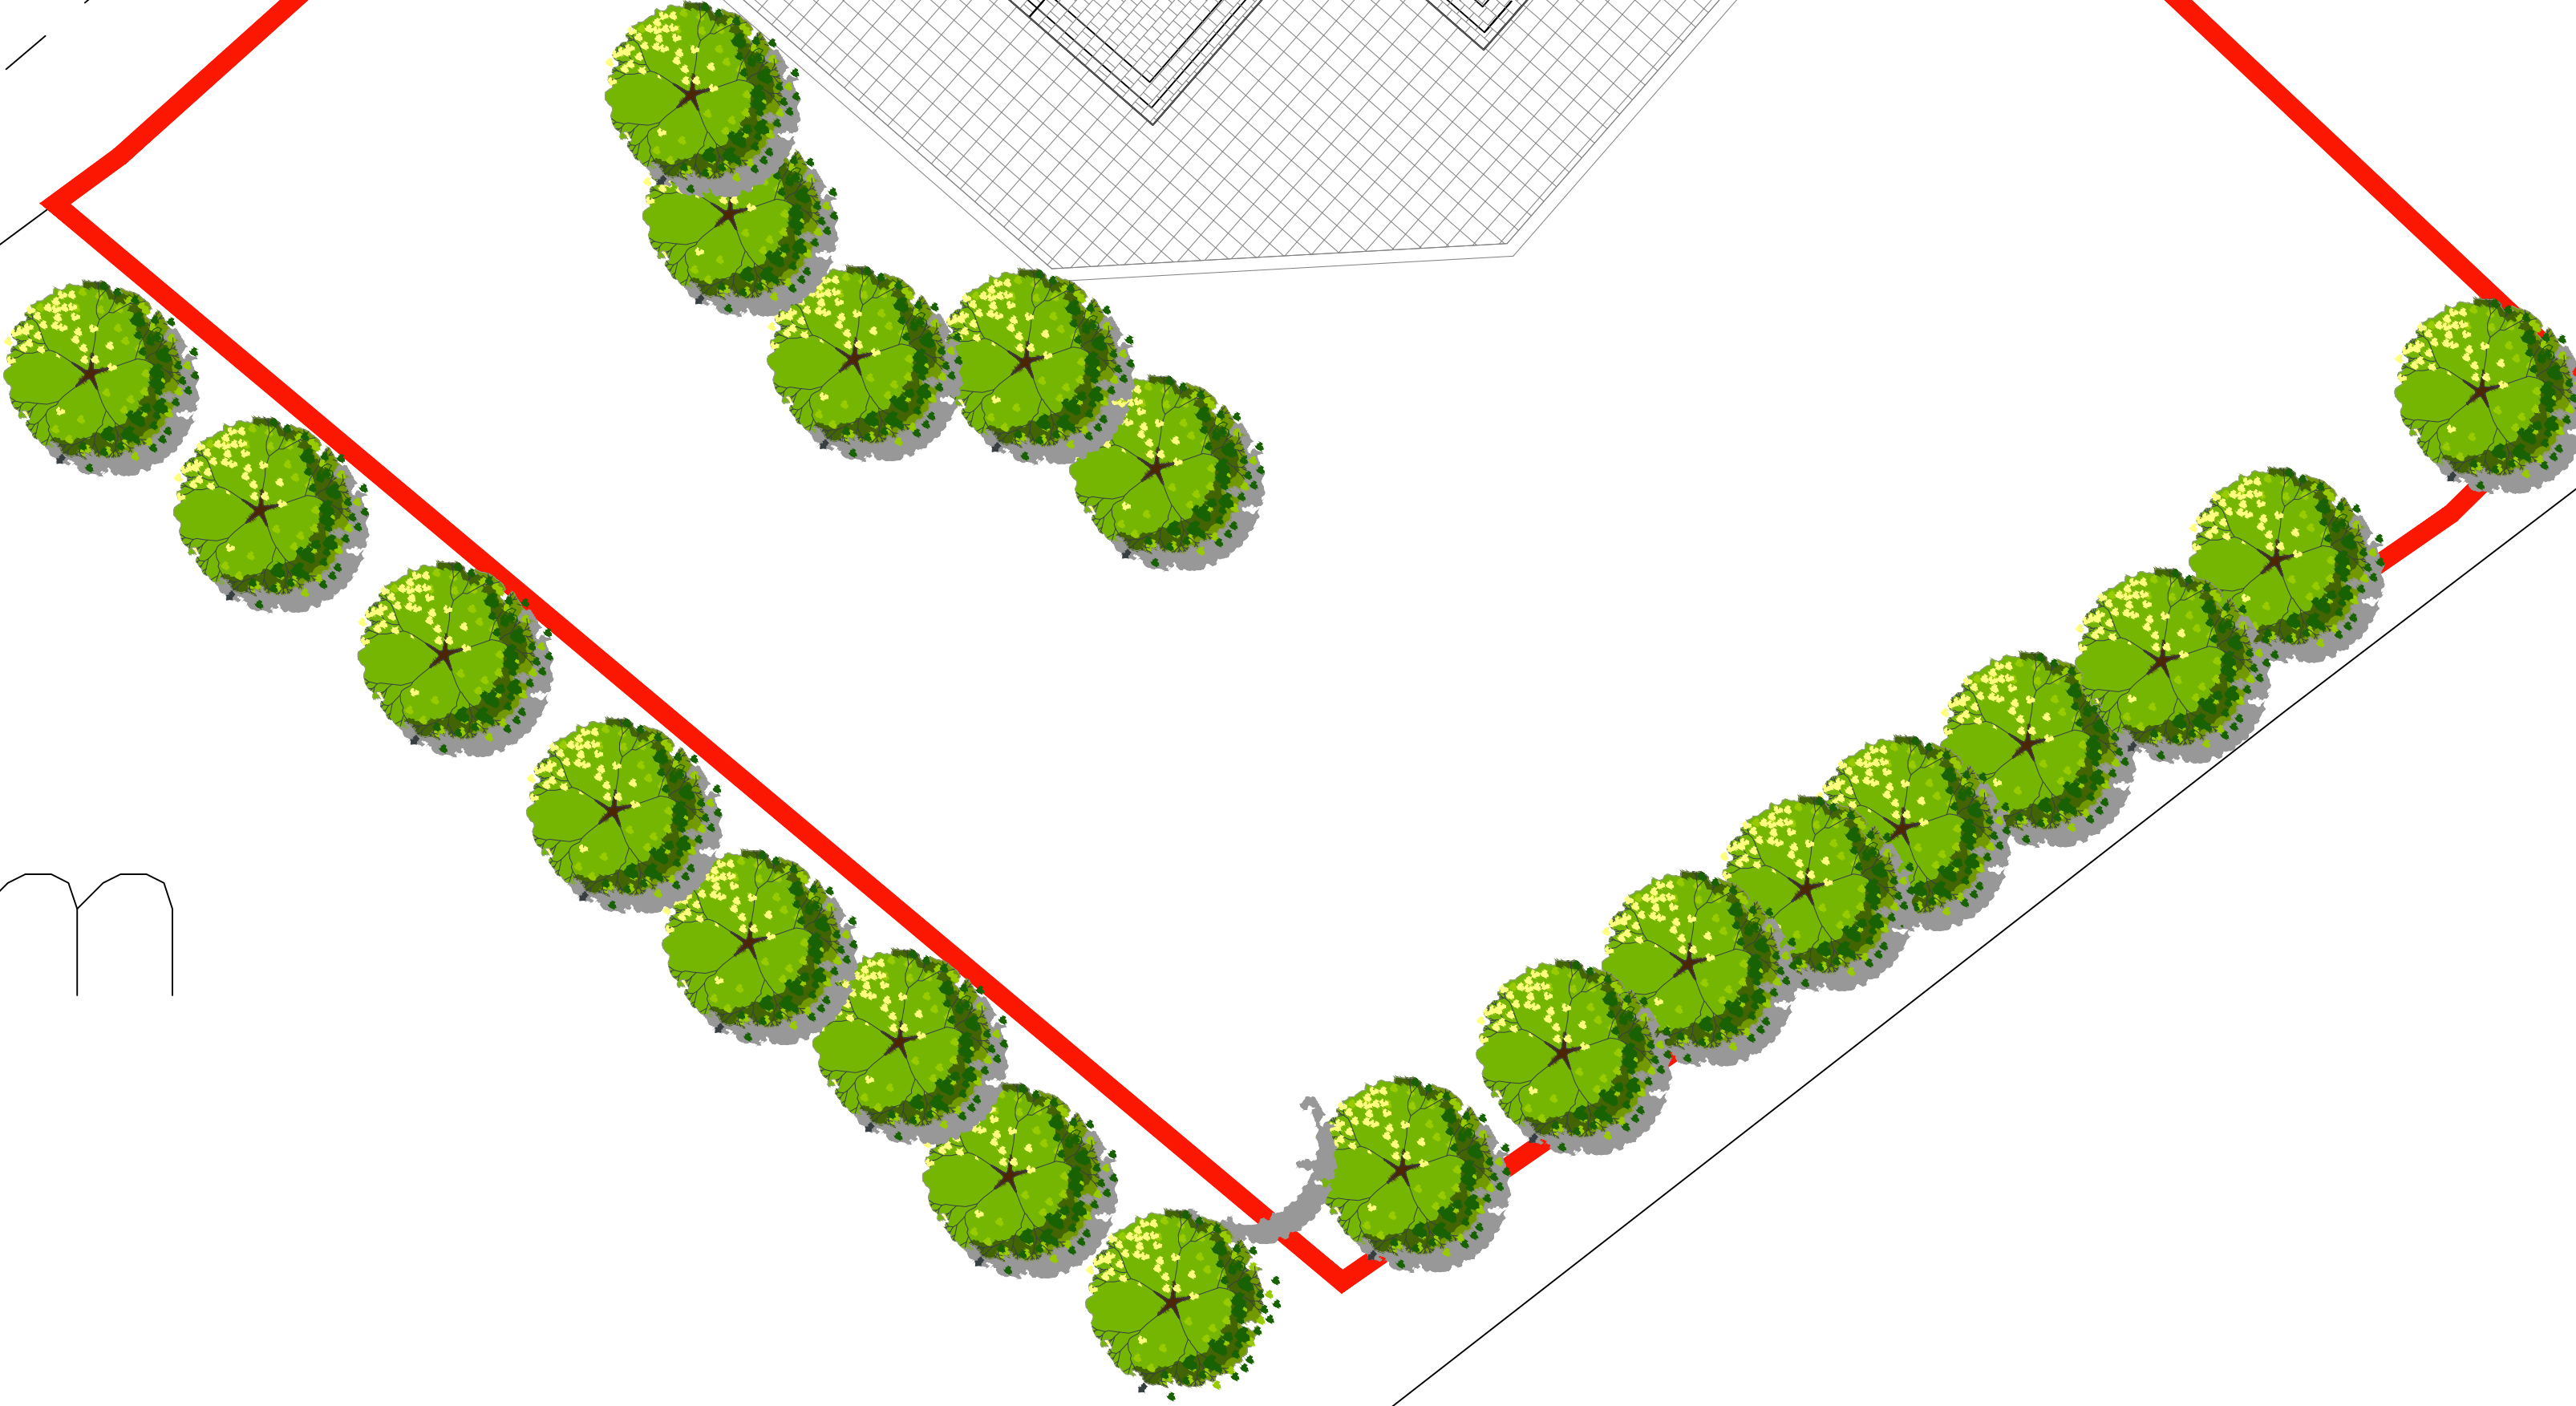

rev.	drawn	chkd.	approved	date	description
Client					
Lee Wrightson					
Project					
95A Neath Road					
Resolven					
Neath, SA11 4AN					
Title					
PROPOSED BLOCK PLAN					
& ELEVATIONS					
RCT PLANNING CONSULTING					
date	drawn		checked	approved	
19.06.22	A.J		A.J	19.06.22	A.J
scale @ A1					
1:100					
status	drg. no.				rev.
	0029-P04				