



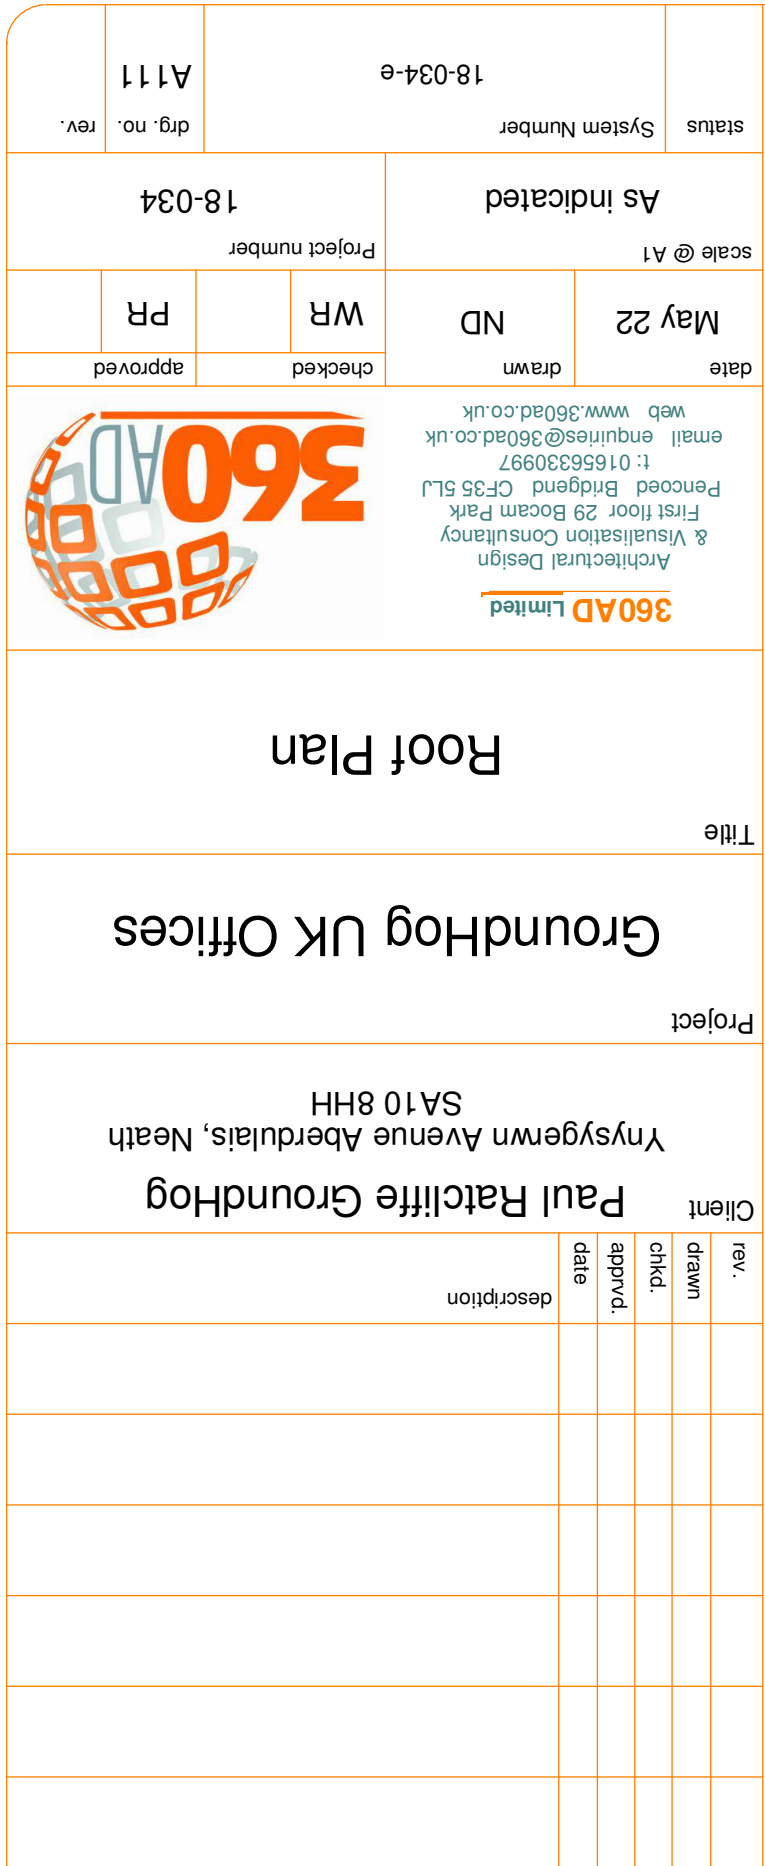



Subject to Building Control
approval, approved Planning
Layouts, Structural
Engineer's/steel frame
supplier design and the
Clients finalised office layout

PLAN CHECK ONLY

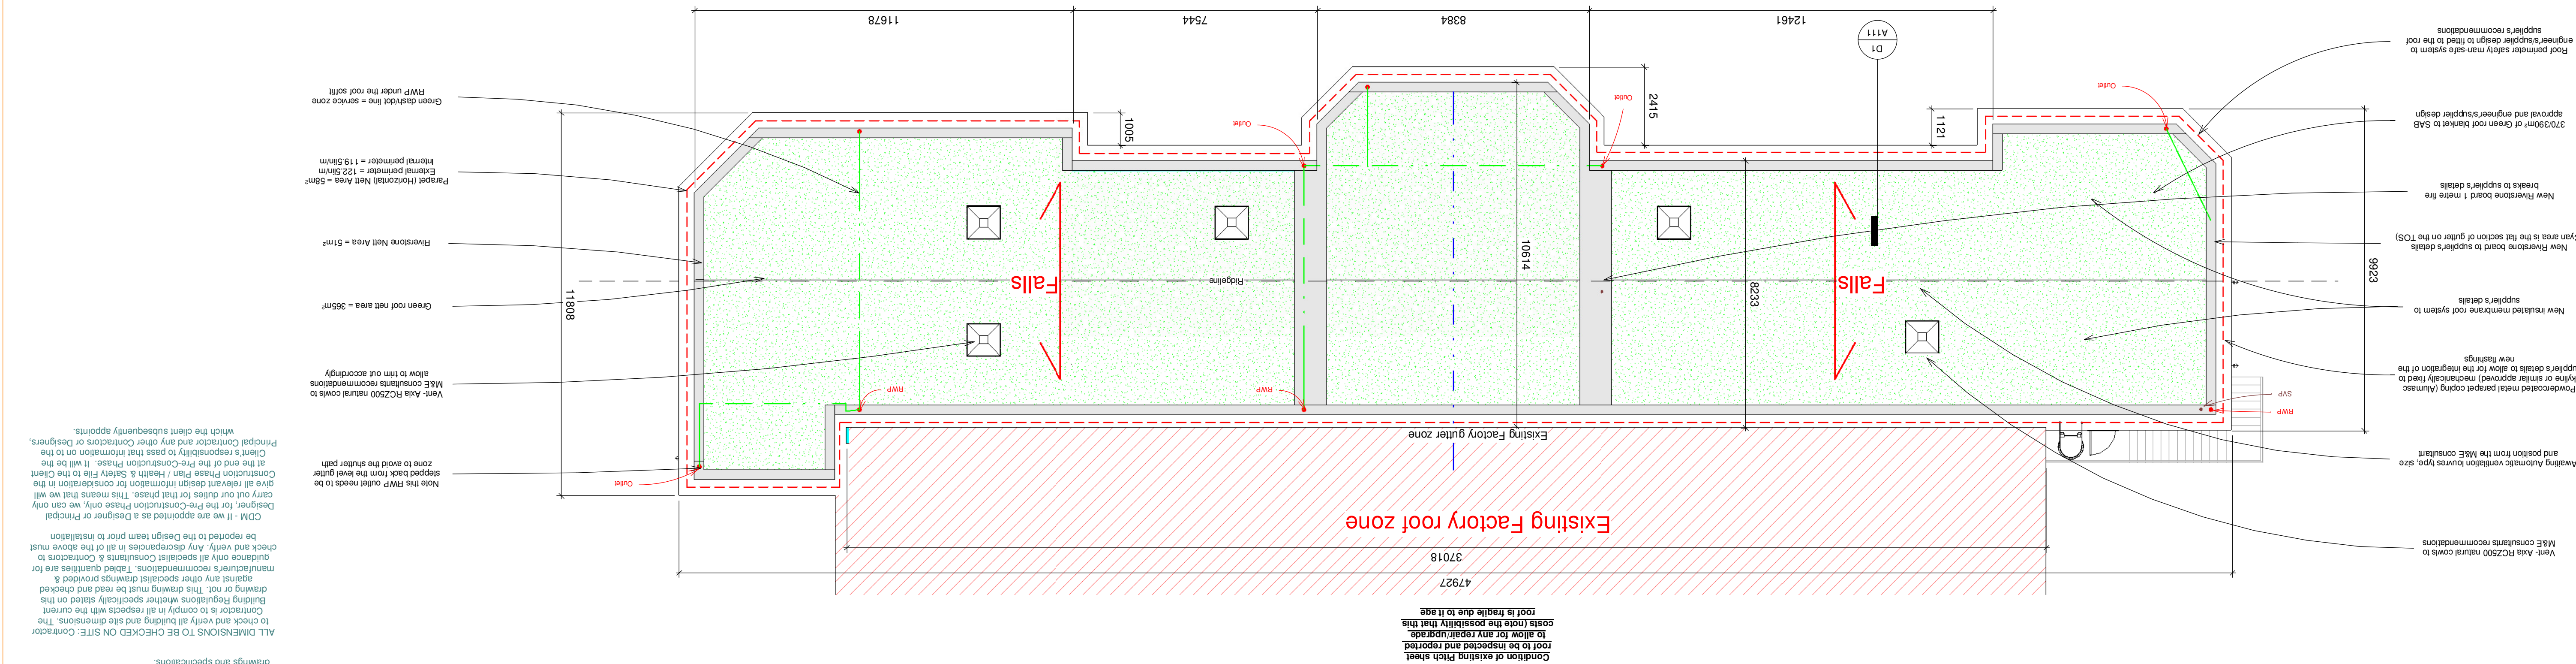

- NOTES
1. All dimensions are in millimetres unless noted otherwise.
 2. All levels are shown in millimetres unless noted otherwise.
 3. Do not scale from the drawing. Use figured dimensions only.
 4. Any discrepancies to be reported immediately to the Designer/Engineer.
 5. This drawing to be read in conjunction with all relevant applicable codes, specifications and standards.

NOTES

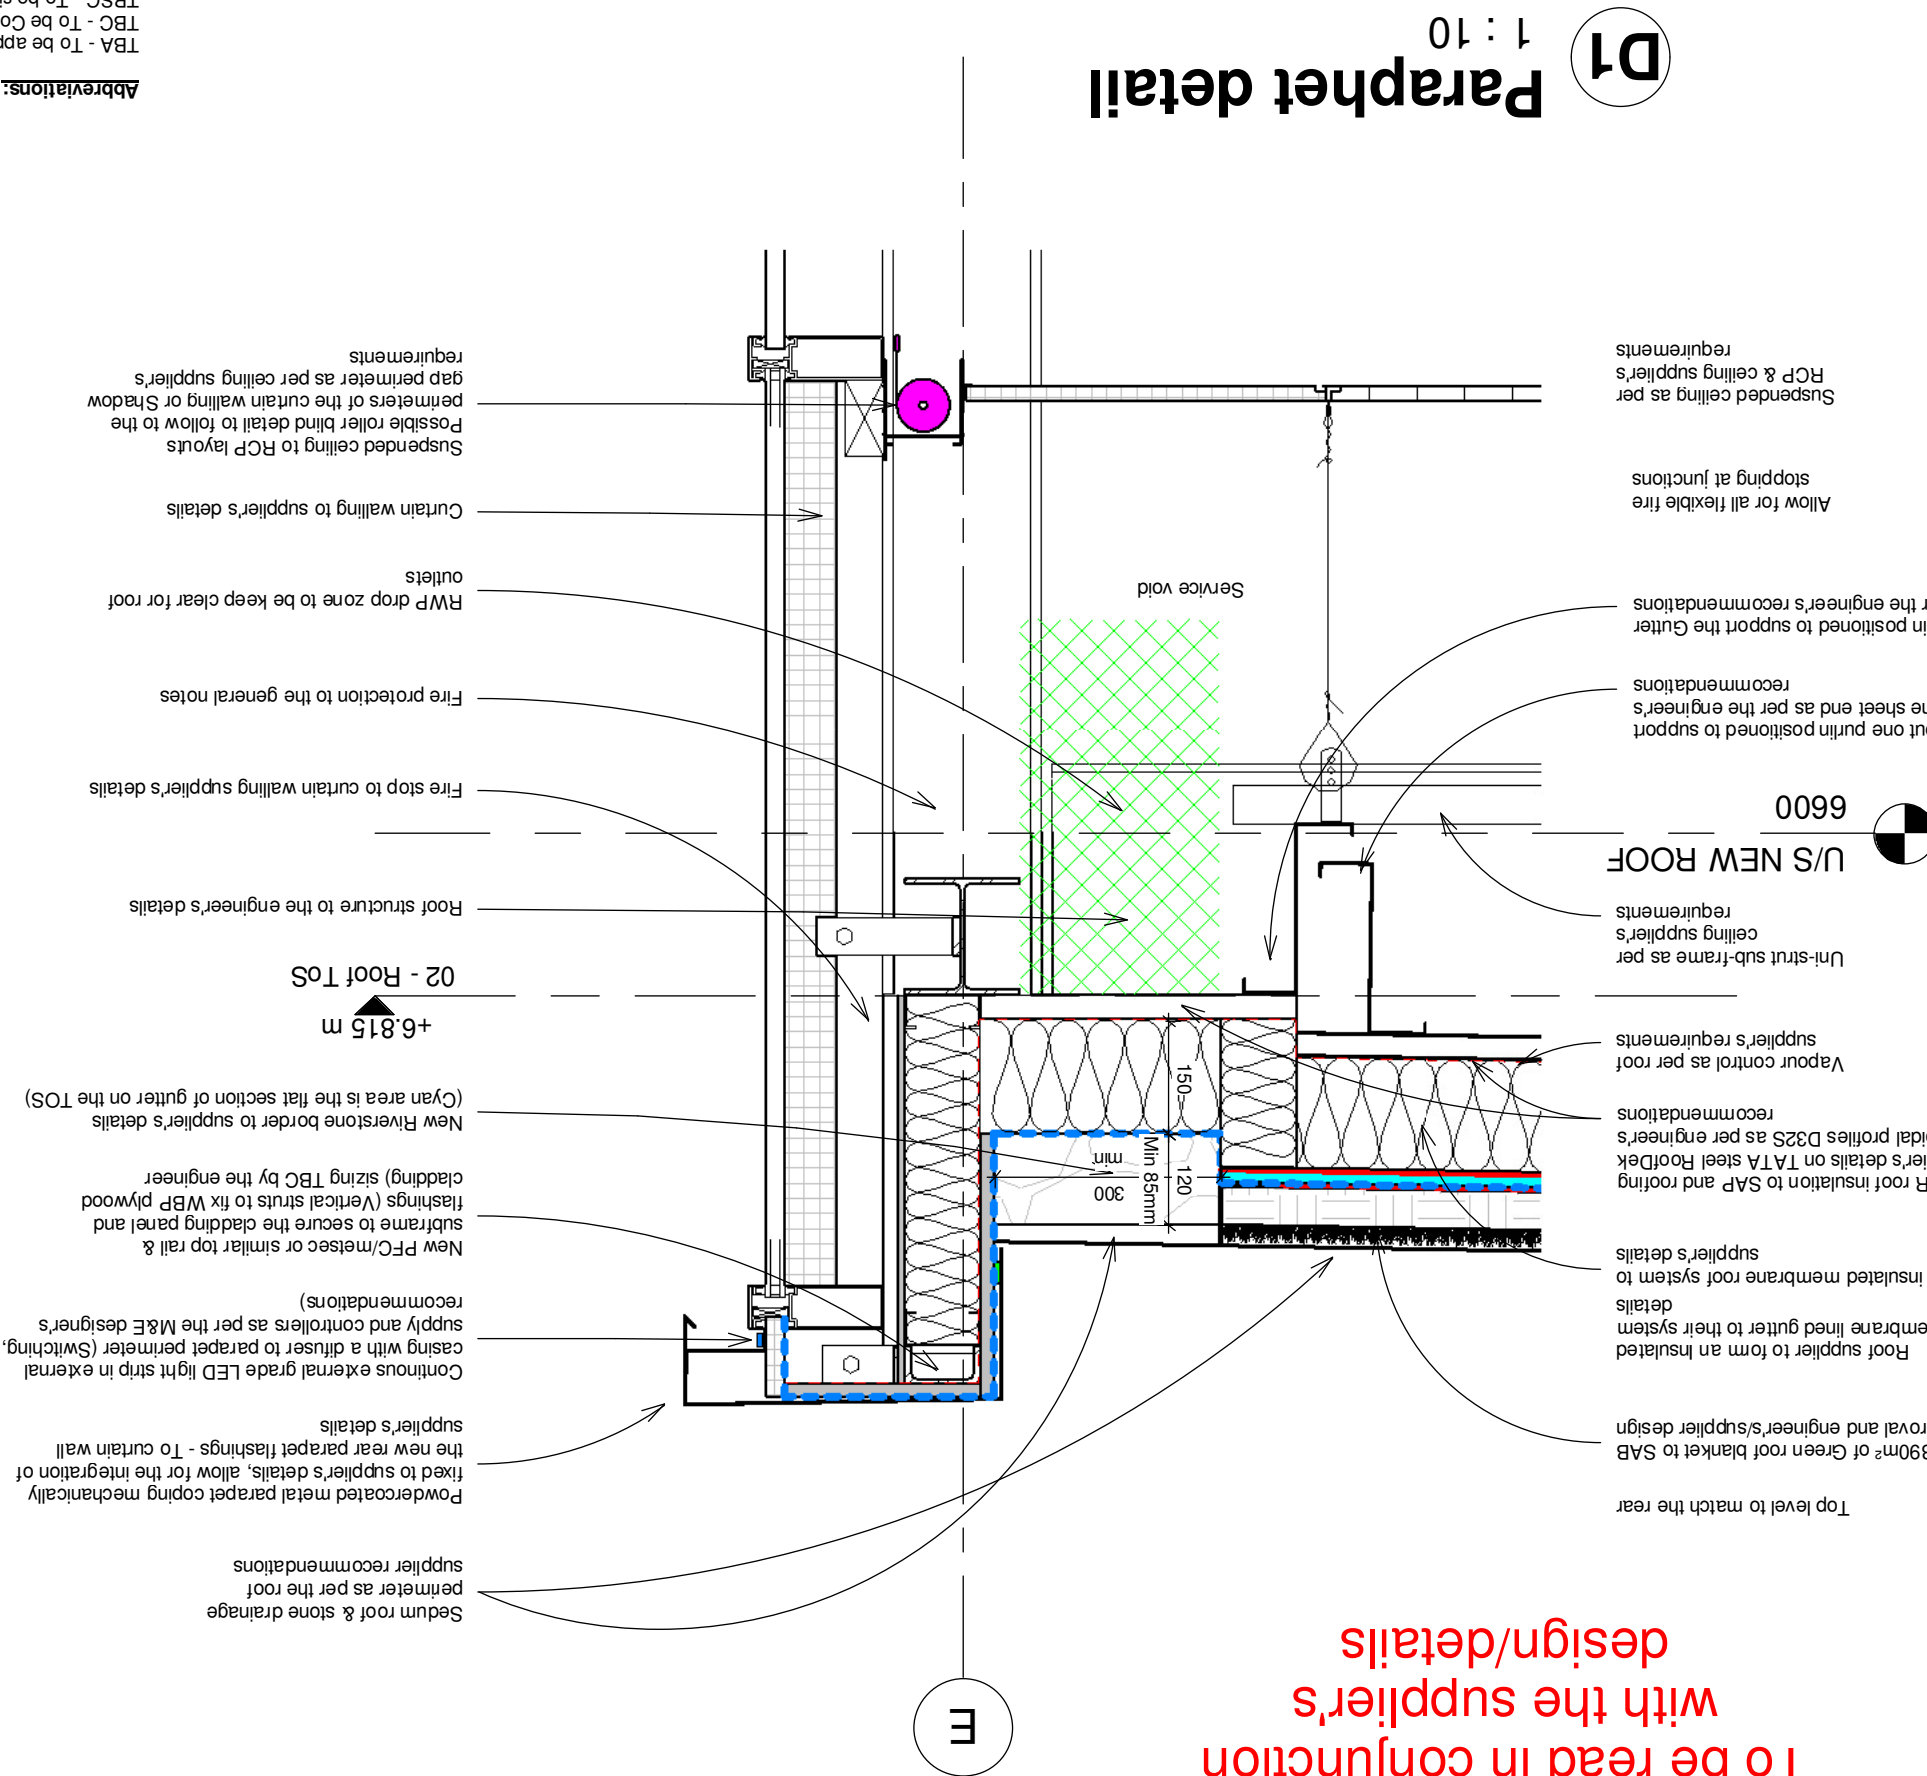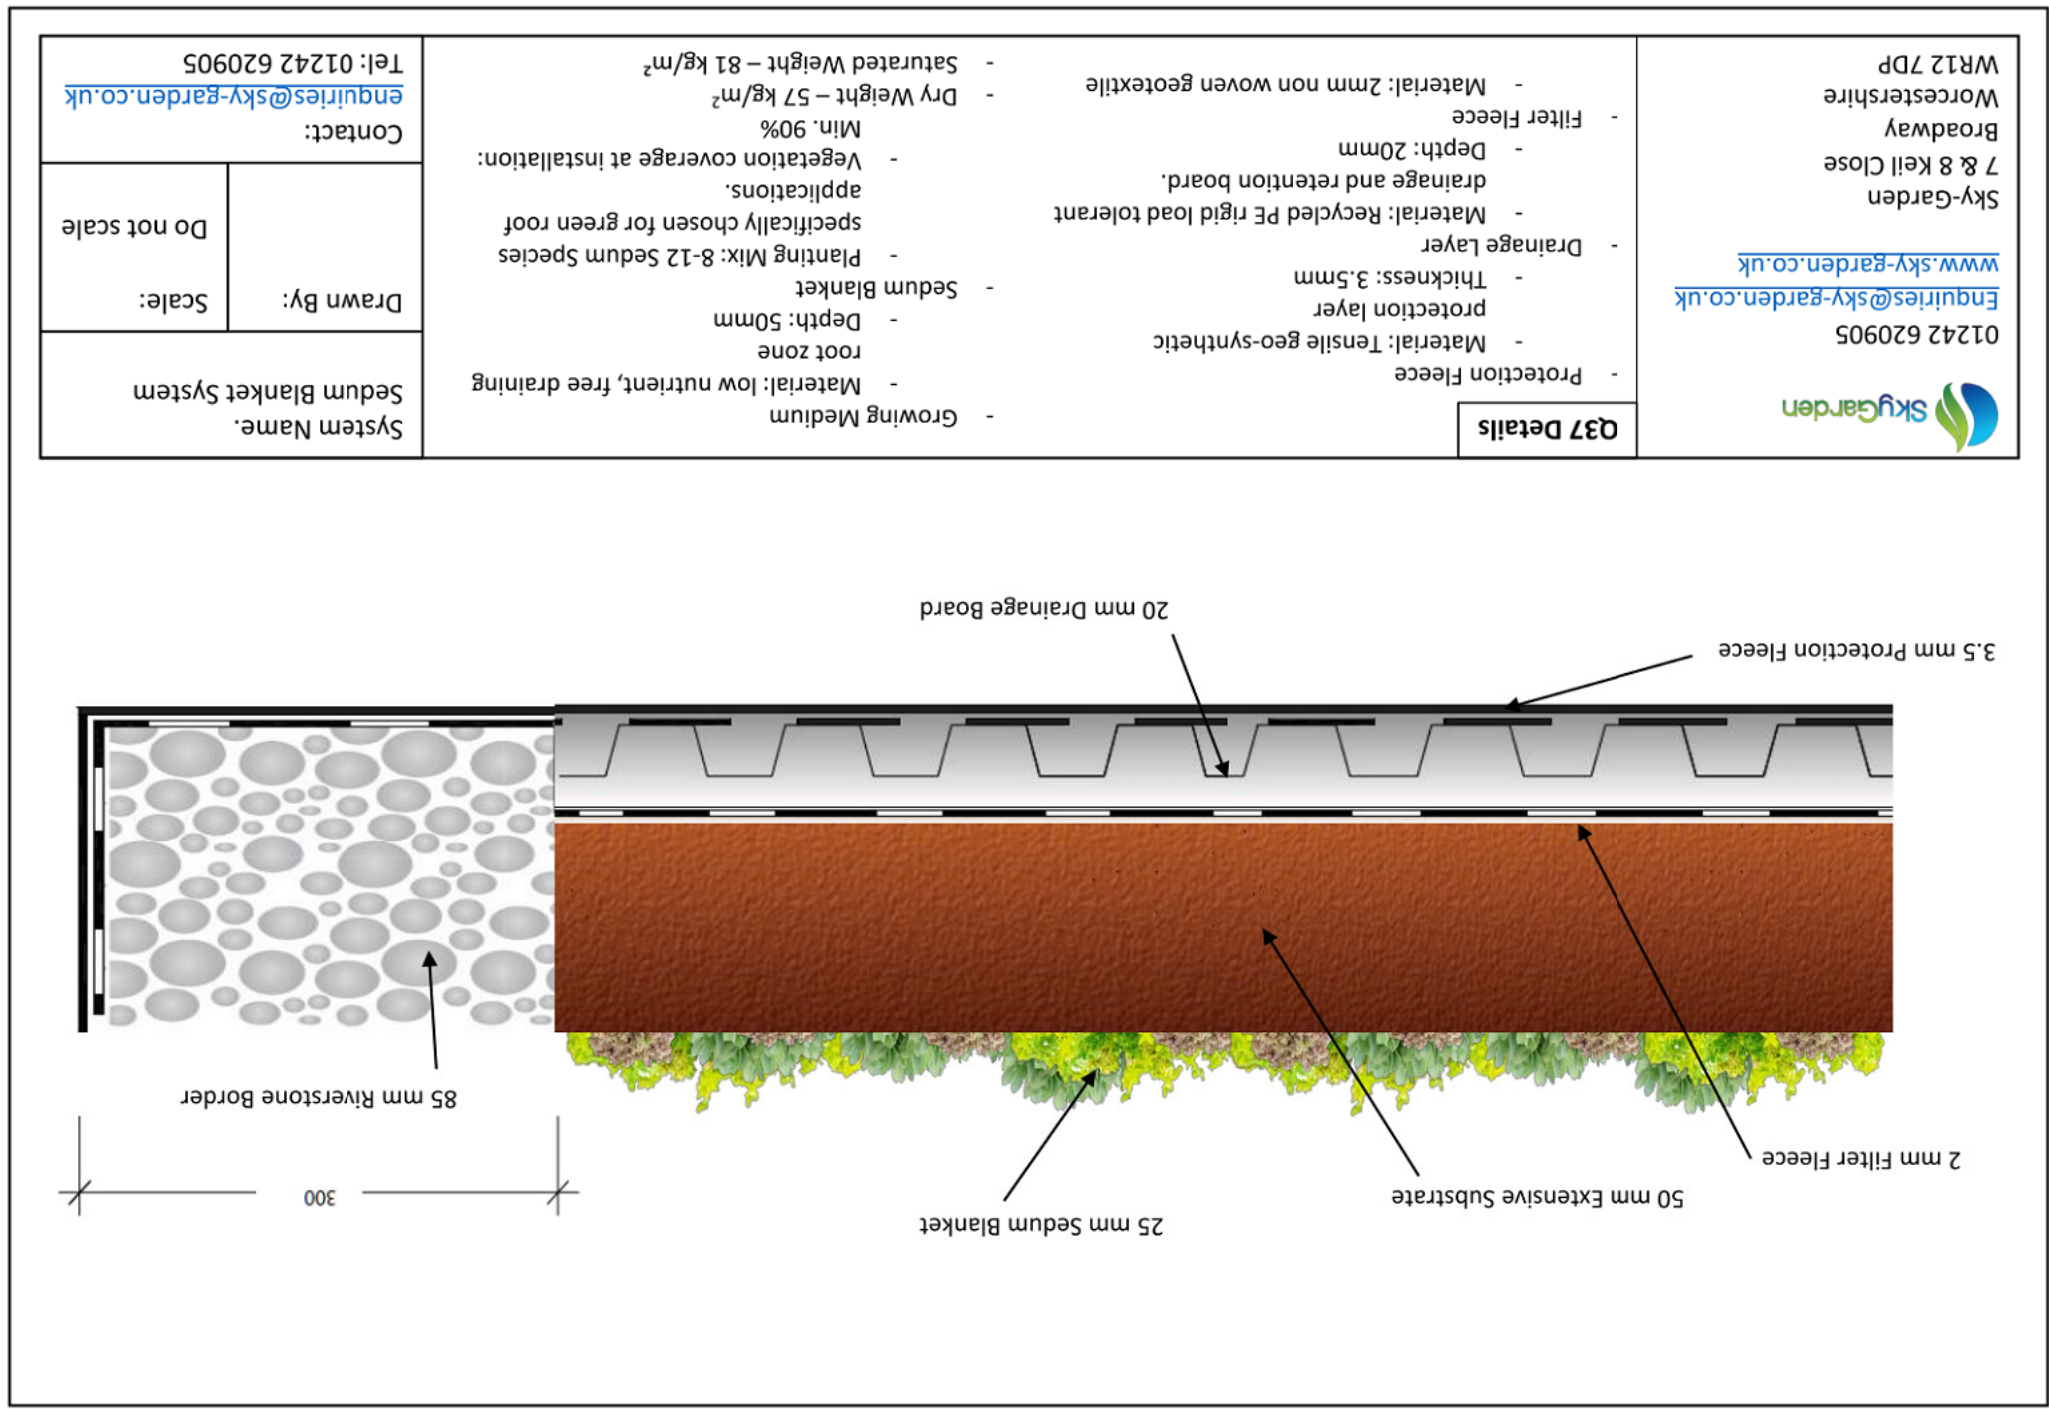

Abbreviations:

- TBA - To be approved
TBC - To be Confirmed
TBCS - To be site checked
S&F - Supply & Fit
MG - Make good
RA - Rodding Access
SVP - Soil vent pipe
SP - Capped Soil stack
TG - Trapped Gully
IC - Inspection chamber
DSIC - Double sealed inspection chamber
RWP - Rainwater downpipe
BIG - Back inlet Gully

Abbreviations: