


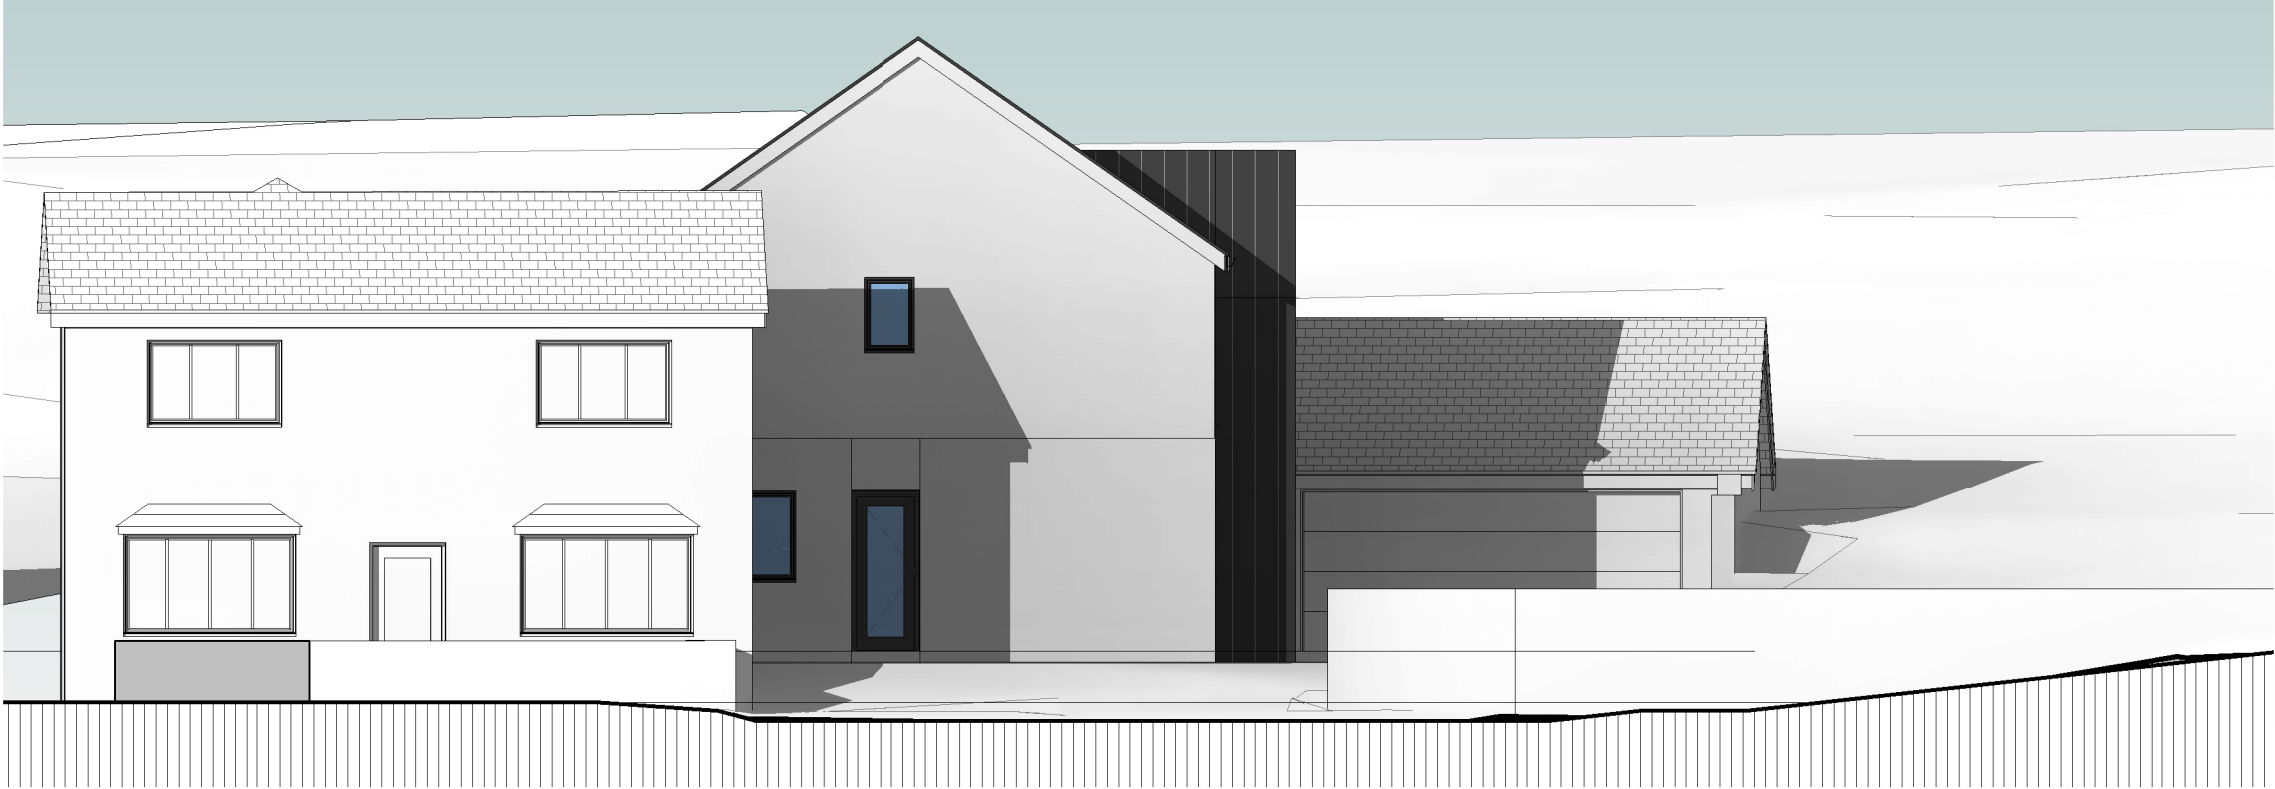

ELEVATION 04 STREET SCENE
1 : 100

No.	Description	Date

PROJECT	CLIENT		
	Owner		
SHEET	First Issue Date	Project number	Scale (@ A3)
	14/07/2022	202210	1 : 100
PROPOSED ELEVATION 04	STATUS		REV
	PLANNING		
	DRAWING NUMBER		
	144		