



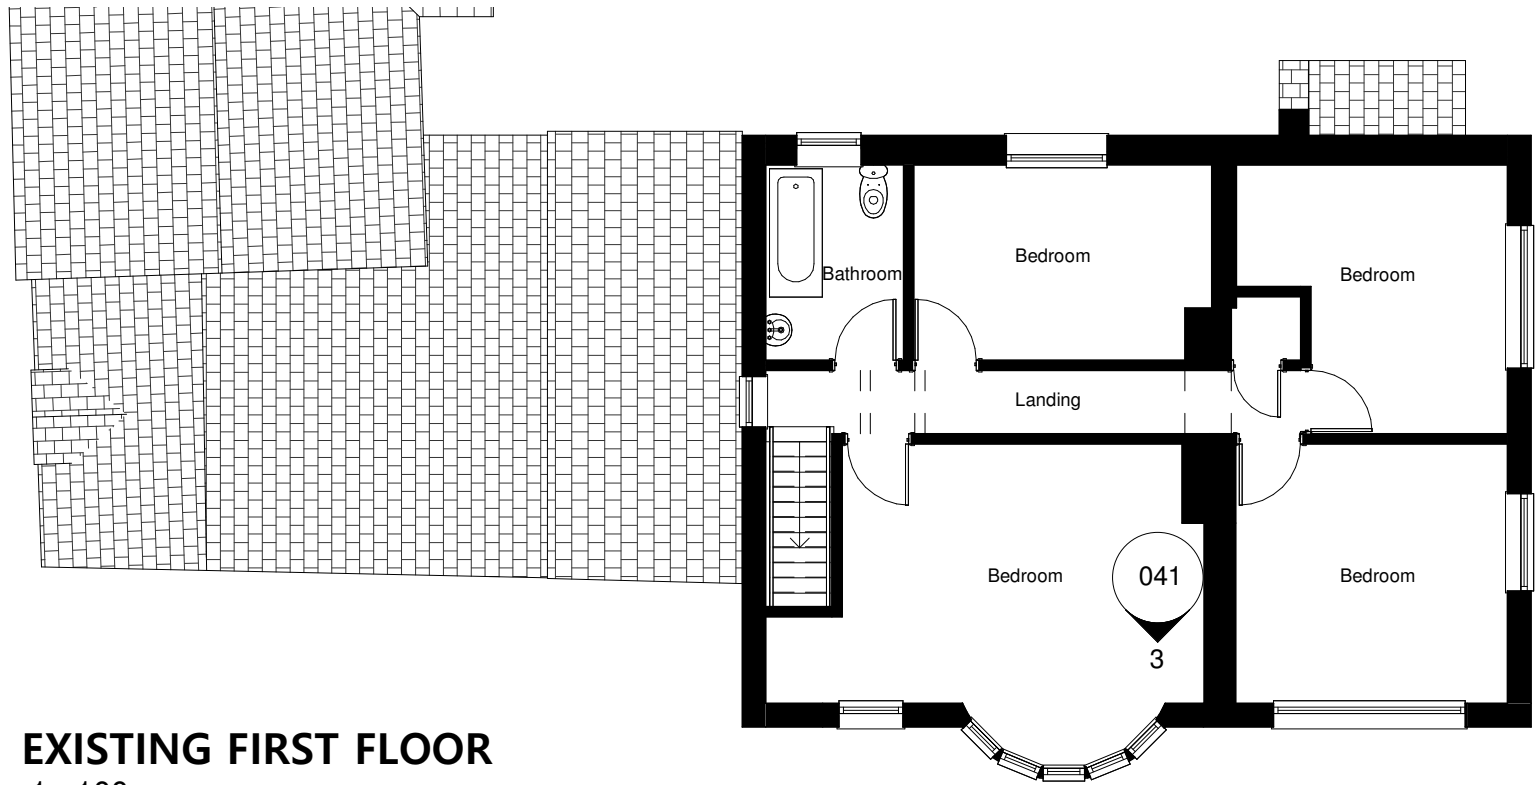

EXISTING FIRST FLOOR
1 : 100

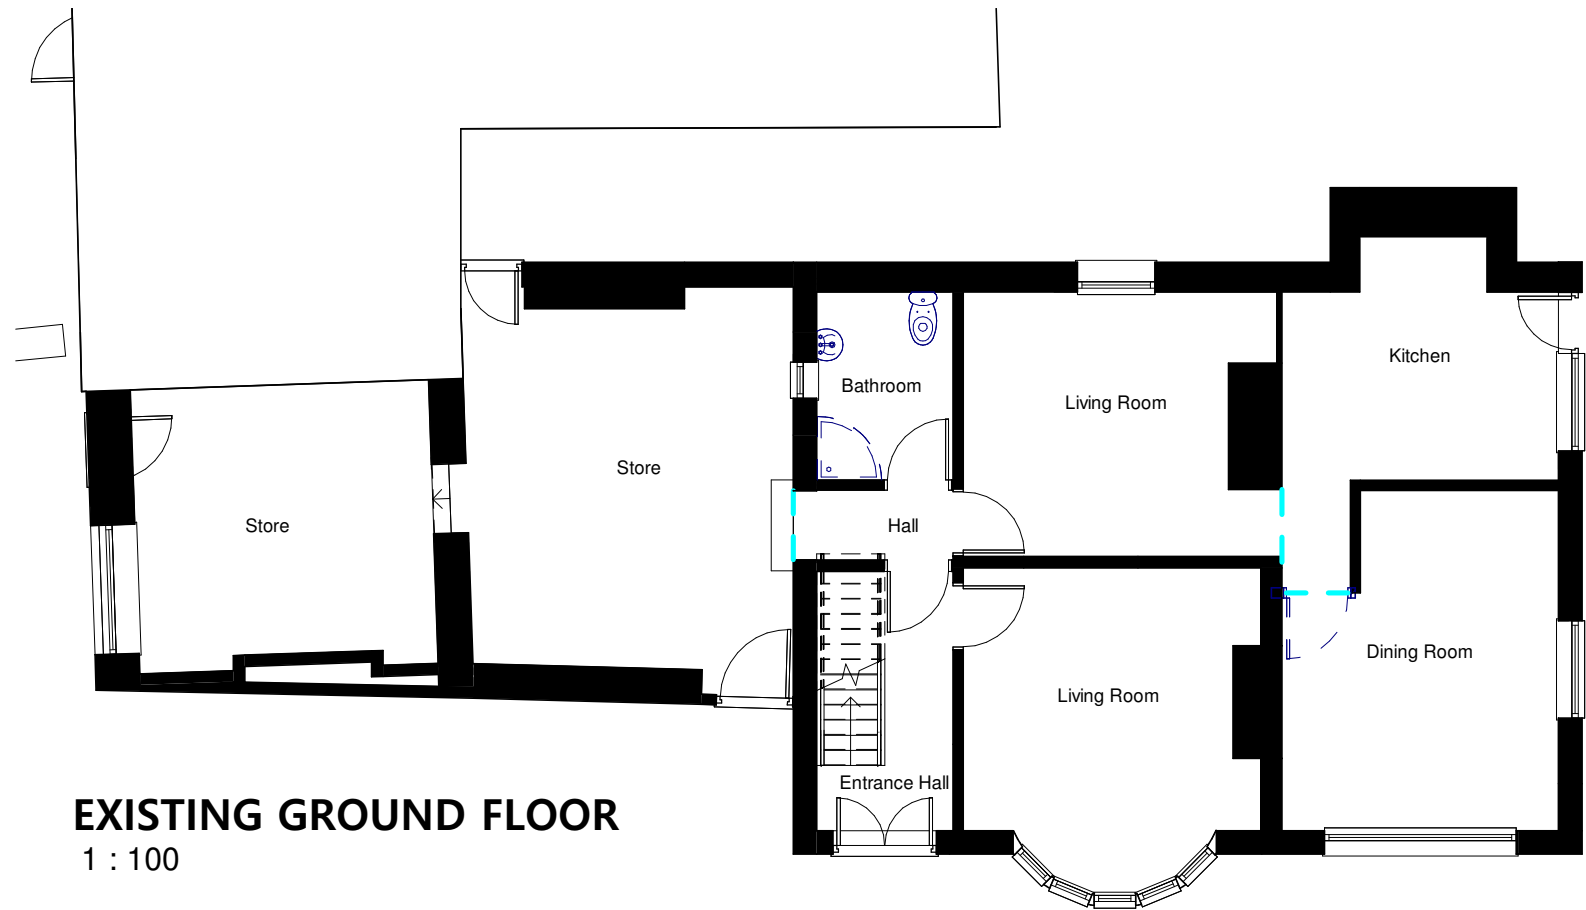

EXISTING GROUND FLOOR
1 : 100

No.	Description	Date

PROJECT	CLIENT		
	Owner		
	First Issue Date	Project number	Scale (@ A3)
SHEET	14/07/2022	202210	1 : 100
	DRAWING NUMBER		REV
	010		