


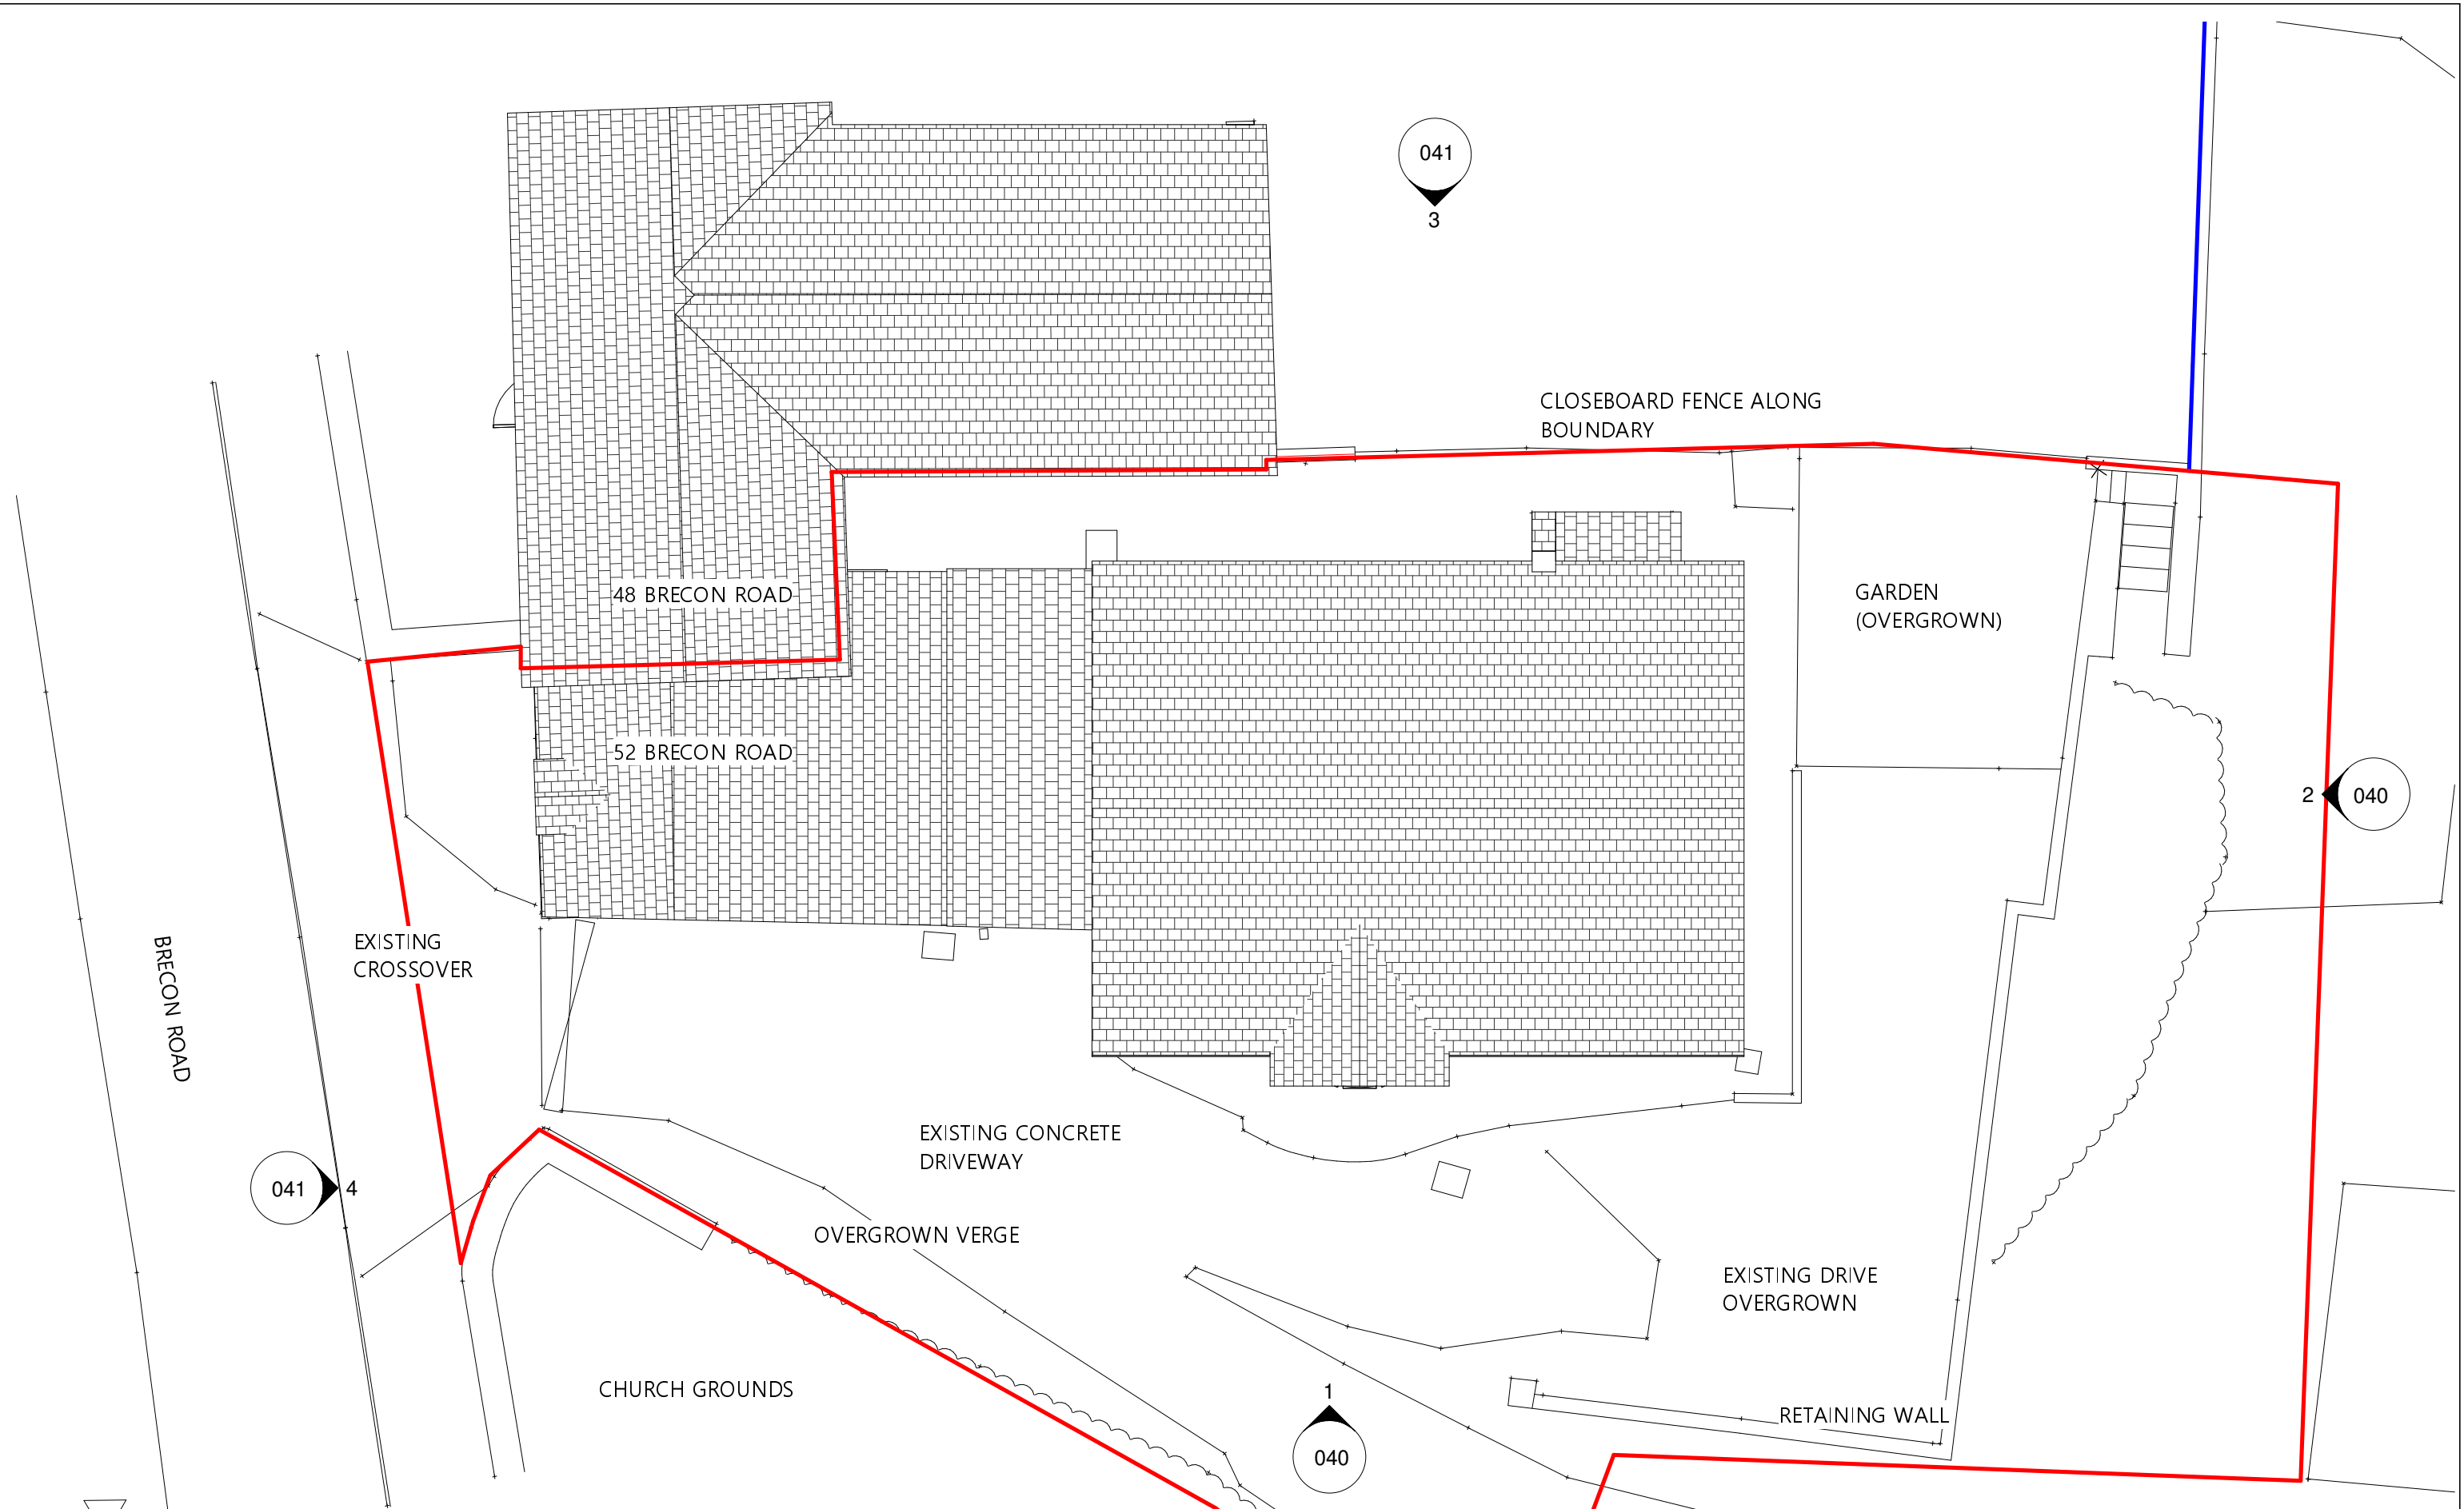

No.	Description	Date

PROJECT	CLIENT		
	Owner		
SHEET	First Issue Date	Project number	Scale (@ A3)
	14/07/2022	202210	1 : 100
STATUS		DRAWING NUMBER	REV
PLANNING		005	