


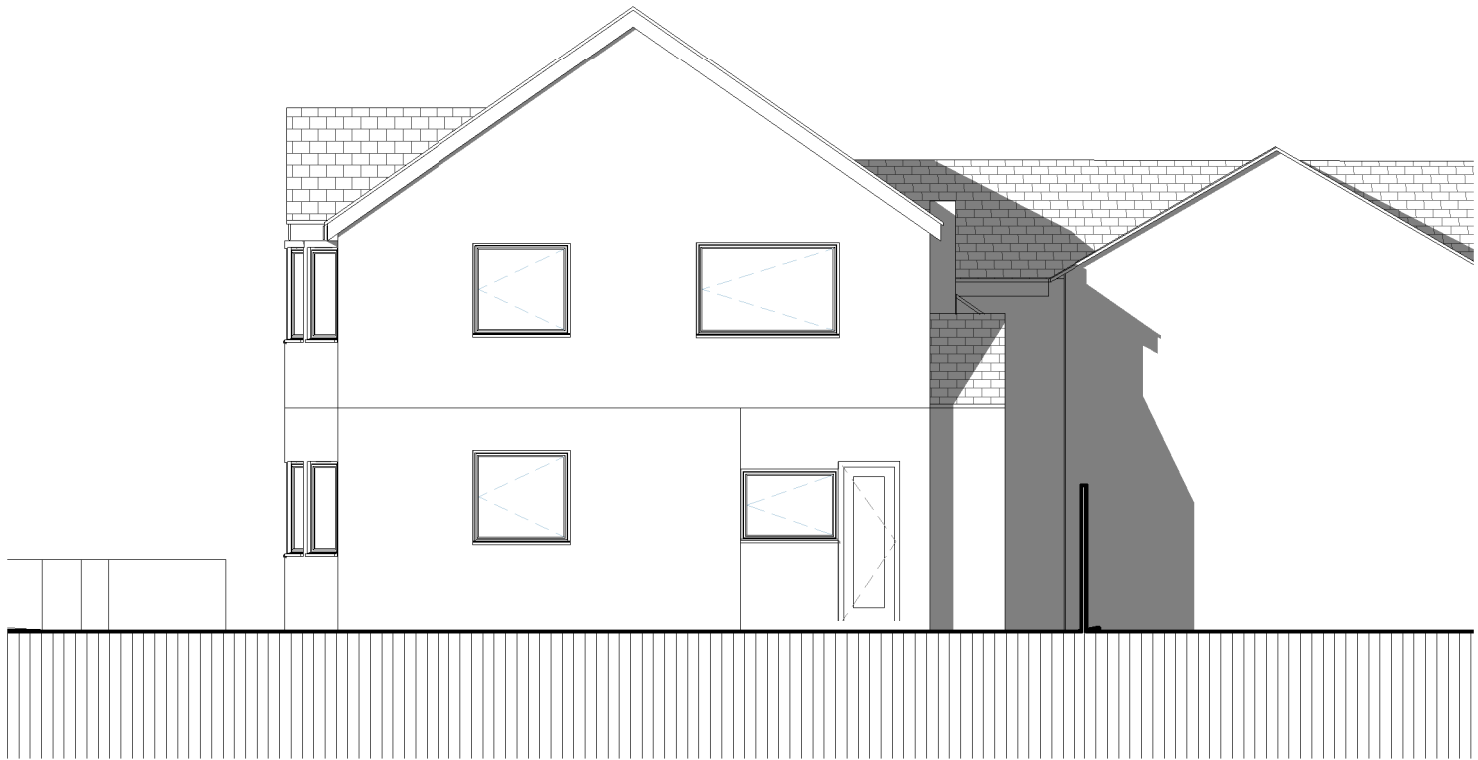

EXISTING ELEVATION 01 (FRONT)

1 : 100



EXISTING ELEVATION 02 (REAR)

1 : 100

No.	Description	Date

PROJECT	CLIENT		
	Owner		
SHEET	First Issue Date	Project number	Scale (@ A3)
	14/07/2022	202210	1 : 100
EXISTING ELEVATION 01 & 02		DRAWING NUMBER	REV
PLANNING		040	