


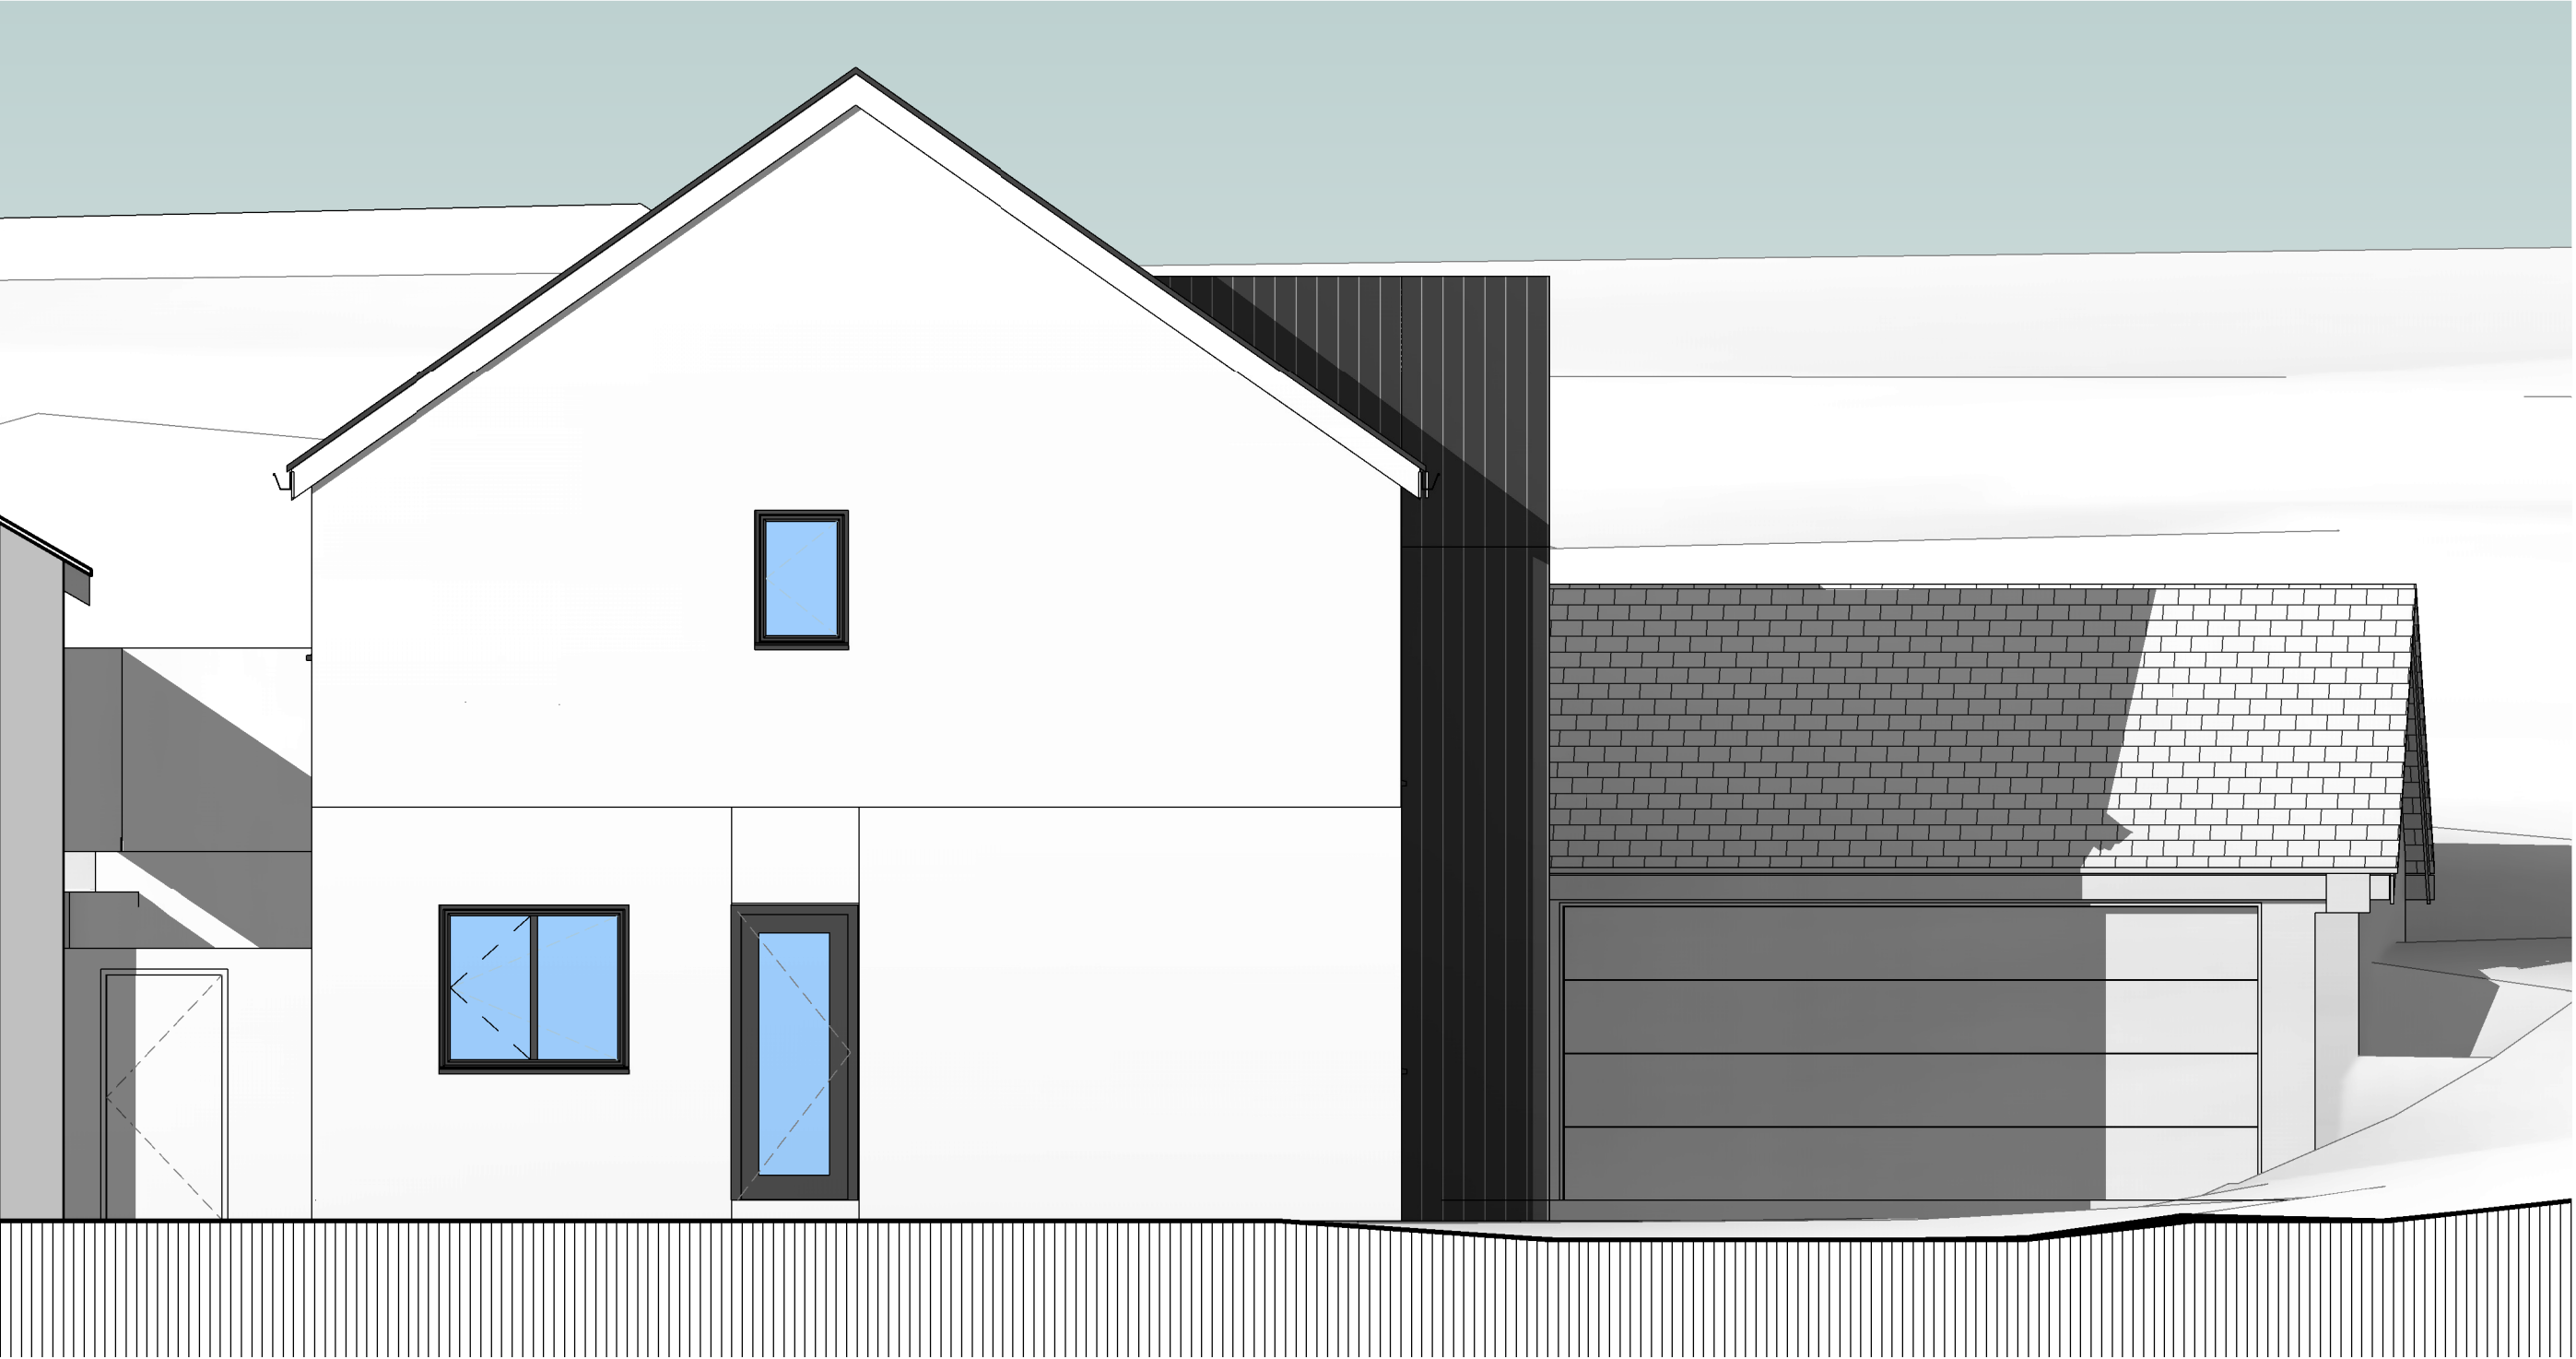

ELEVATION 04 (SIDE)
1 : 50

No.	Description	Date

PROJECT	CLIENT		
	Owner		
	First Issue Date	Project number	Scale (@ A3)
SHEET	14/07/2022	202210	1 : 50
	DRAWING NUMBER		REV
	143		