


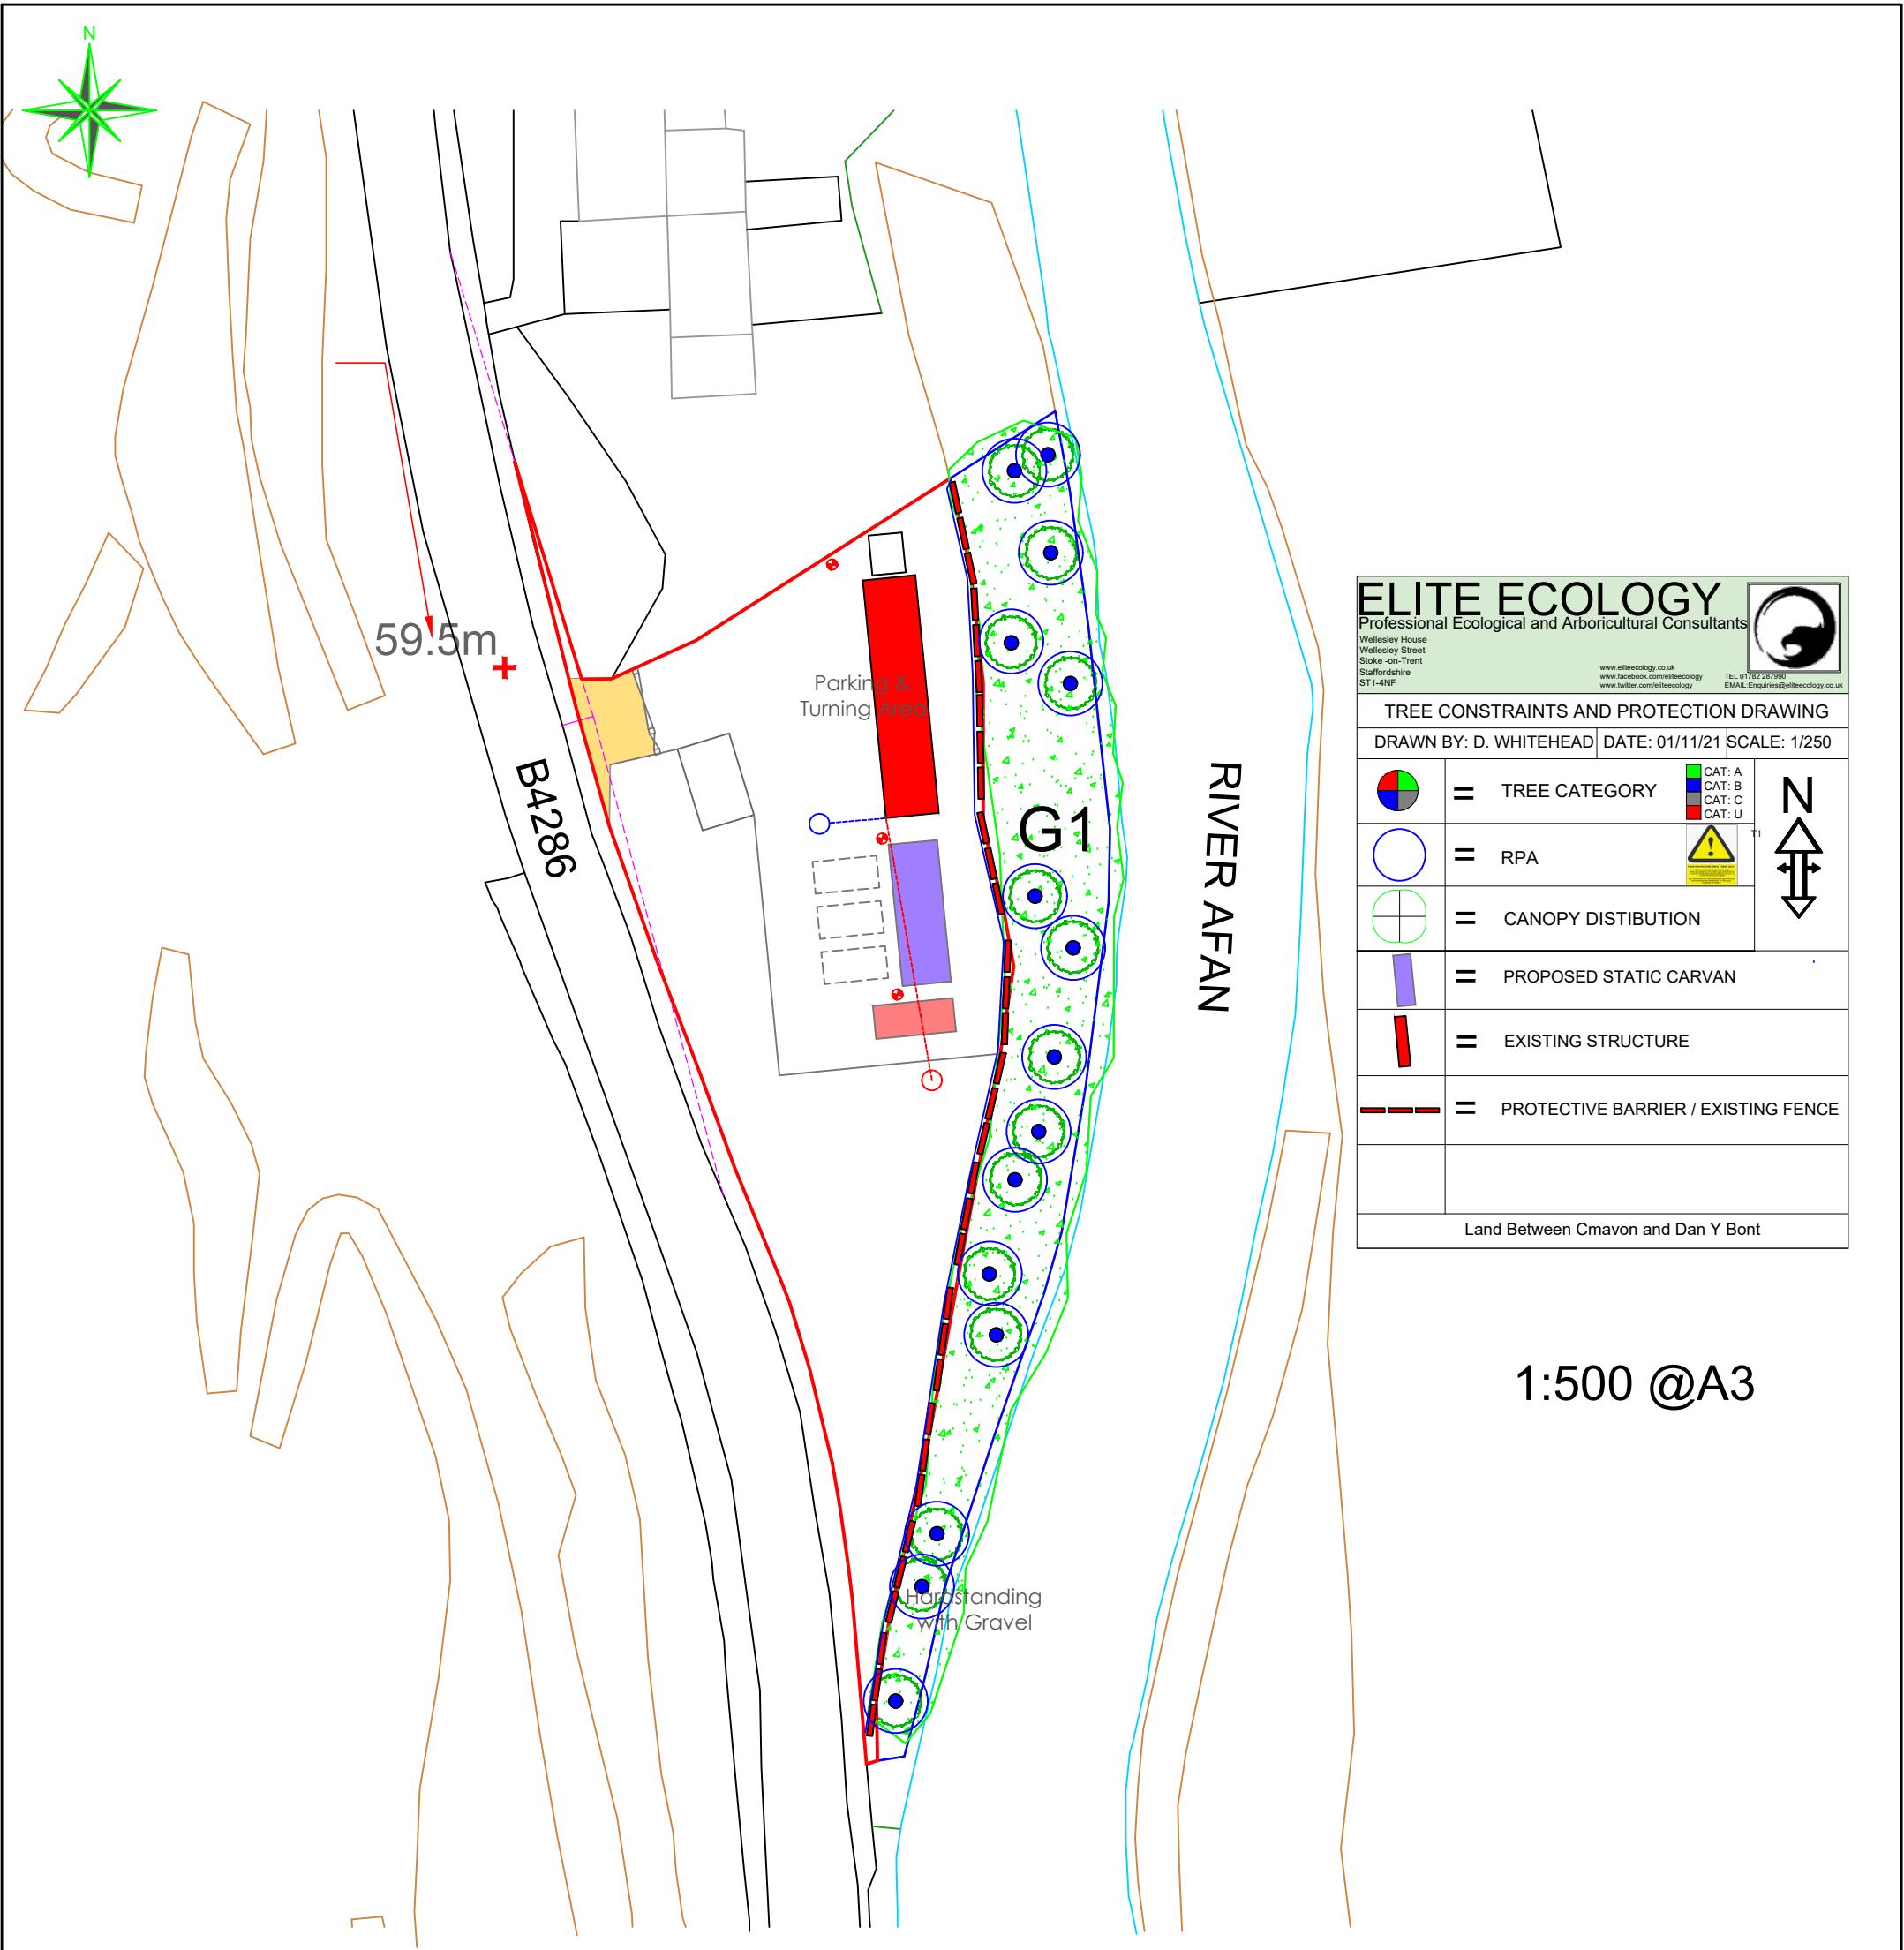

1:500 @A3

Tree Survey and Arboricultural Impact Assessment - Recommendations (Oct 2021)

8. Recommendations
- 8.1 Tree Work Recommendations
- No tree works are recommended.
- 8.1.1 Remedial Tree Works
- No remedial work to any of the trees is required at this time.
- 8.1.2 Tree Removal/Felling
- No tree removal is recommended.
- 8.1.3 RPA Protection
- The eastern boundary fence that is already in place serves sufficiently as protection from any on-site activities. No excavations are planned within the vicinity of the east boundary area and the surface area consists of long standing compact hard stone.
- 8.1.4 Protective Barriers and Signage
- A suitably robust "Heras" type fencing is recommended for the protection of the main stems. The recommended location for fencing is shown as a red dashed line on the tree constraints drawing



Hayston
Developments
& Planning Ltd

The Planning Studio, Hayston Bridge
Johnston, Haverfordwest
Pembrokeshire SA62 3HJ
01437 891 817
07515 851 704
andrew@haystonplanning.co.uk
www.planningpembrokeshire.co.uk

Creation of Gypsy Pitch with One Residential Static Unit, Touring Caravan, Utility/Day Room from Partly Converted Stable Block with Improved Access and Parking & Turning Area Land between Cwmafon and Dan Y Bont on the B4286 Near Pontrhydyfen, Neath	File name AVH_711	Date 07.11.2021	Scale A3 @ 1:500	Client Mr Jim Janes
	Drawing Title Tree Constraints & Protection Drawing			Dwg No. 11