


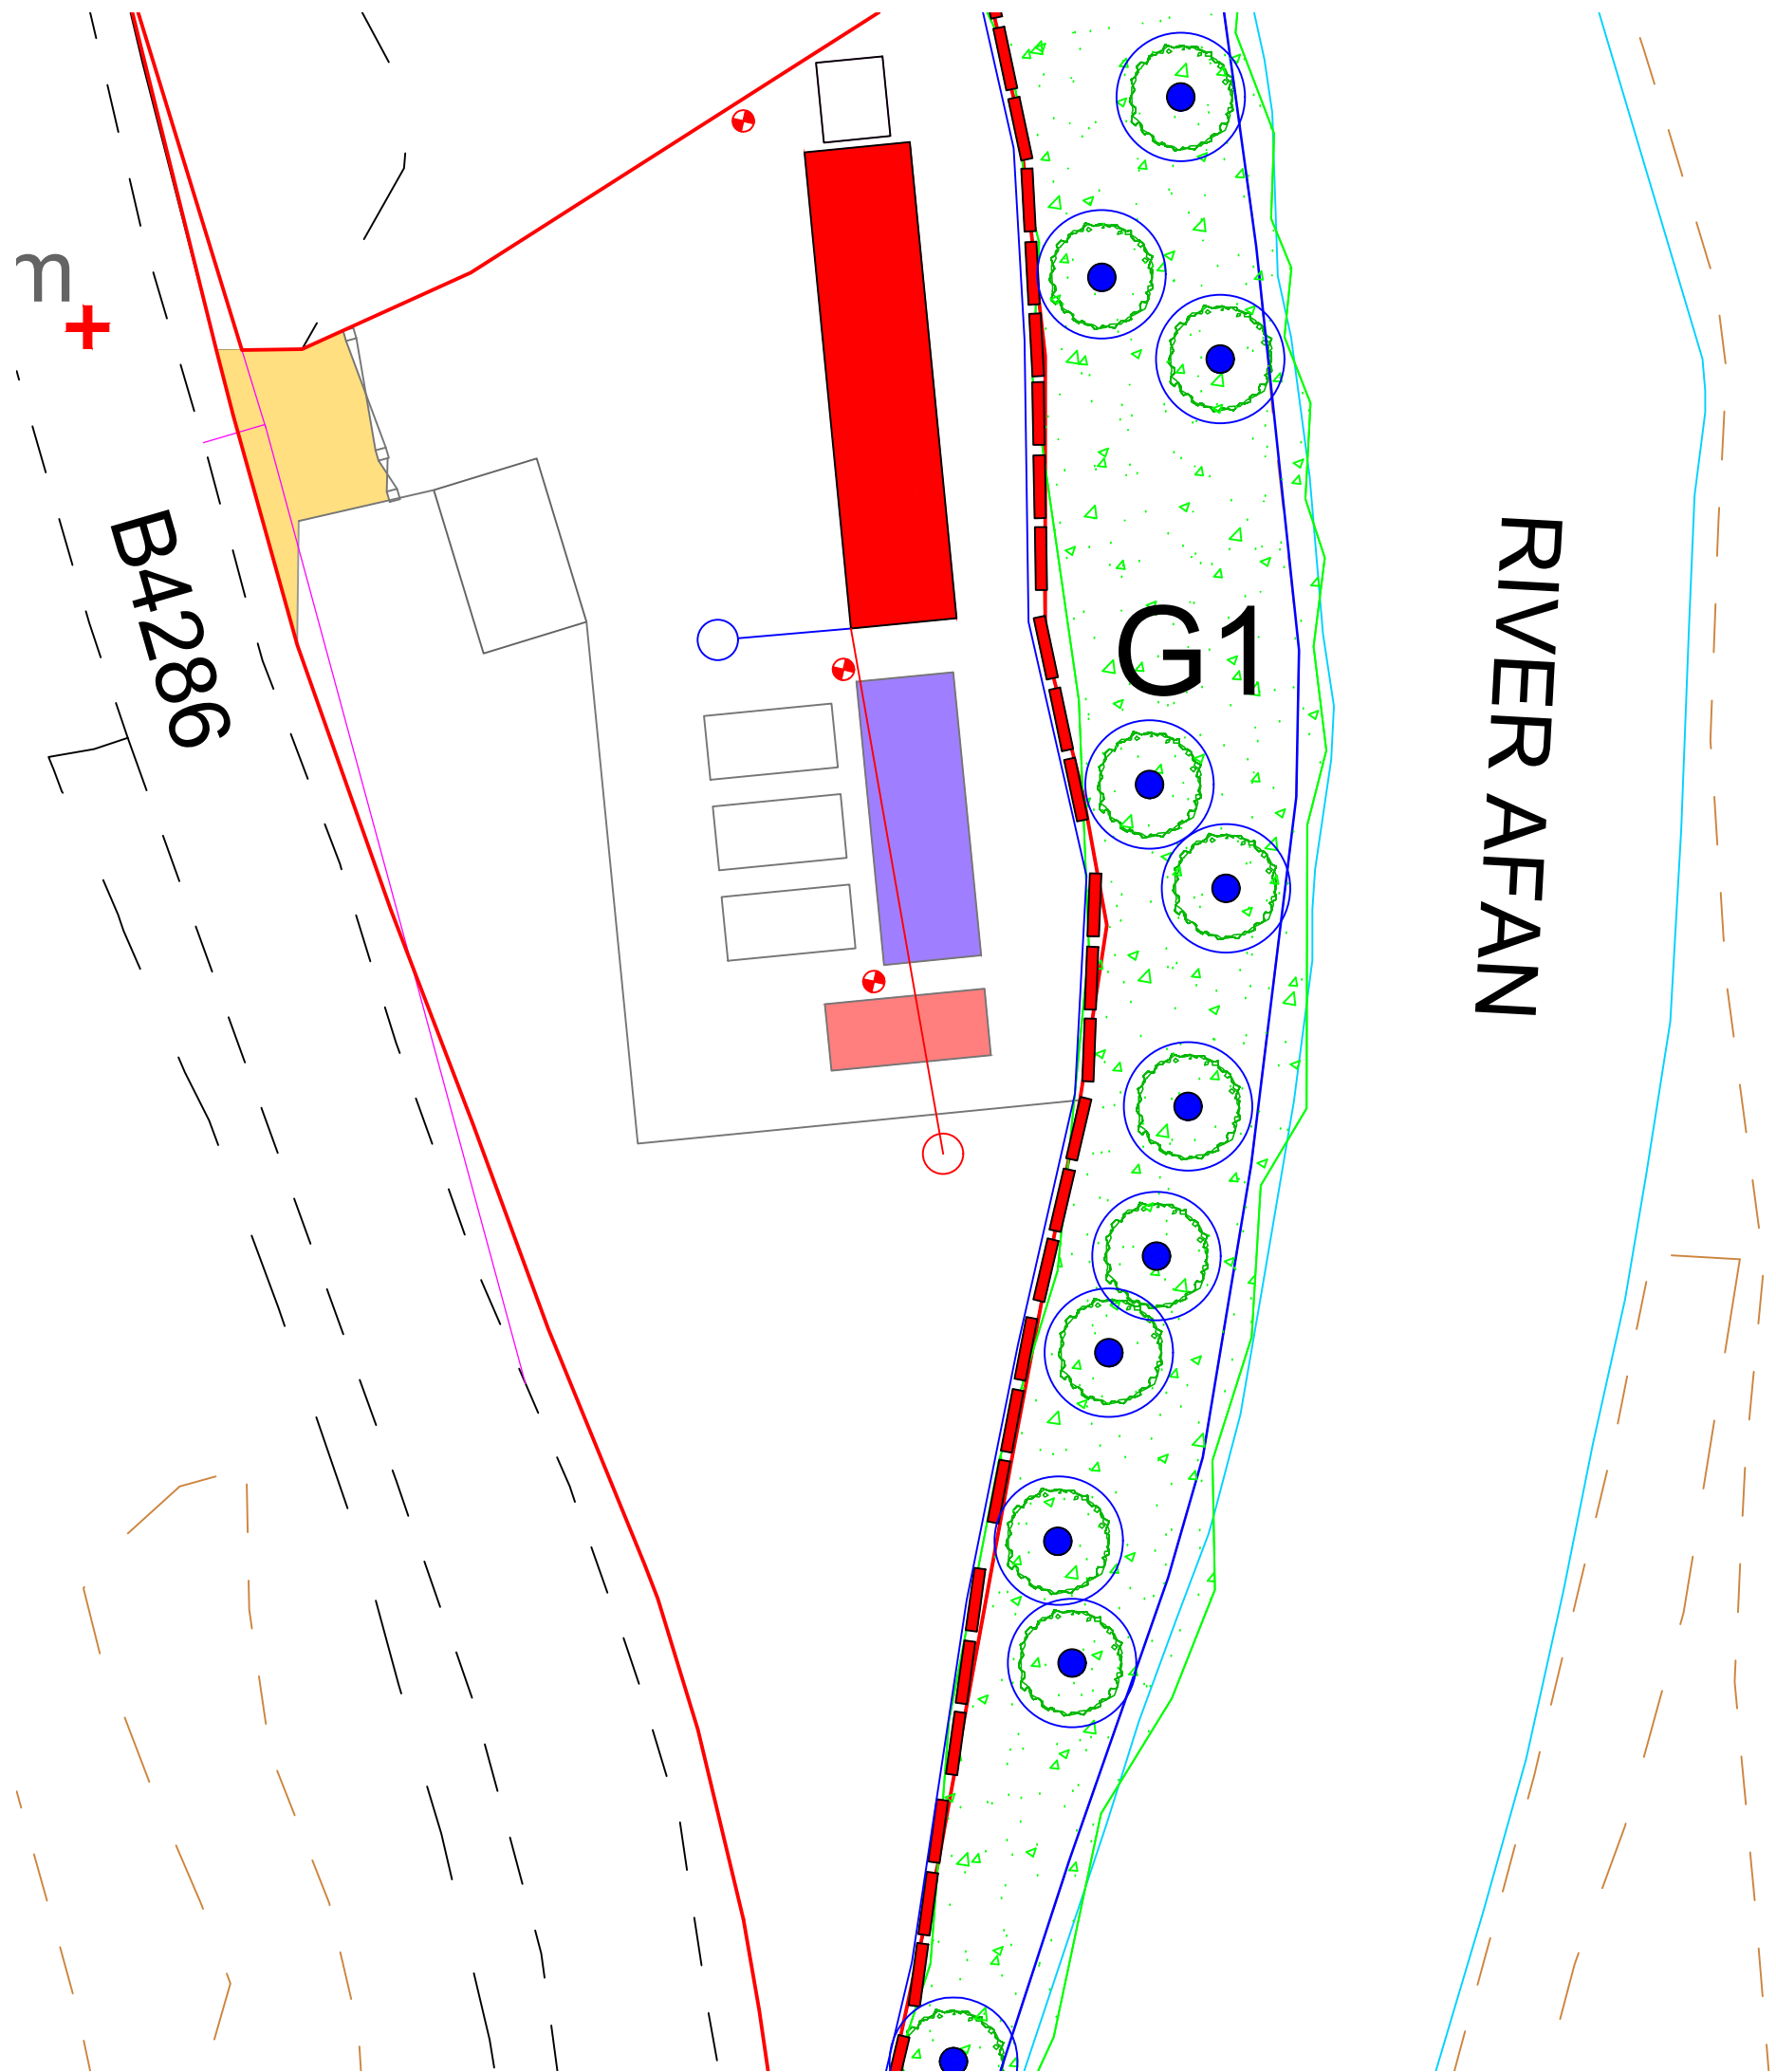

ELITE ECOLOGY Professional Ecological and Arboricultural Consultants Wellesley House Wellesley Street Stoke -on-Trent Staffordshire ST1-4NF www.eliteecology.co.uk www.facebook.com/eliteecology www.twitter.com/eliteecology TEL 01782 287990 EMAIL: Enquiries@eliteecology.co.uk		
TREE CONSTRAINTS AND PROTECTION DRAWING		
DRAWN BY: D. WHITEHEAD		DATE: 01/11/21 SCALE: 1/250
	= TREE CATEGORY	CAT: A CAT: B CAT: C CAT: U
	= RPA	
	= CANOPY DISTRIBUTION	
	= PROPOSED STATIC CARVAN	
	= EXISTING STRUCTURE	
	= PROTECTIVE BARRIER / EXISTING FENCE	
Land Between Cnavon and Dan Y Bont		

1:250 @A3