


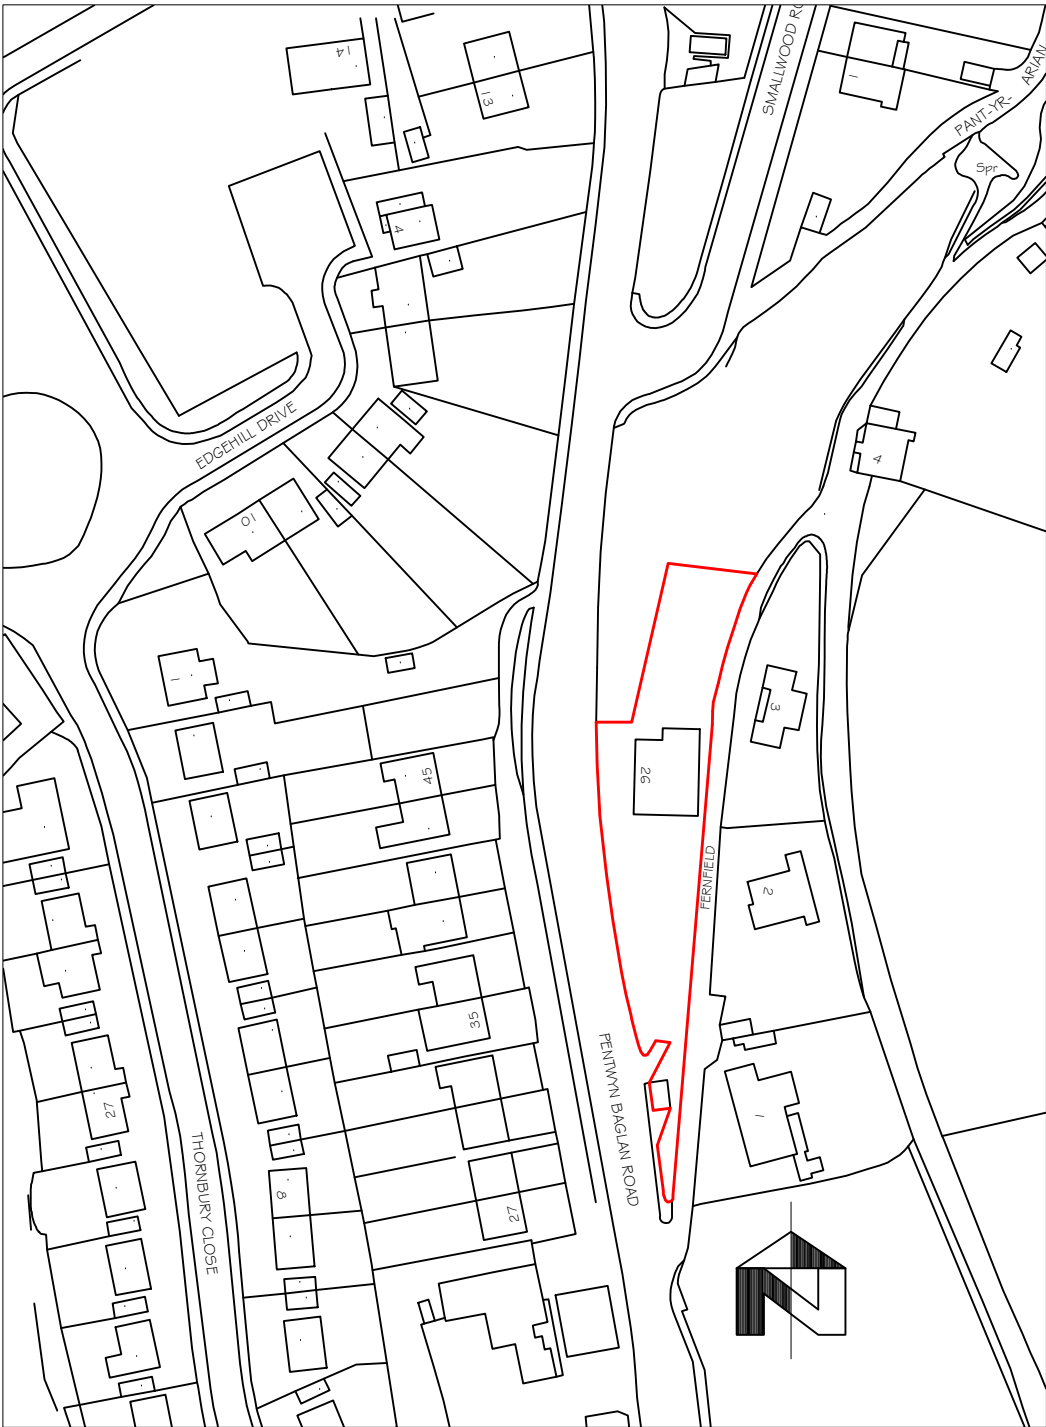

PETER JONES
TALBOT DESIGN SERVICES
mobile: 07817538014
email: jonespeter177@gmail.com

project title
New patio doors to basement
and new hard landscaping at
26 Pentwyn Baglan Road

drawing title
LOCATION PLAN

date	January 2022	scale	1:1250
drawing No	26 PR - 01		