


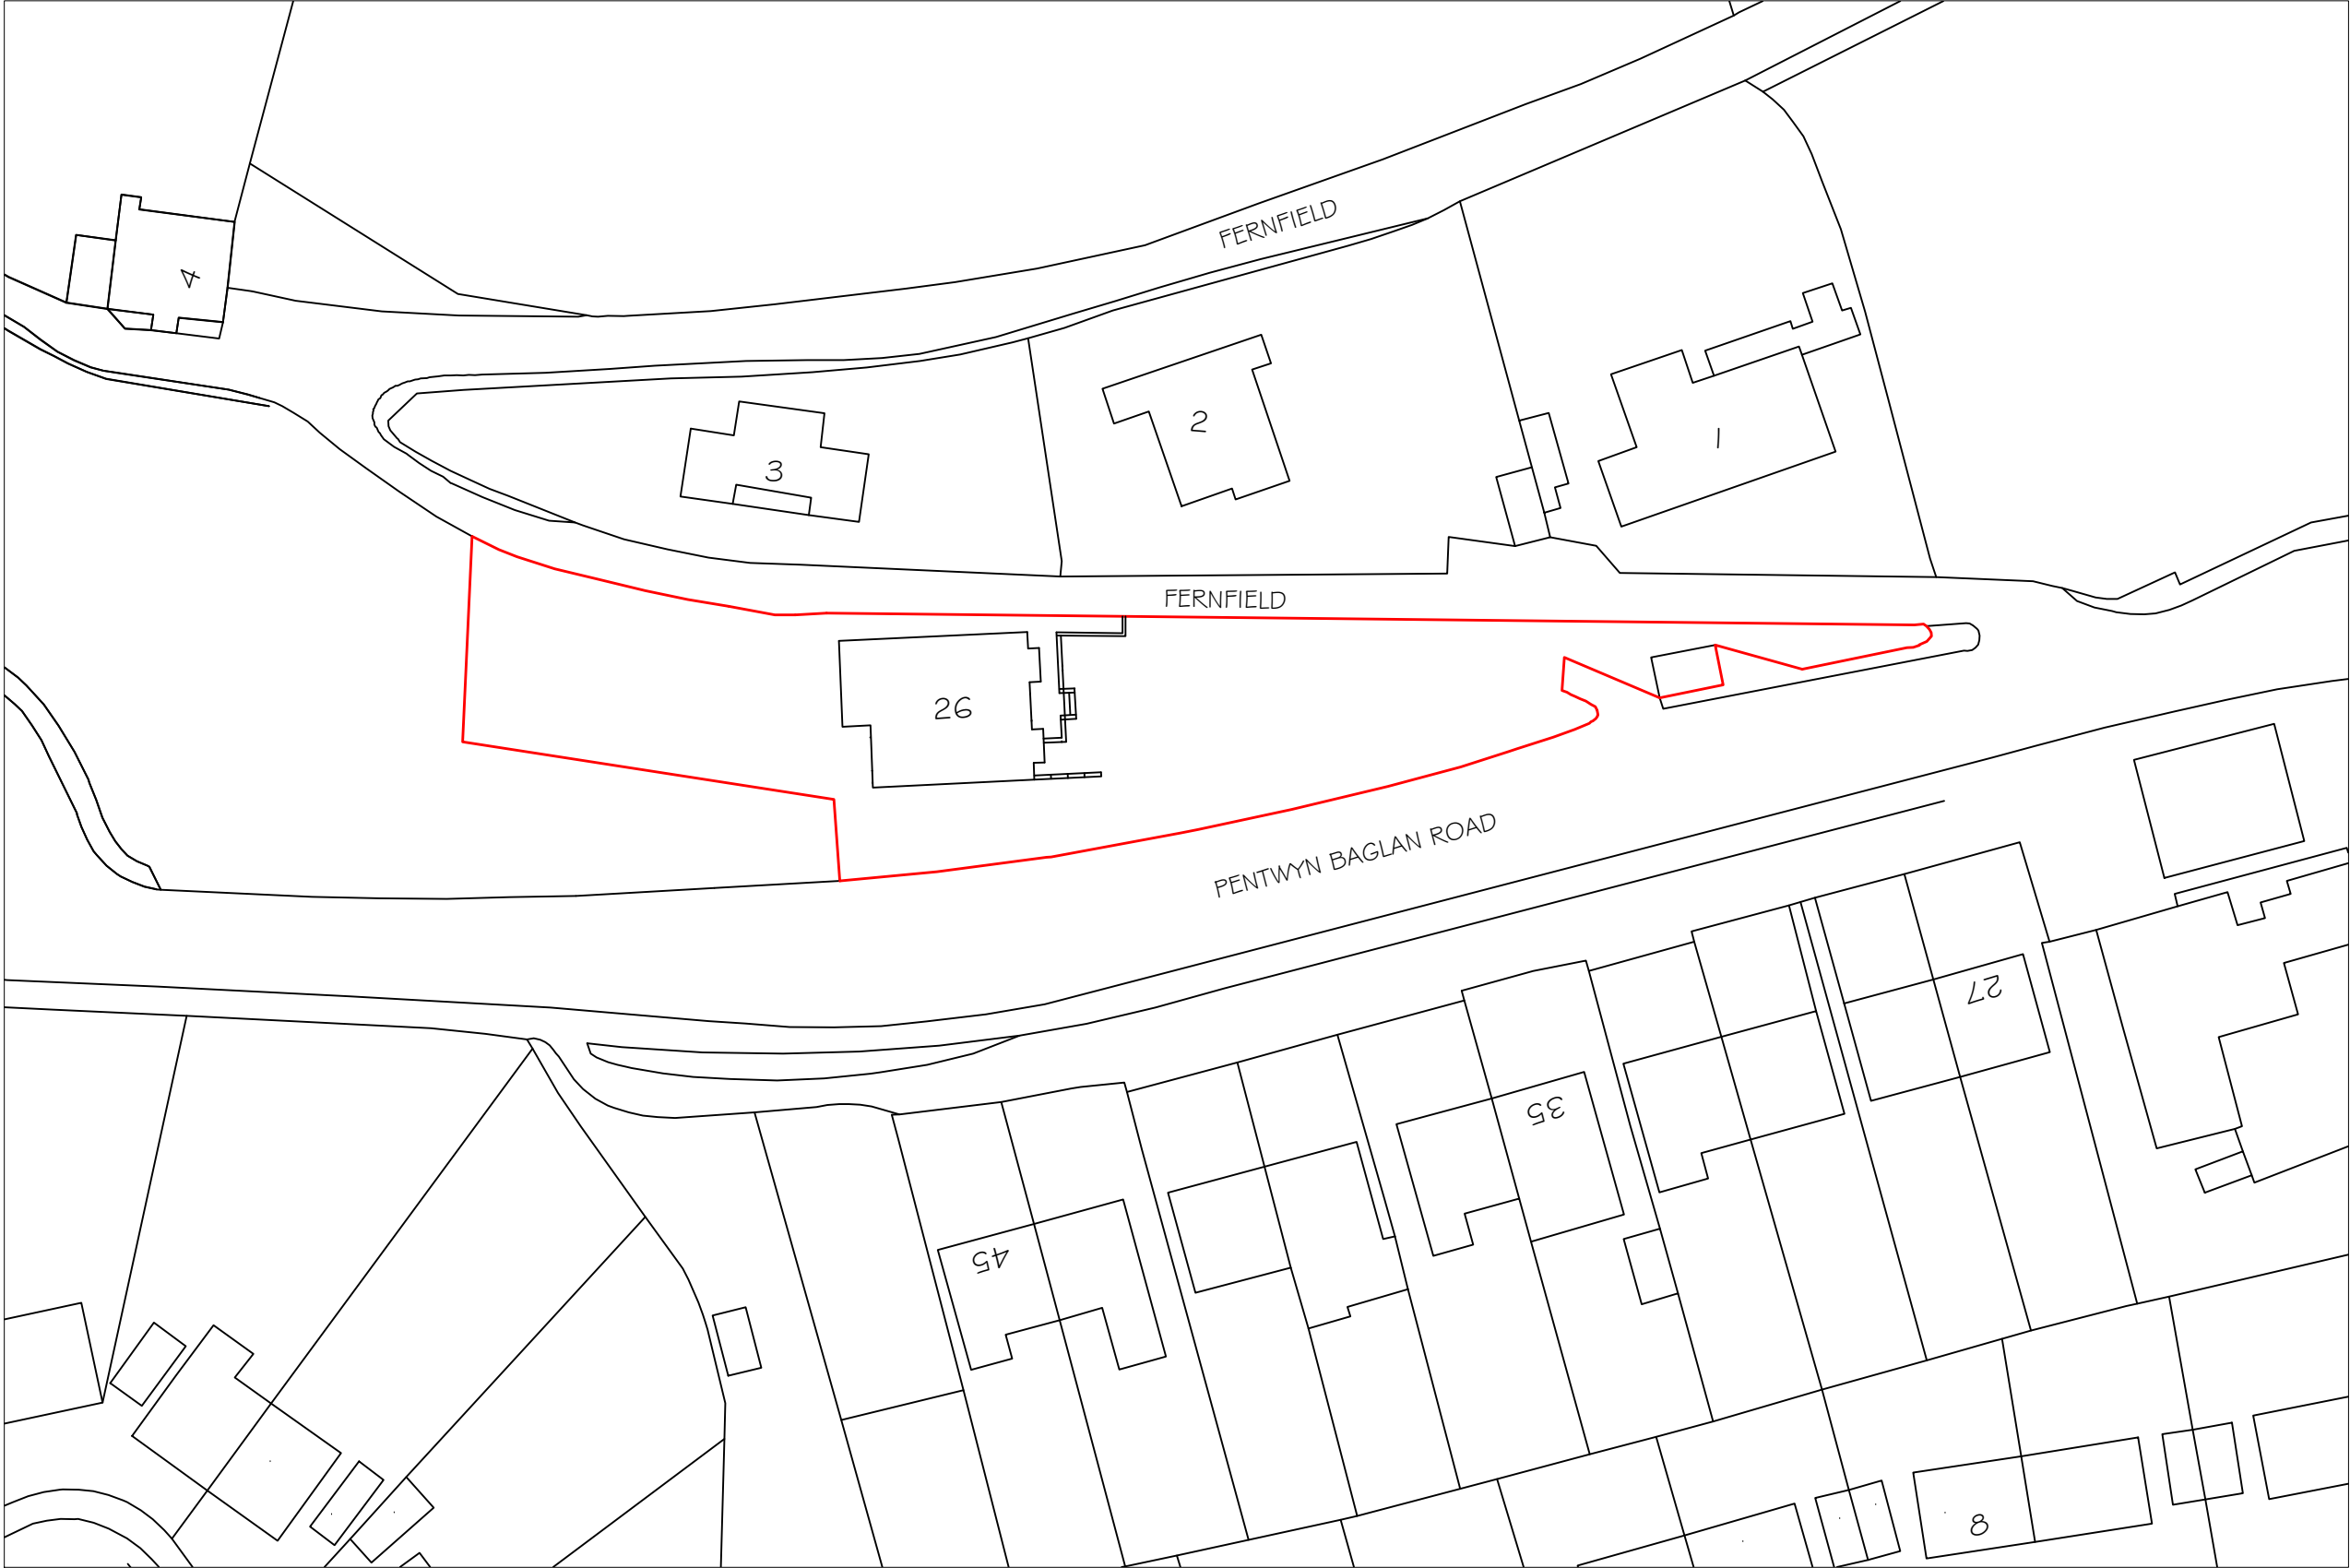

PETER JONES
TALBOT DESIGN SERVICES
mobile: 07817538014
email: jonespeter177@gmail.com

project title
New patio doors to basement
and new hard landscaping at
26 Pentwyn Baglan Road

drawing title
BLOCK PLAN

date January 2022 scale 1:100
drawing No 26 PR - 02