


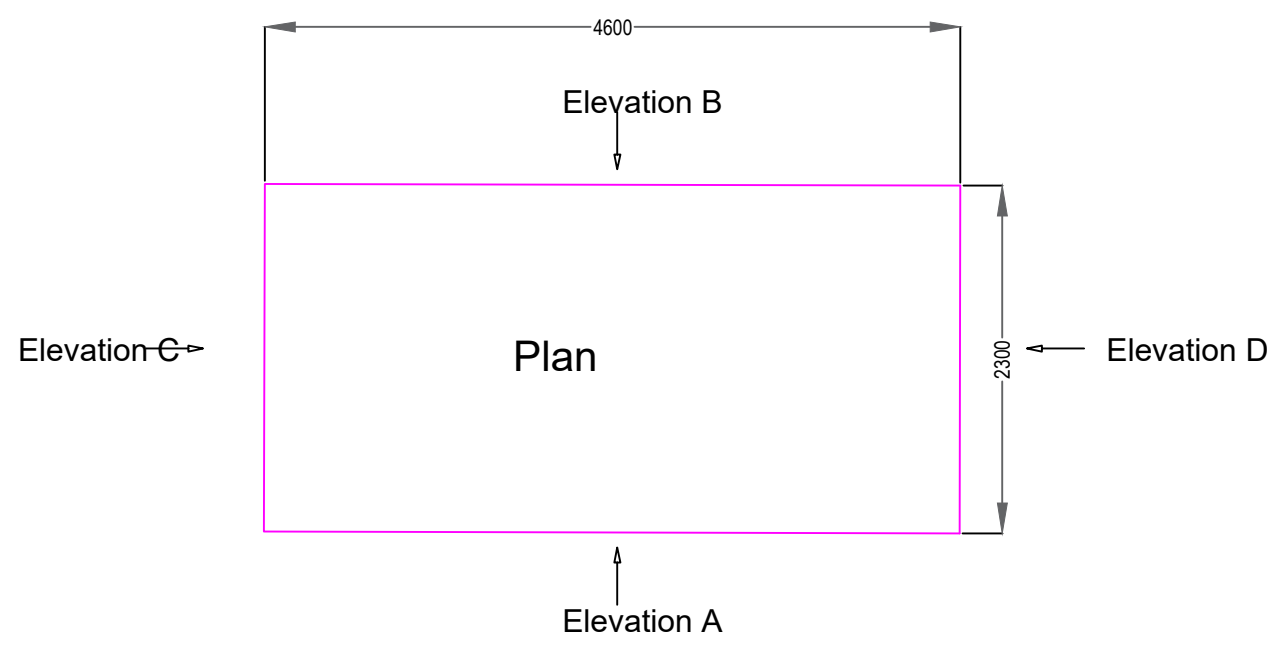
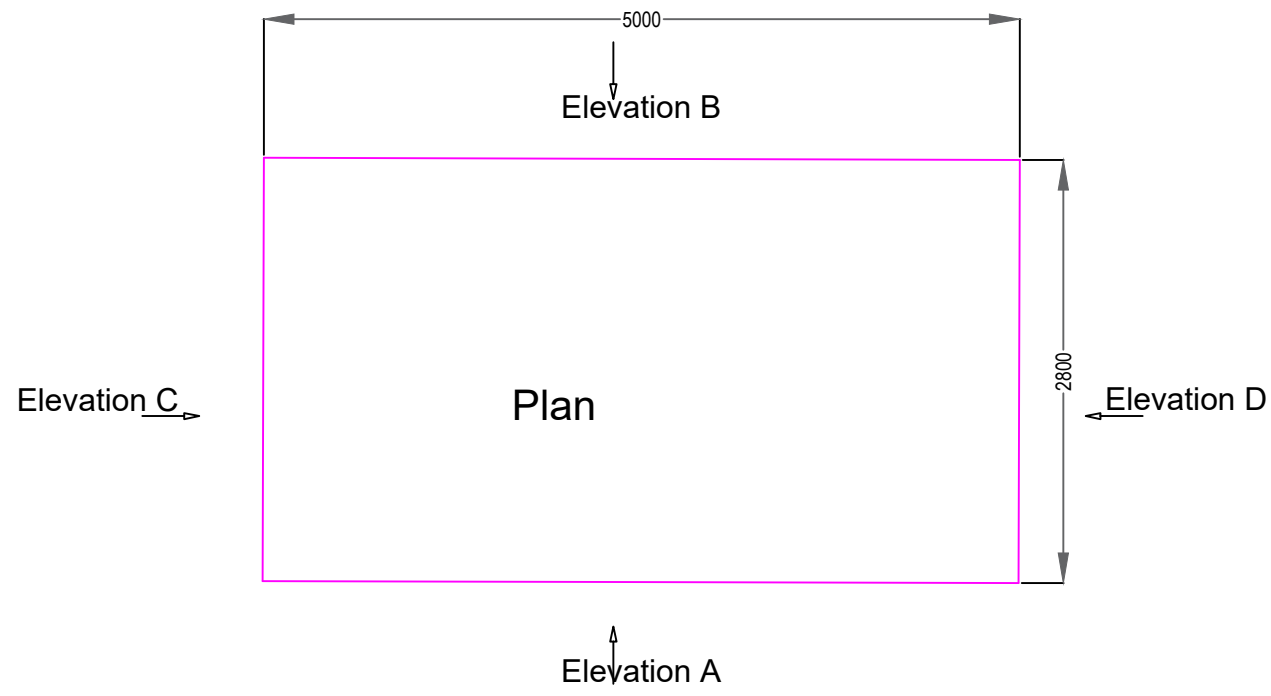


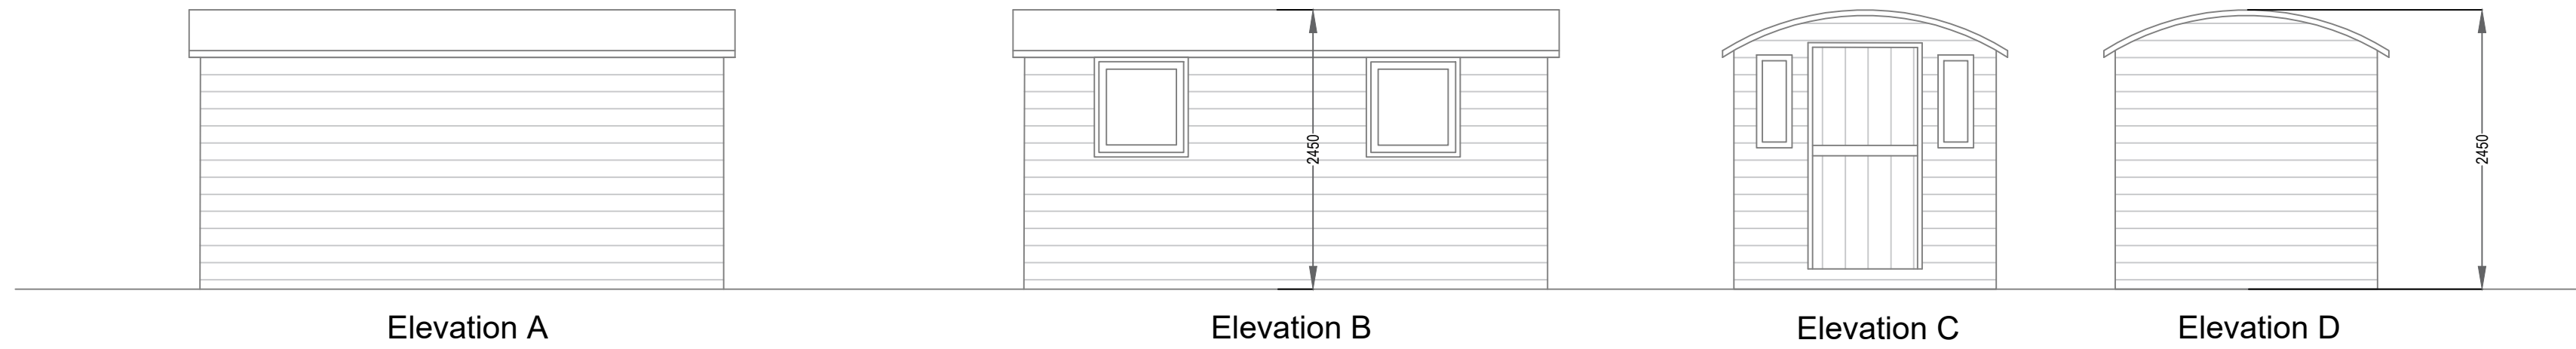


Existing shepherd's hut 1

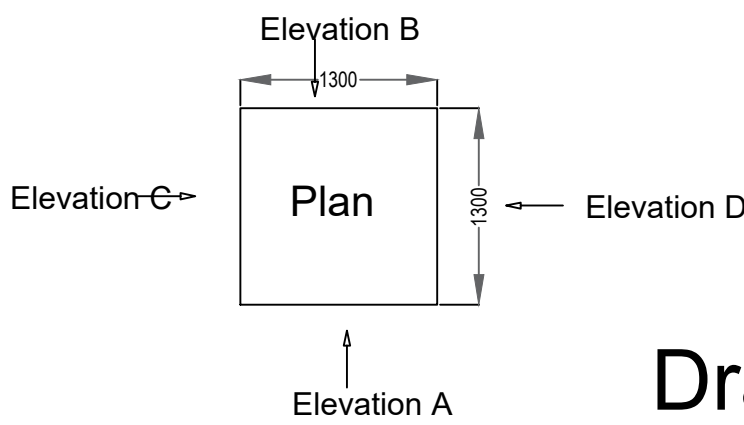


Existing shepherd's hut 2

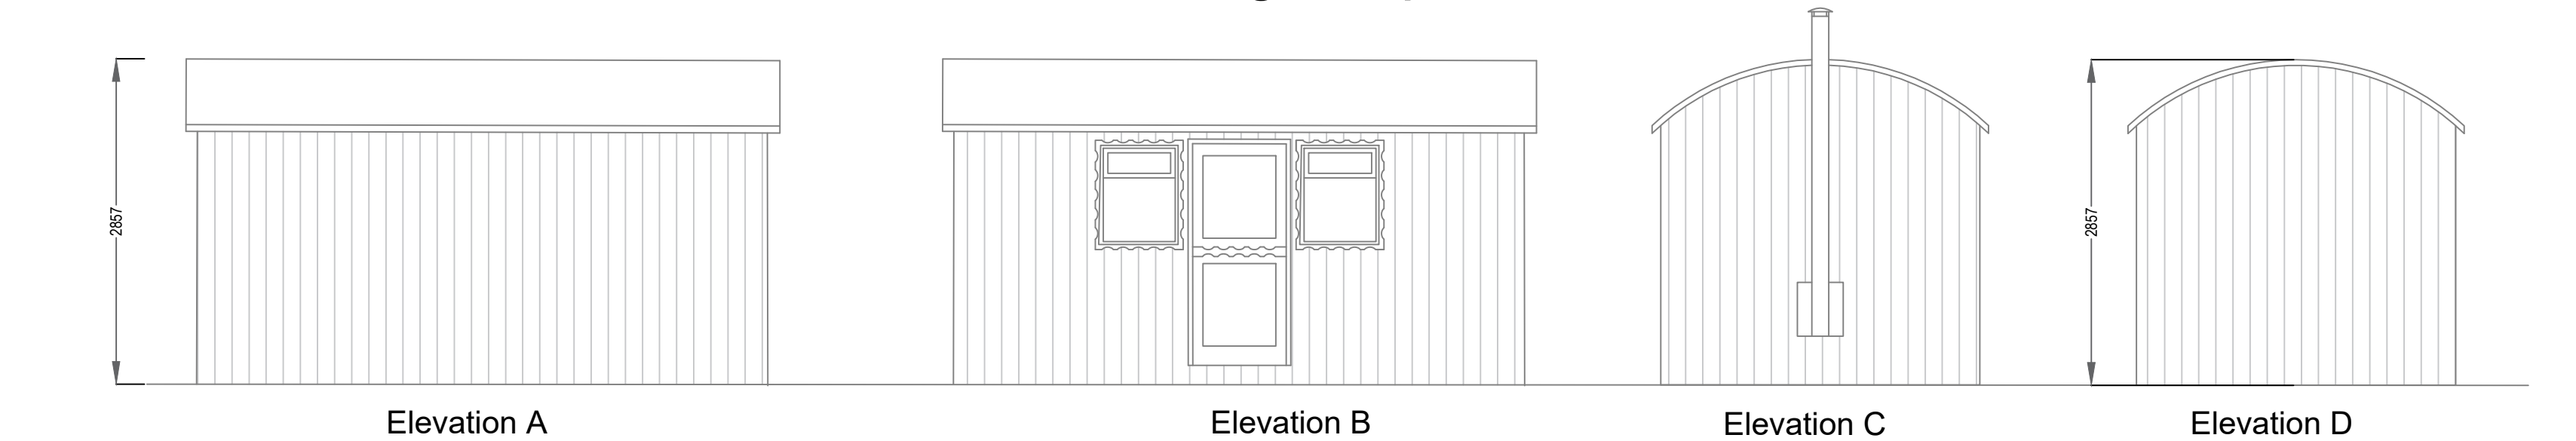


Drawing A

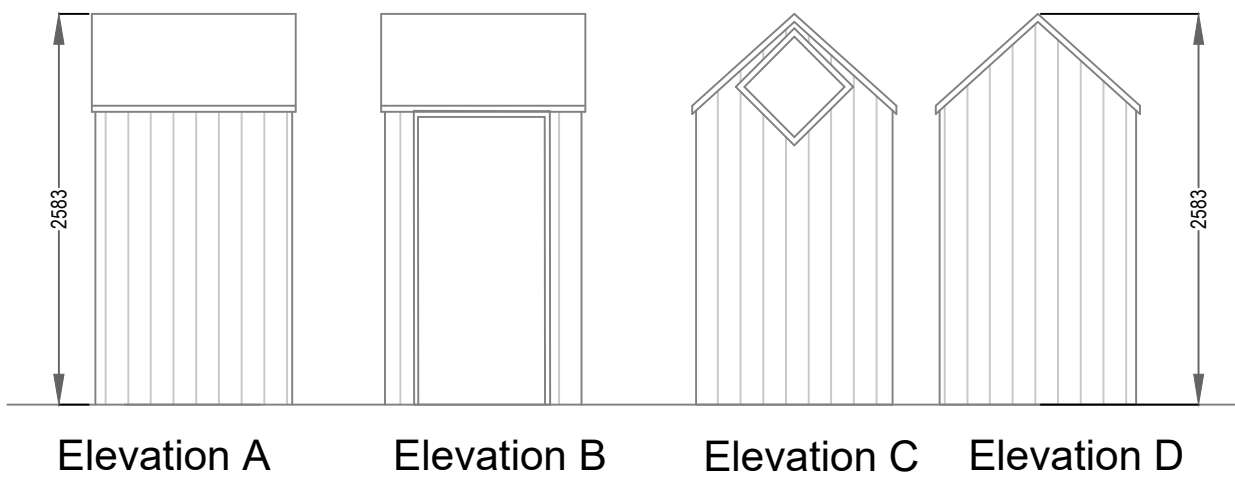


Existing and Proposed Male/Female WC Building

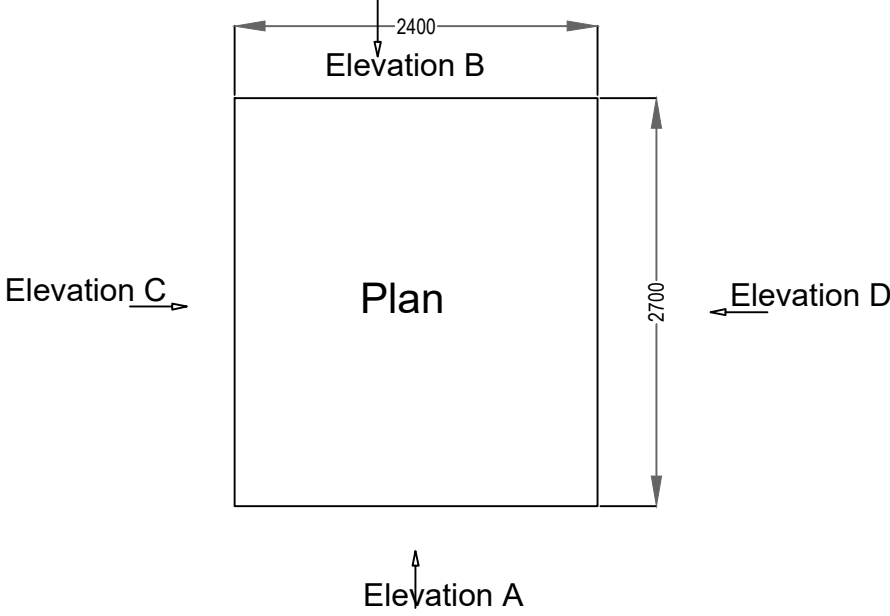


Drawing B

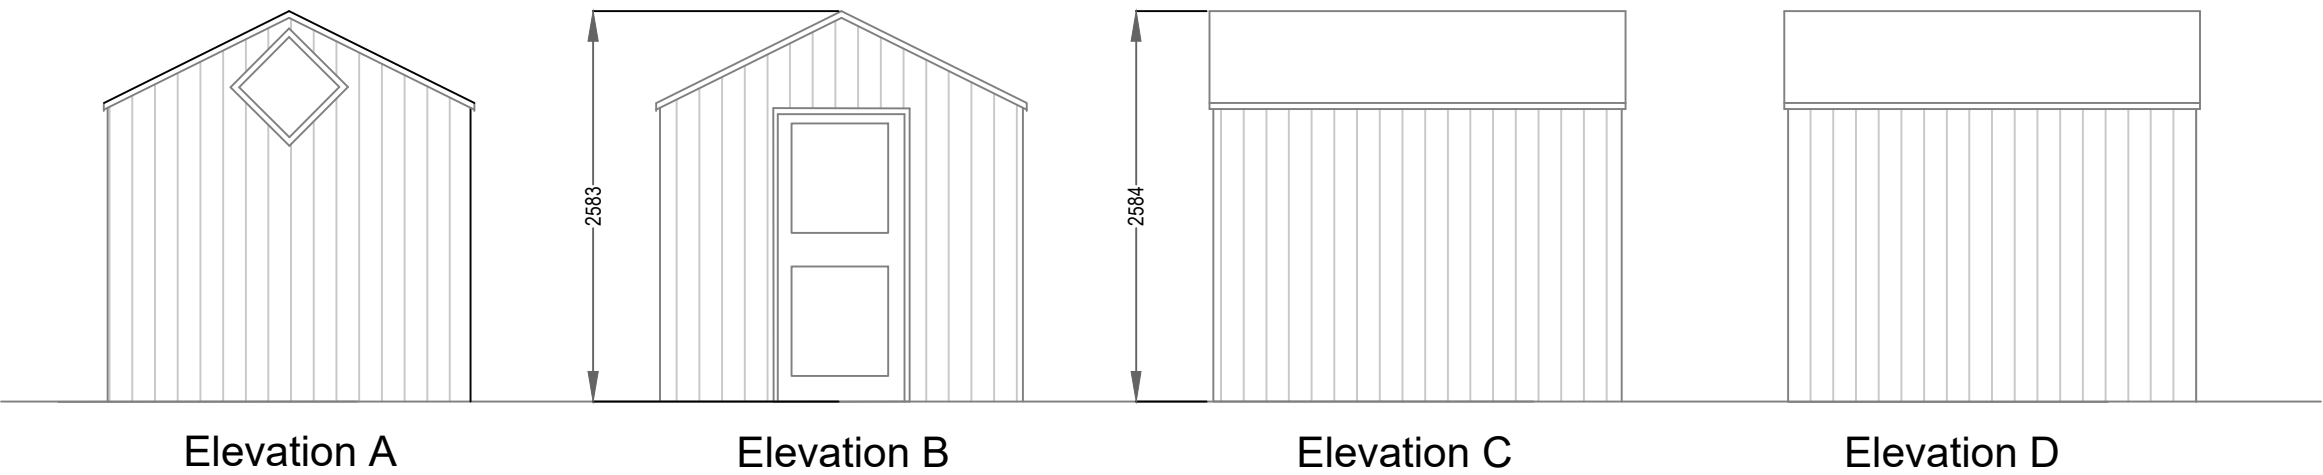


Proposed New Male/Female shower and wash basin building

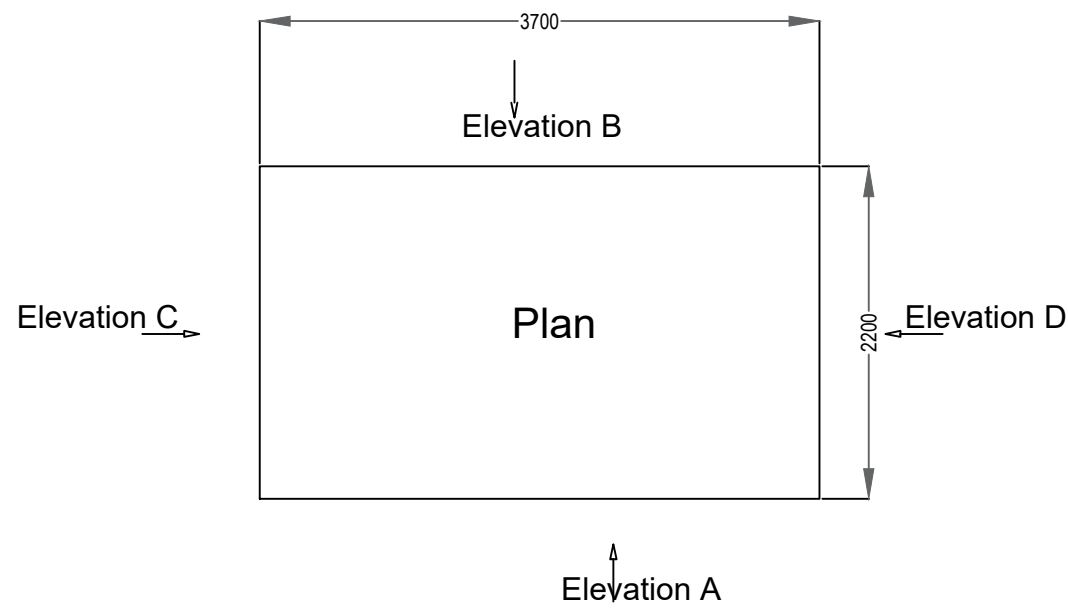

Drawing C

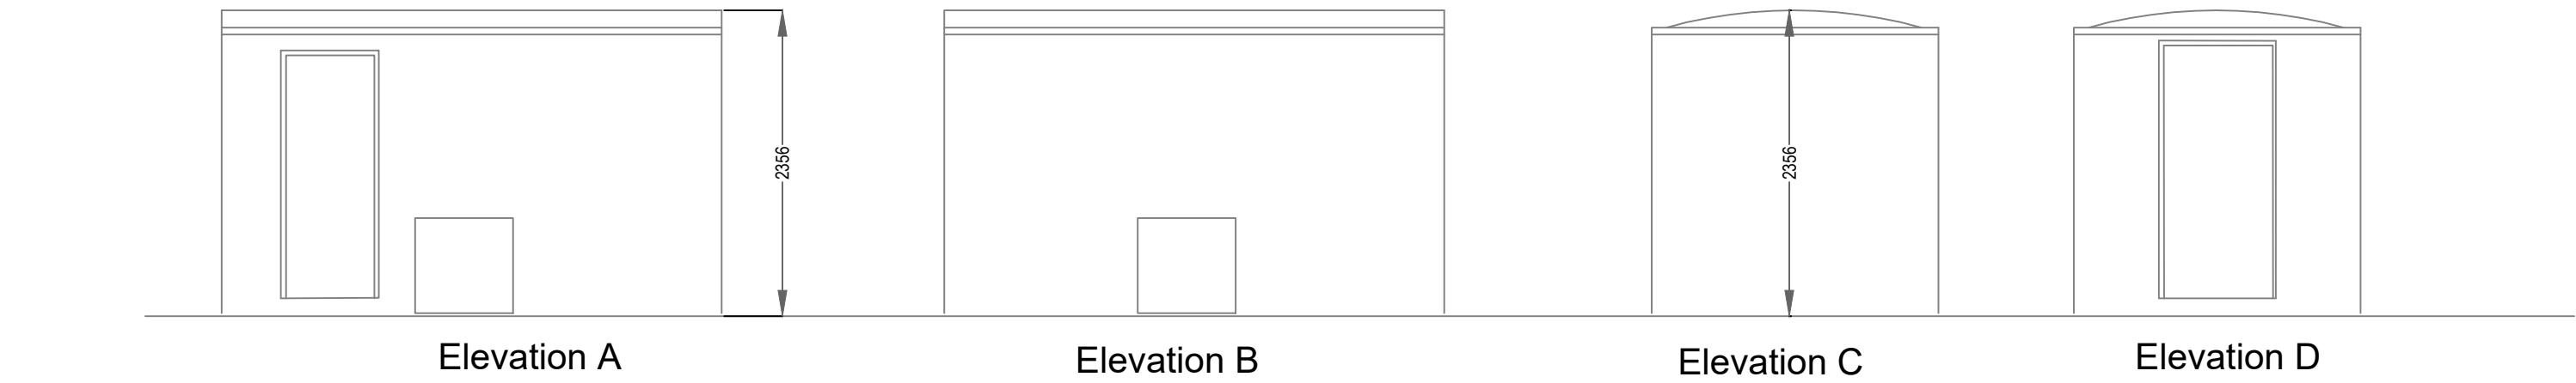

Existing Porta-cabin WC and shower-now to be disbaled facility

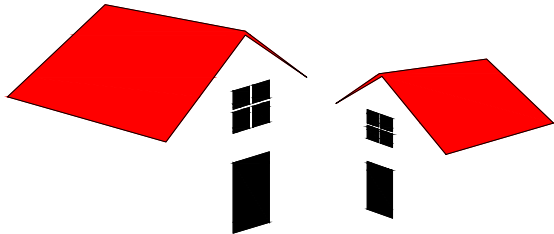Revision Register			
No.	Description	Date	Approved by
1			
Note:			
 Archiiintelligence www.archiiintelligence.com E: info@archiiintelligence.com First Floor Offices 14 College Street Burnham-On-Sea Somerset TA8 1AS			
CLIENT: Mr A Williams Regarding Wenallt Wild Camp Wenallt Farm Torris SA11 3QH		DATE: 15-07-2022	Approved by:
DWG NO: MAW 15-7-22 EAPPAE Rev3		SCALE: 1:50	
DWG TITLE: Existing And Proposed Plans and Elevations Rev3		DRAWN BY: RG	