

Superseded


Existing Streetscene
1:200




Proposed Streetscene
1:200



Existing Block Plan 1:200

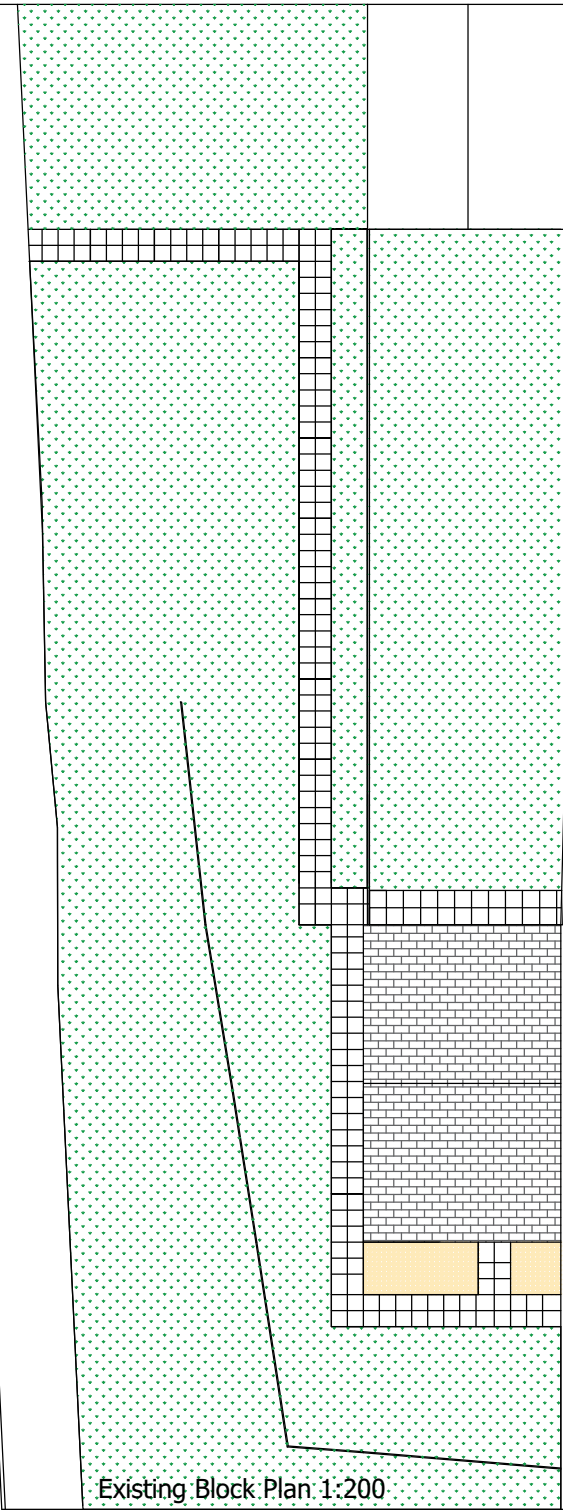

Proposed Block Plan 1:200

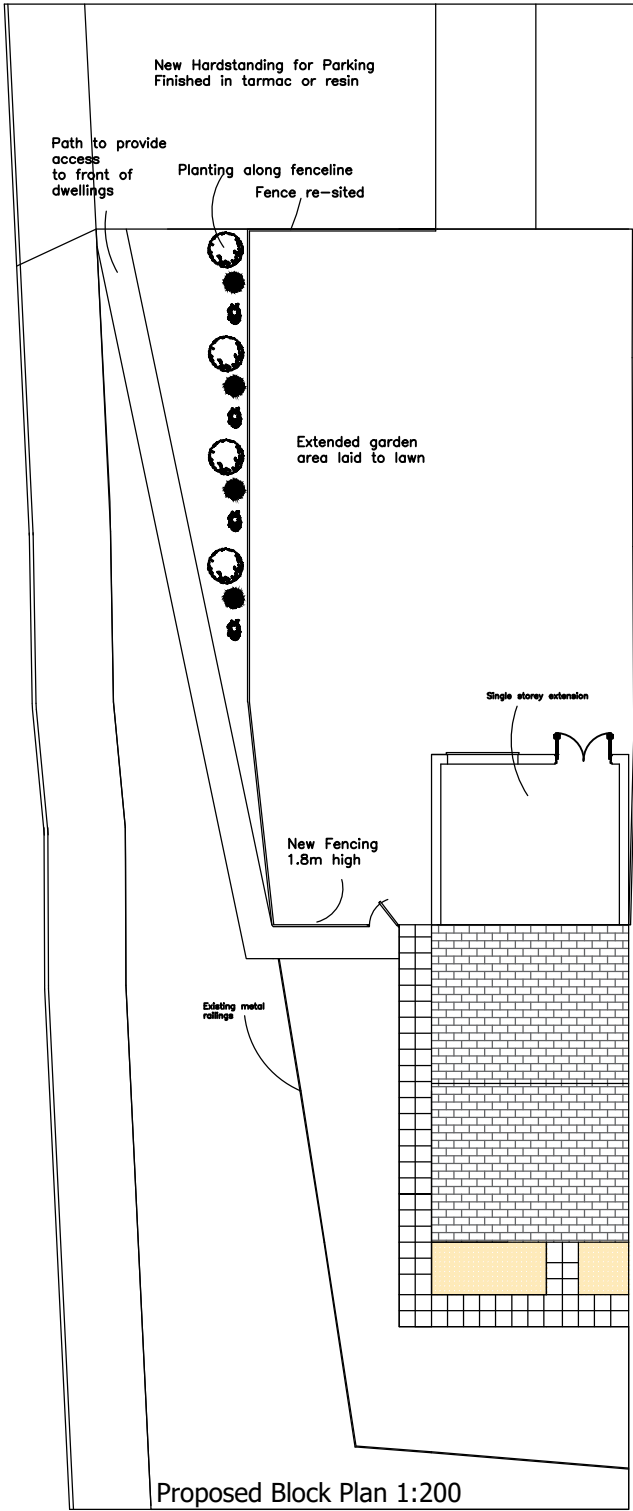

Title: Proposed Block Plan
Drawing No.: SE/03

Project: Fence

Date: July 2022

Site: 2 Parc Gilbertson