



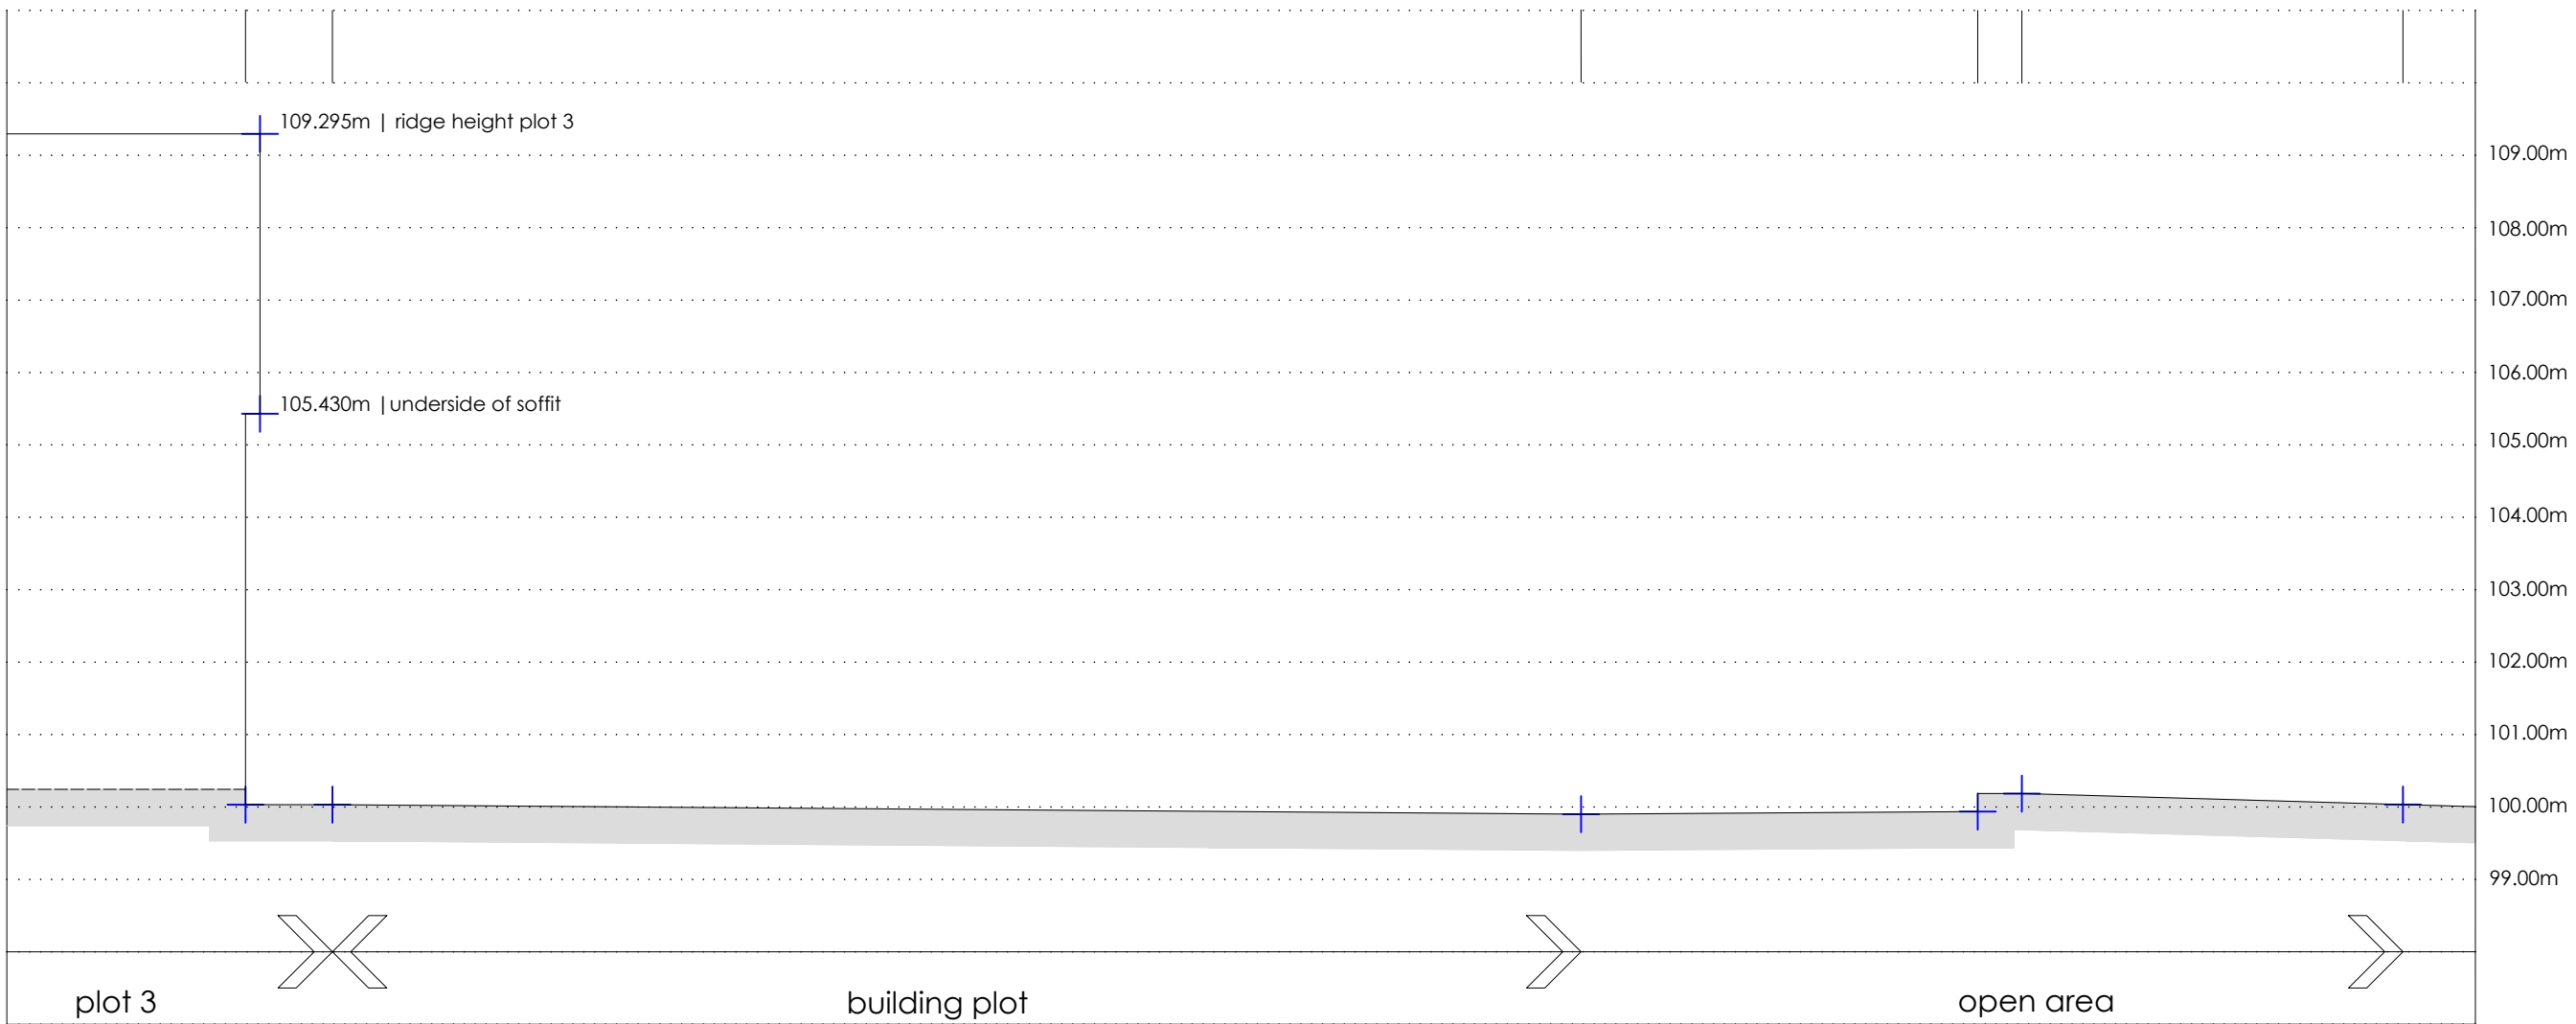


existing section a-a



existing section b-b

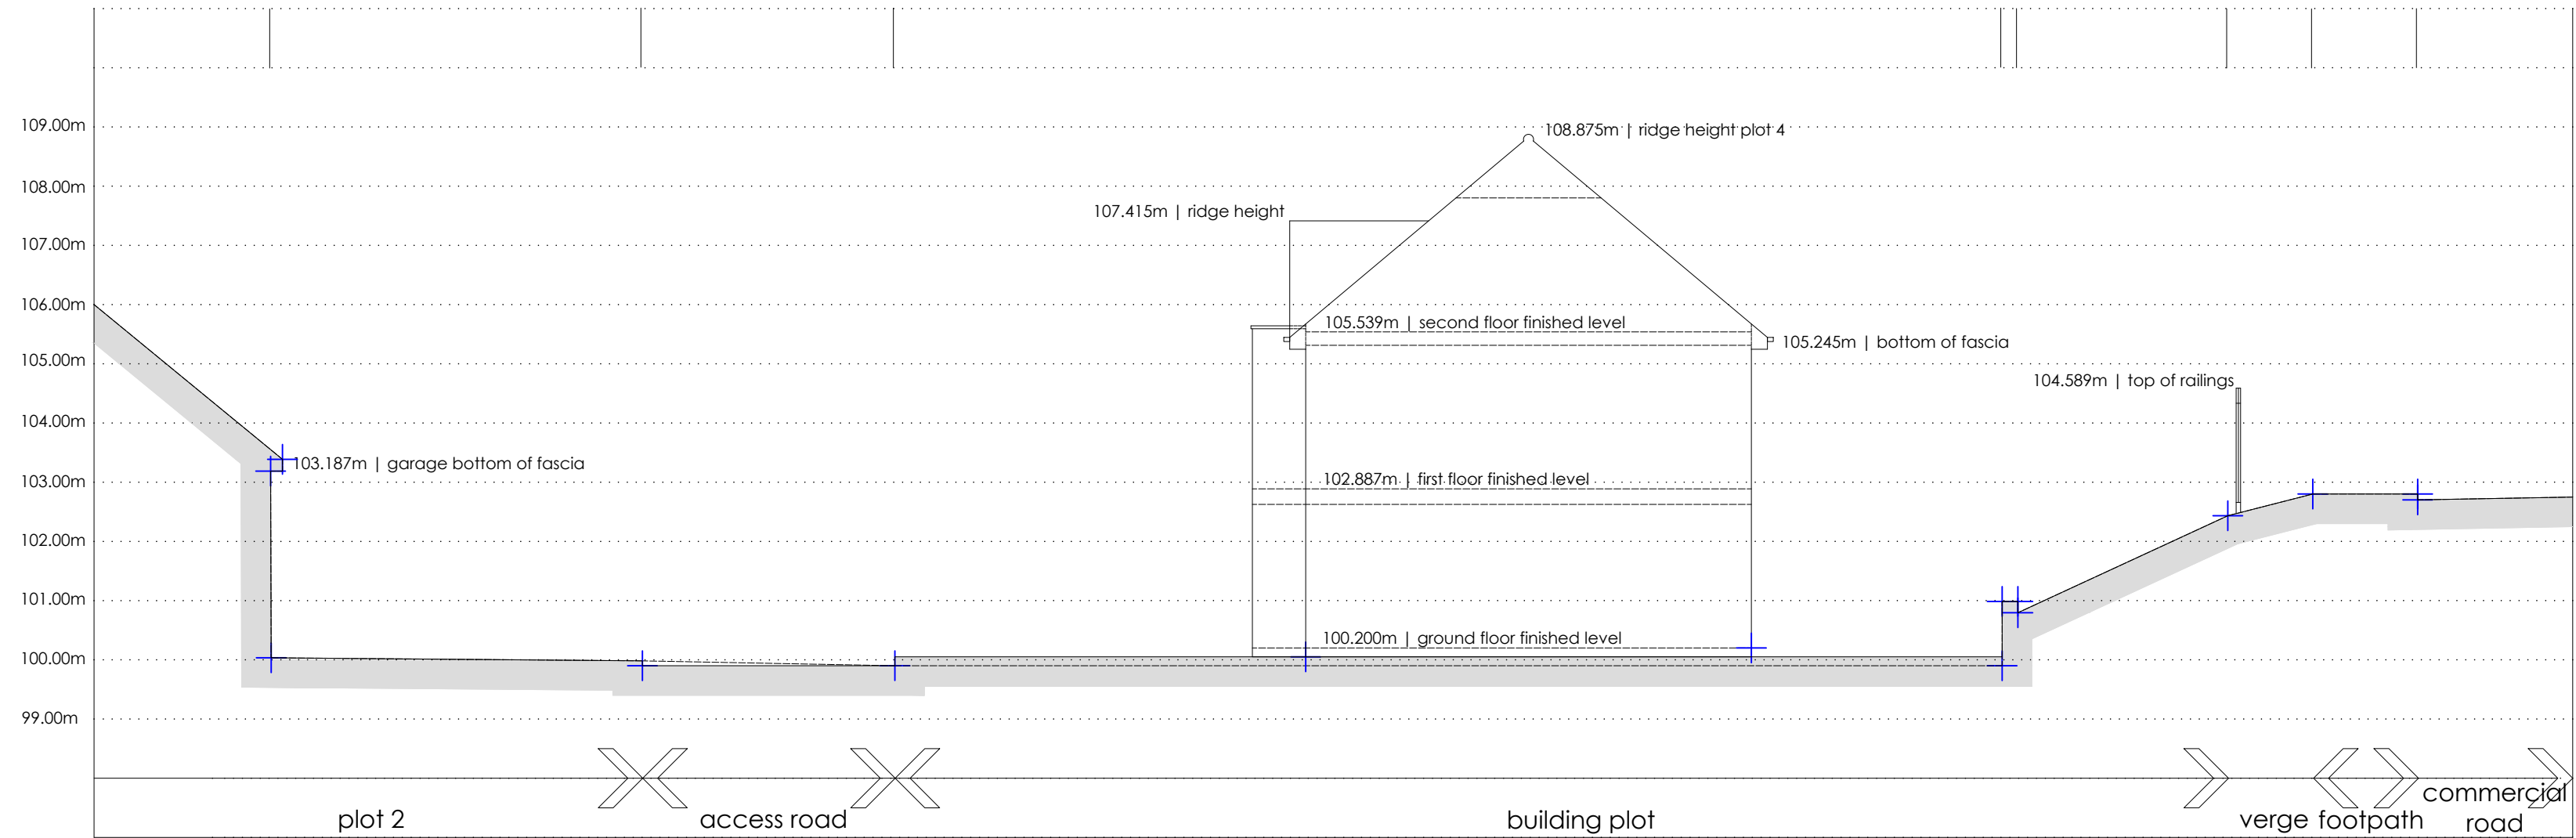

proposed section a-a

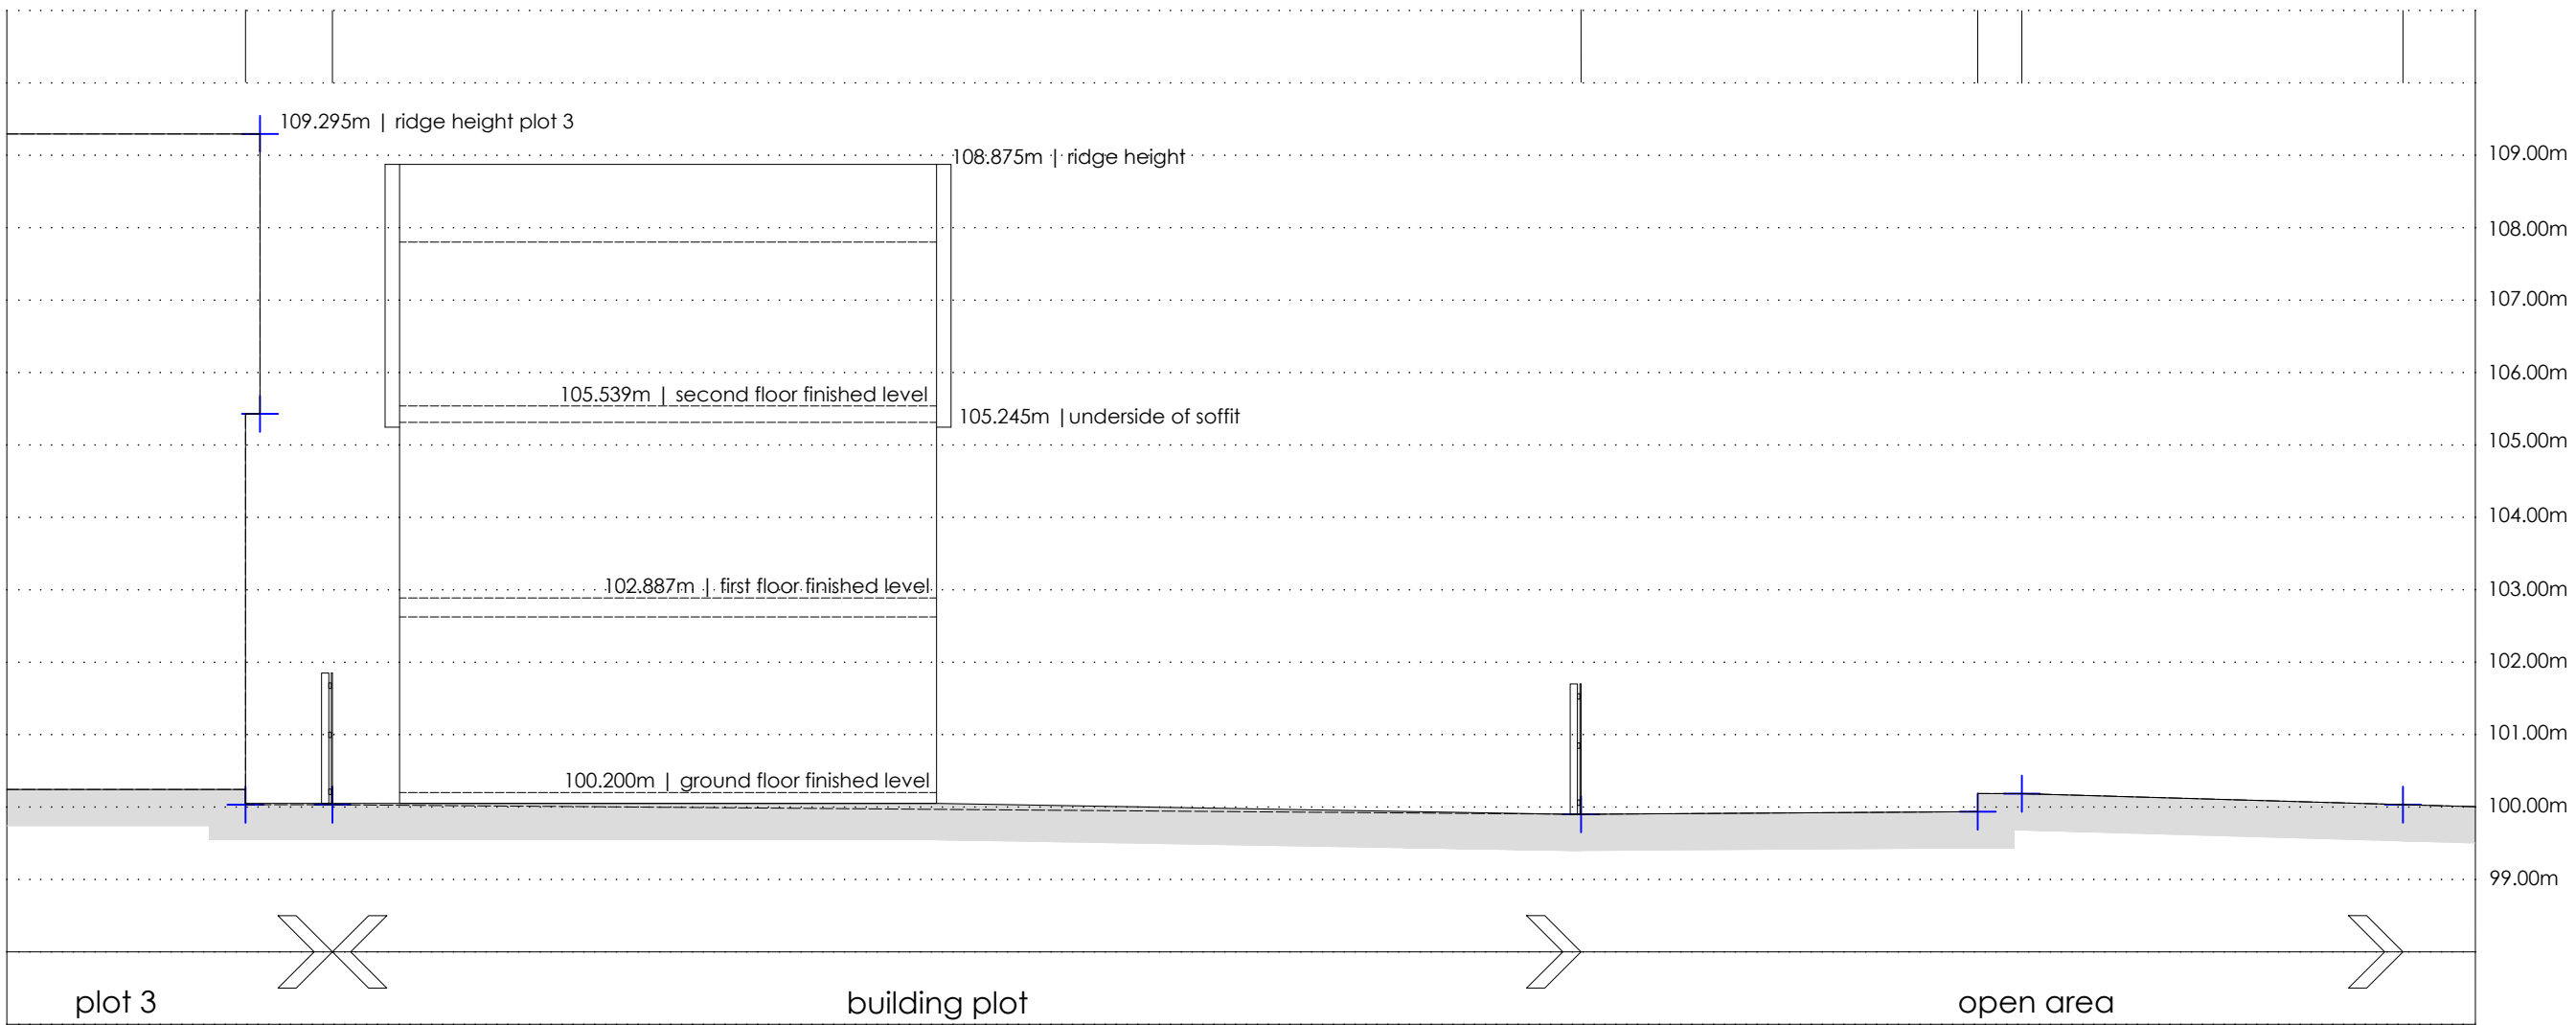

proposed section b-b

revision	
a	
b	
c	
d	
e	
f	
g	

project	drawing	date
PLOT 4 LLYS BARAN, RHYDYFRO S48 4RW	EXISTING & PROPOSED SITE SECTIONS	DECEMBER 2021
client	drawing no.	scale
MR MARTIN EVANS	21 LBR.05	1 100 @ A1
www.iplanarchitecture.co.uk	hello@iplanarchitecture.co.uk	07765 660189