


All Dimensions are to
be site checked

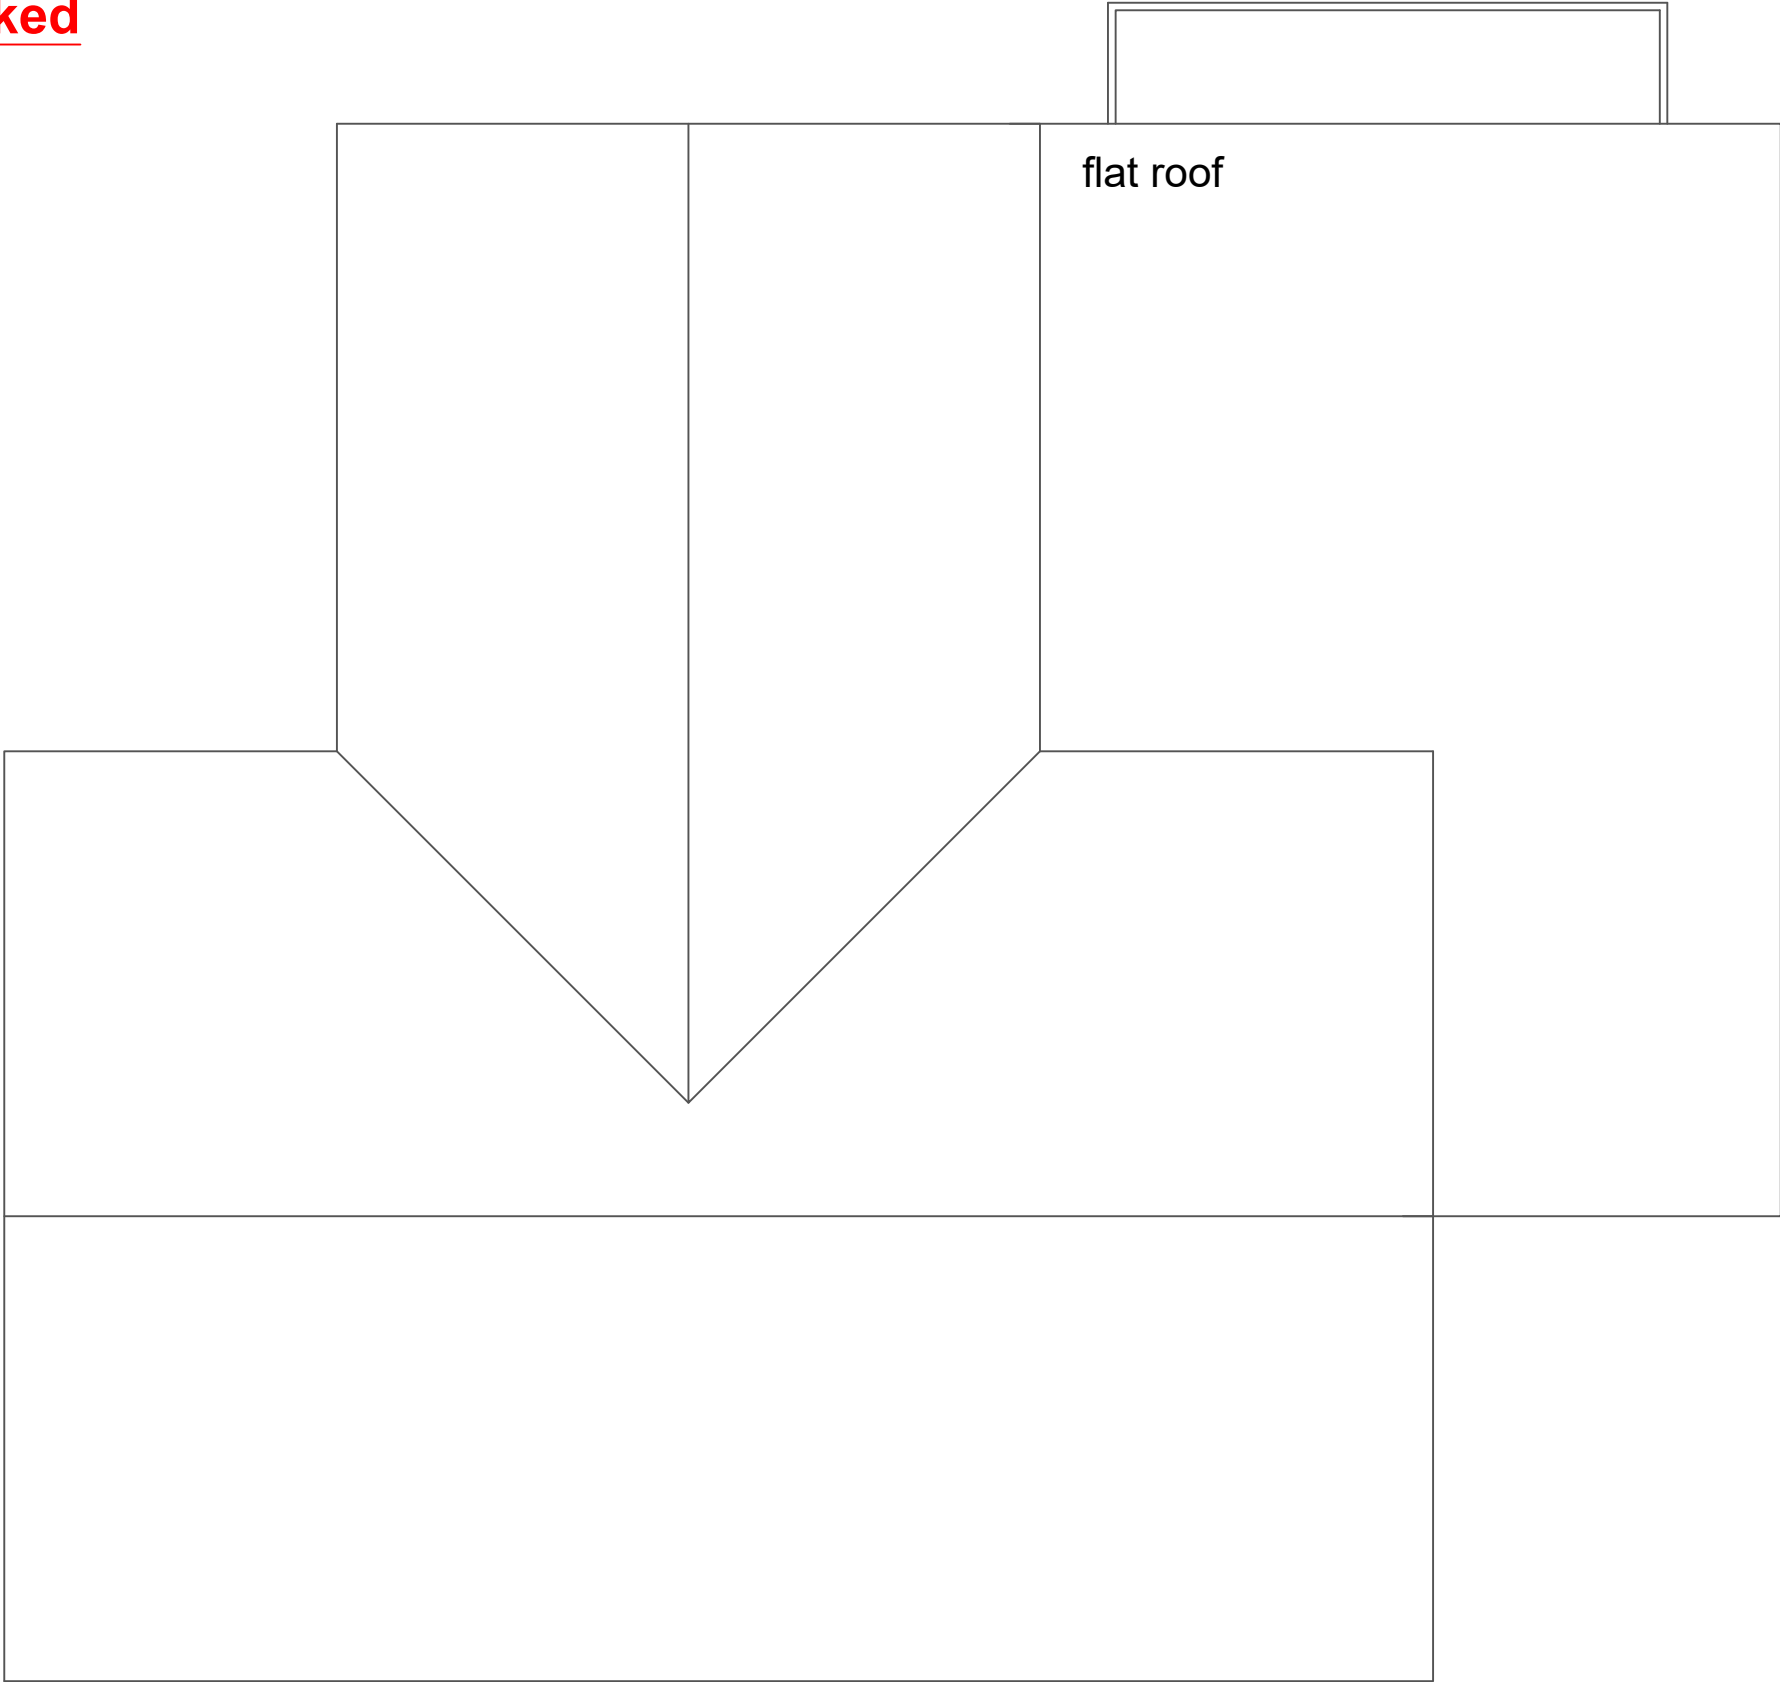

REVISIONS
A -

CLIENT
Taylor and Richard Howells
10 Grove Road
Pontardawe
Swansea, SA8 4HH

JOB TITLE
Proposed First floor extension
and internal alterations at
18 Ynys Y Mond Road, Alltwen,
Pontardawe, Swansea

DRNG. TITLE
Proposed Roof Plan

DATE:
23 rd July 2022

CHECKED:

SCALE:
1:50

A3

DRNG. NO.
JD010

REV.
