


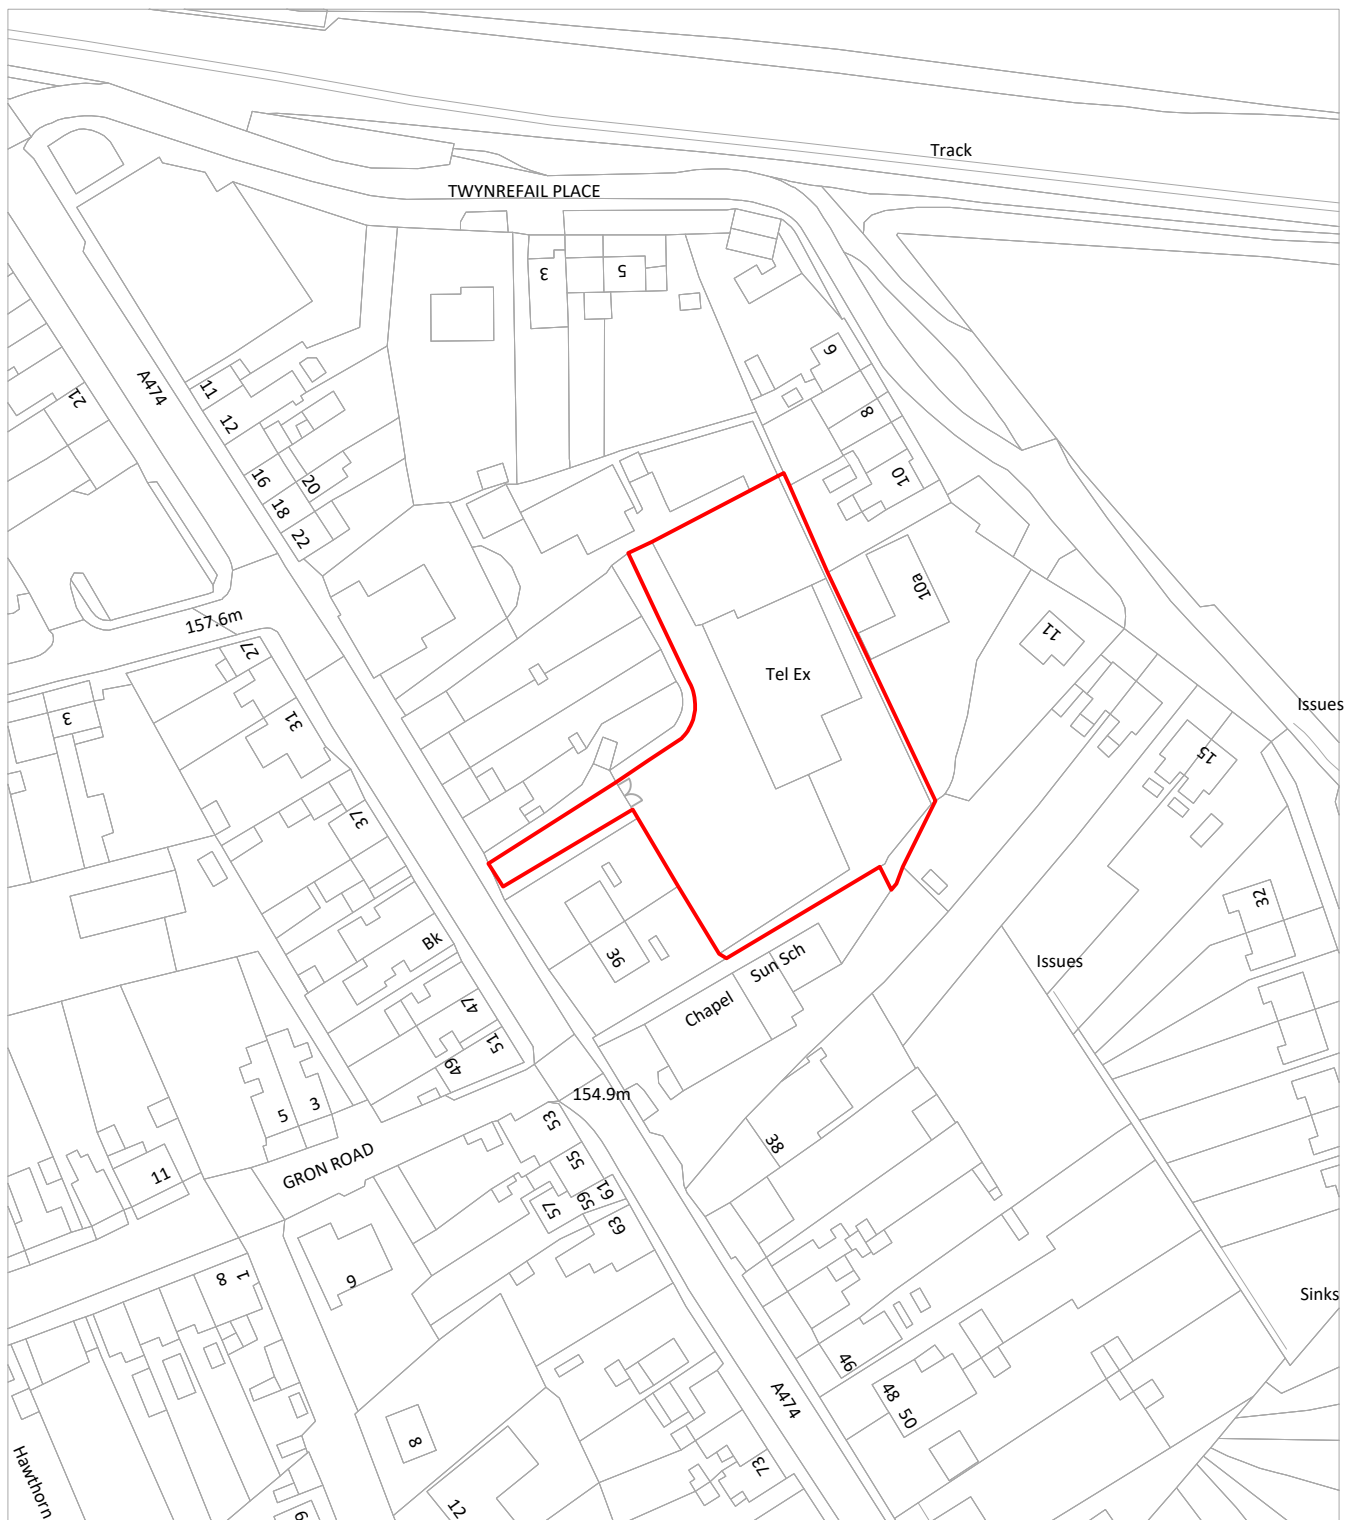

ReQuestAPlan
 Map number: TQRQM22147180321296
 Title: Amman Valley ATE
 Map Produced for: BT
 © Crown copyright and database rights 2022 OS 100042766
 Date of Purchase: 27-05-2022
 1 Years subscription from 27-05-2022 for 1 workstation.



PROJECT:	Openreach Civils Depot - K1079802	CLIENT:	Amman Valley ATE Gurwen Street Ammanford Dyfed SA18 1HB	 This drawing has been produced using a DWG purchased from RequestAPlan. Dimensions to be confirmed on site. The copyright of this drawing is the property of CBRE, without whose written consent, it may not be used, published or reproduced in any form.
SITE:	Amman Valley ATE			
TITLE:	001-Site location plan			
SCALE:	1:1250 @ A4			
DRAWN BY:	BP	CHECKED BY:	GS	CBRE