


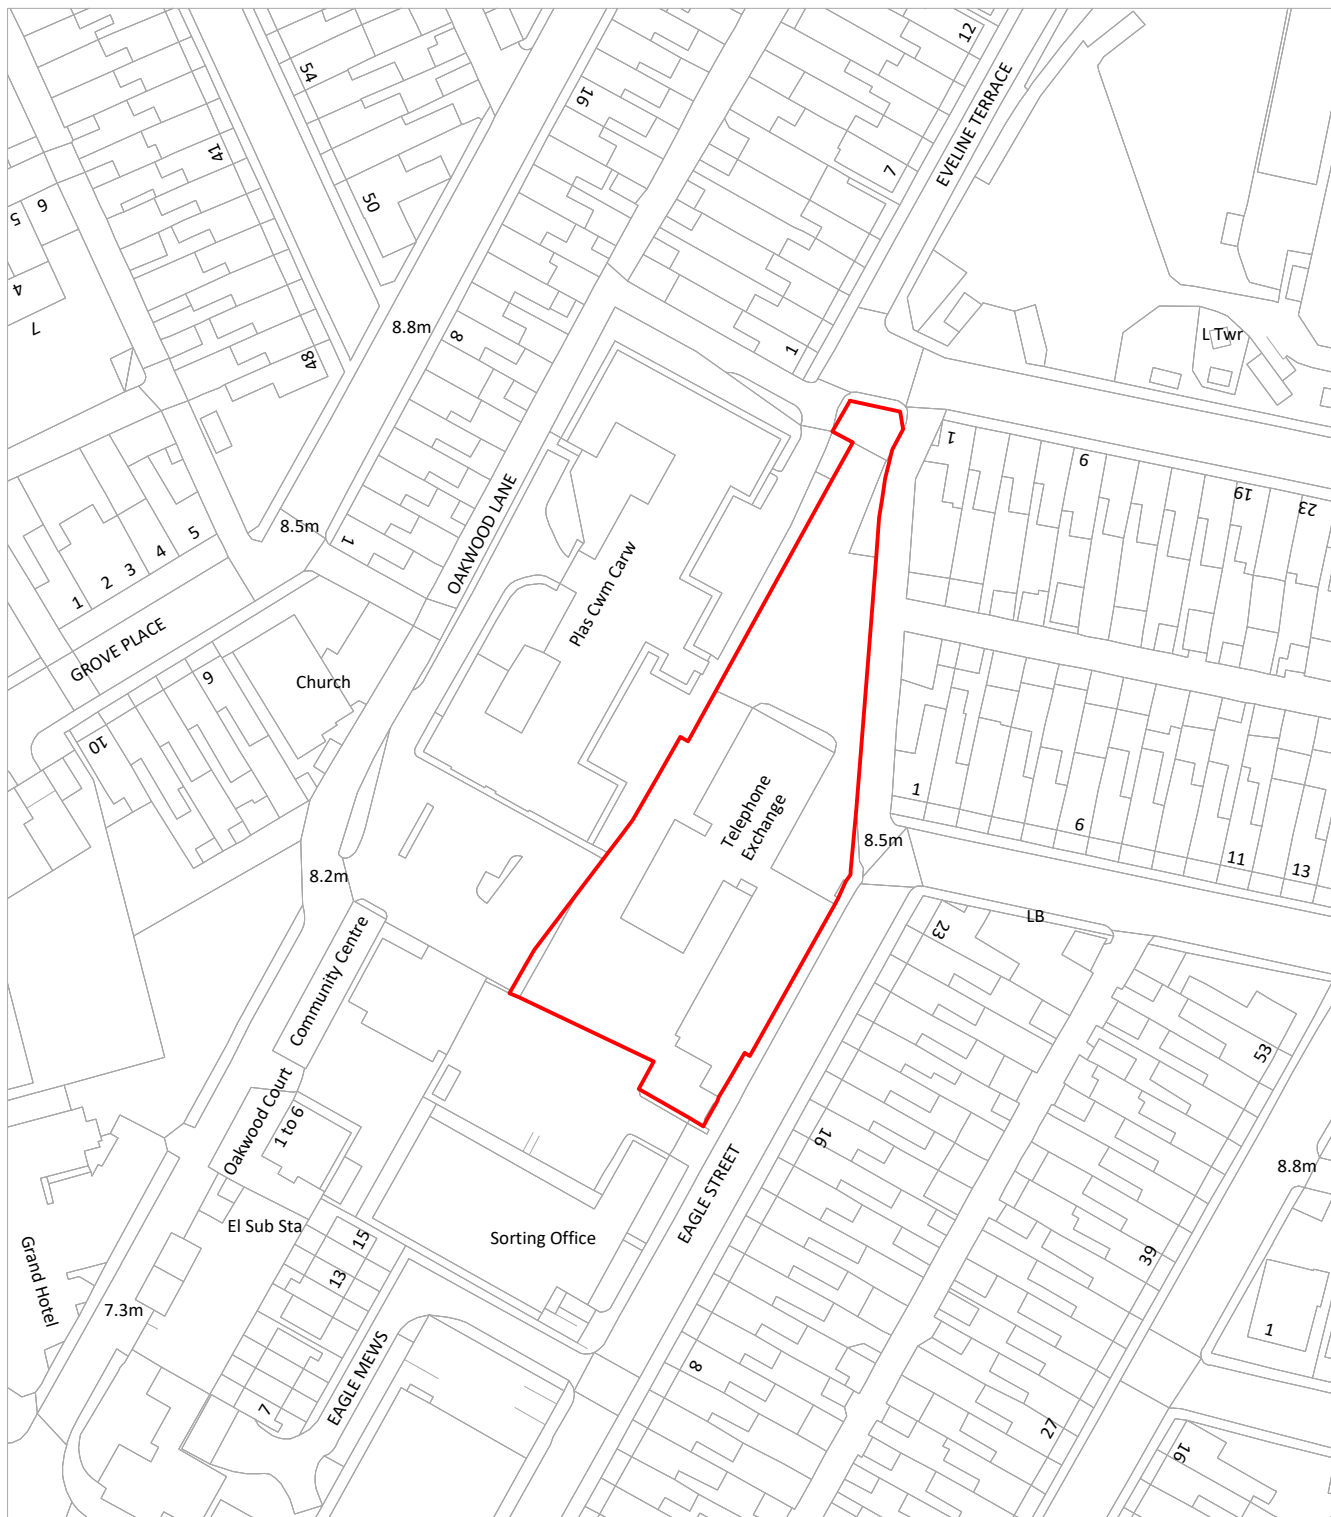

ReQuestAPlan
Map number: TQRQM22147181517052

Title: Port Talbot ATE

Map Produced for: BT

© Crown copyright and database rights 2022 OS 100042766

Date of Purchase: 27-05-2022

1 Years subscription from 27-05-2022 for 1 workstation.



PROJECT:	Openreach Civils Depot - K1080315	CLIENT:	Port Talbot ATE Eagle Street Port Talbot West Glamorgan SA13 1AA
SITE:	Port Talbot ATE	 This drawing has been produced using a DWG purchased from RequestAPlan. Dimensions to be confirmed on site. The copyright of this drawing is the property of CBRE, without whose written consent, it may not be used, published or reproduced in any form.	
TITLE:	001-Site location plan		
SCALE:	1:1250 @ A4		
DRAWN BY:	BP	CHECKED BY:	GS

CBRE