




EXISTING ELEVATION

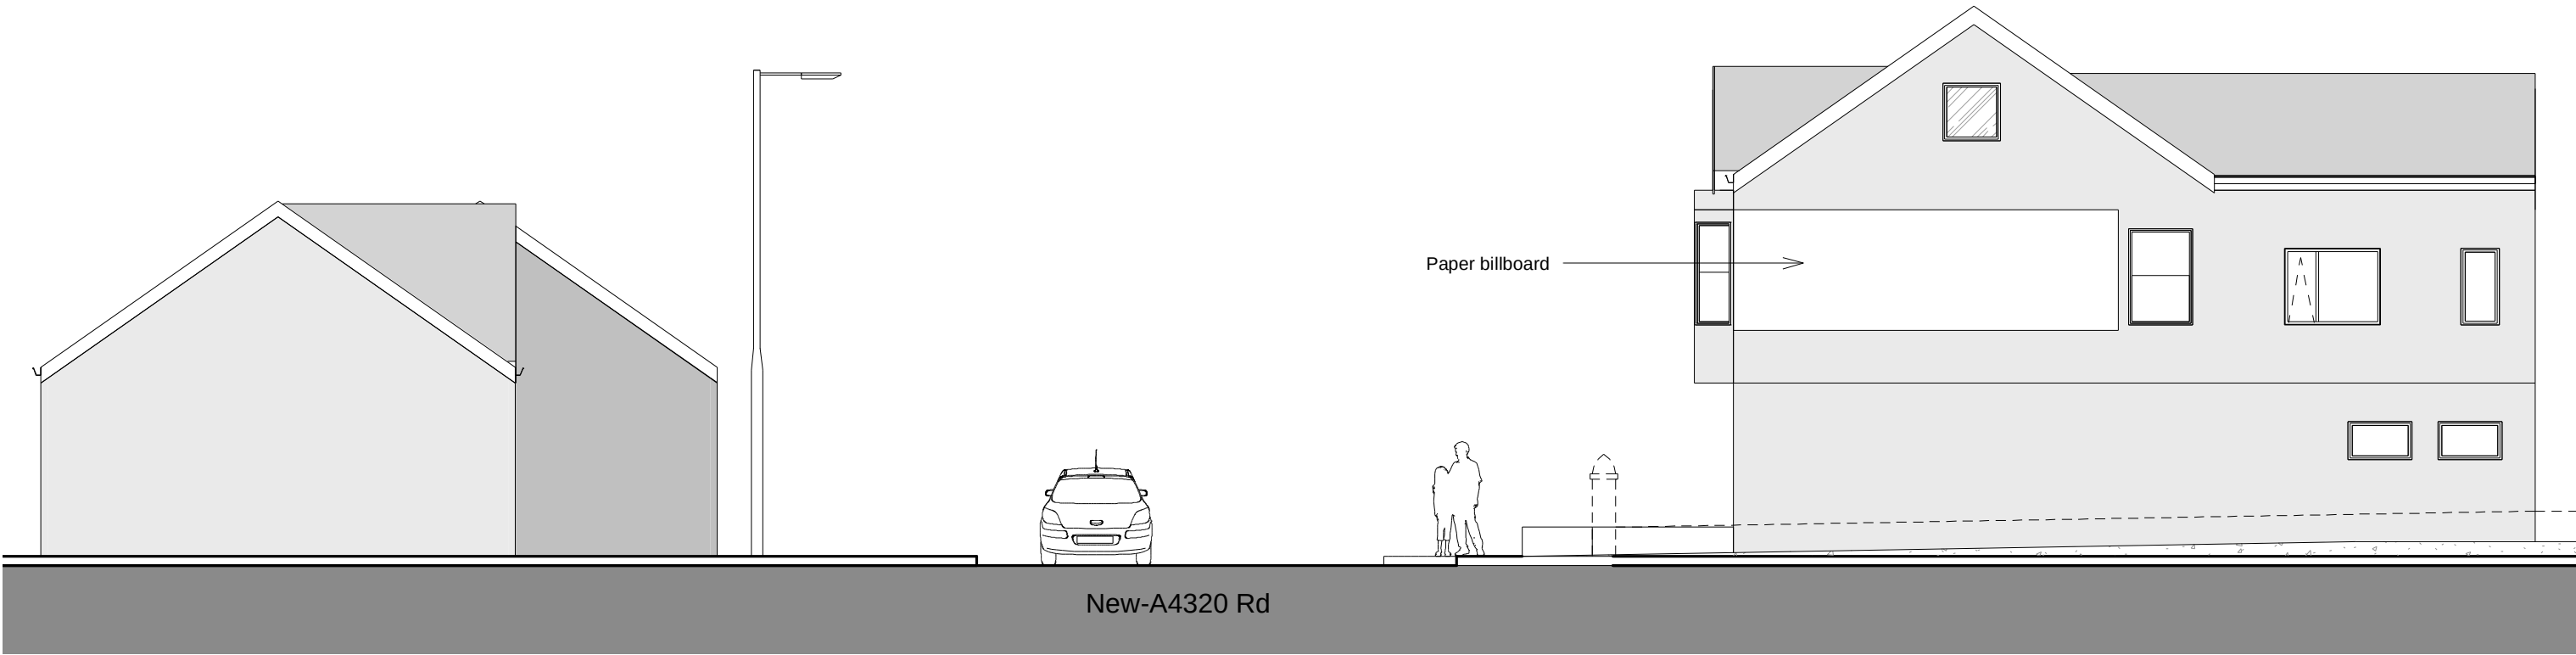

PROPOSED ELEVATION

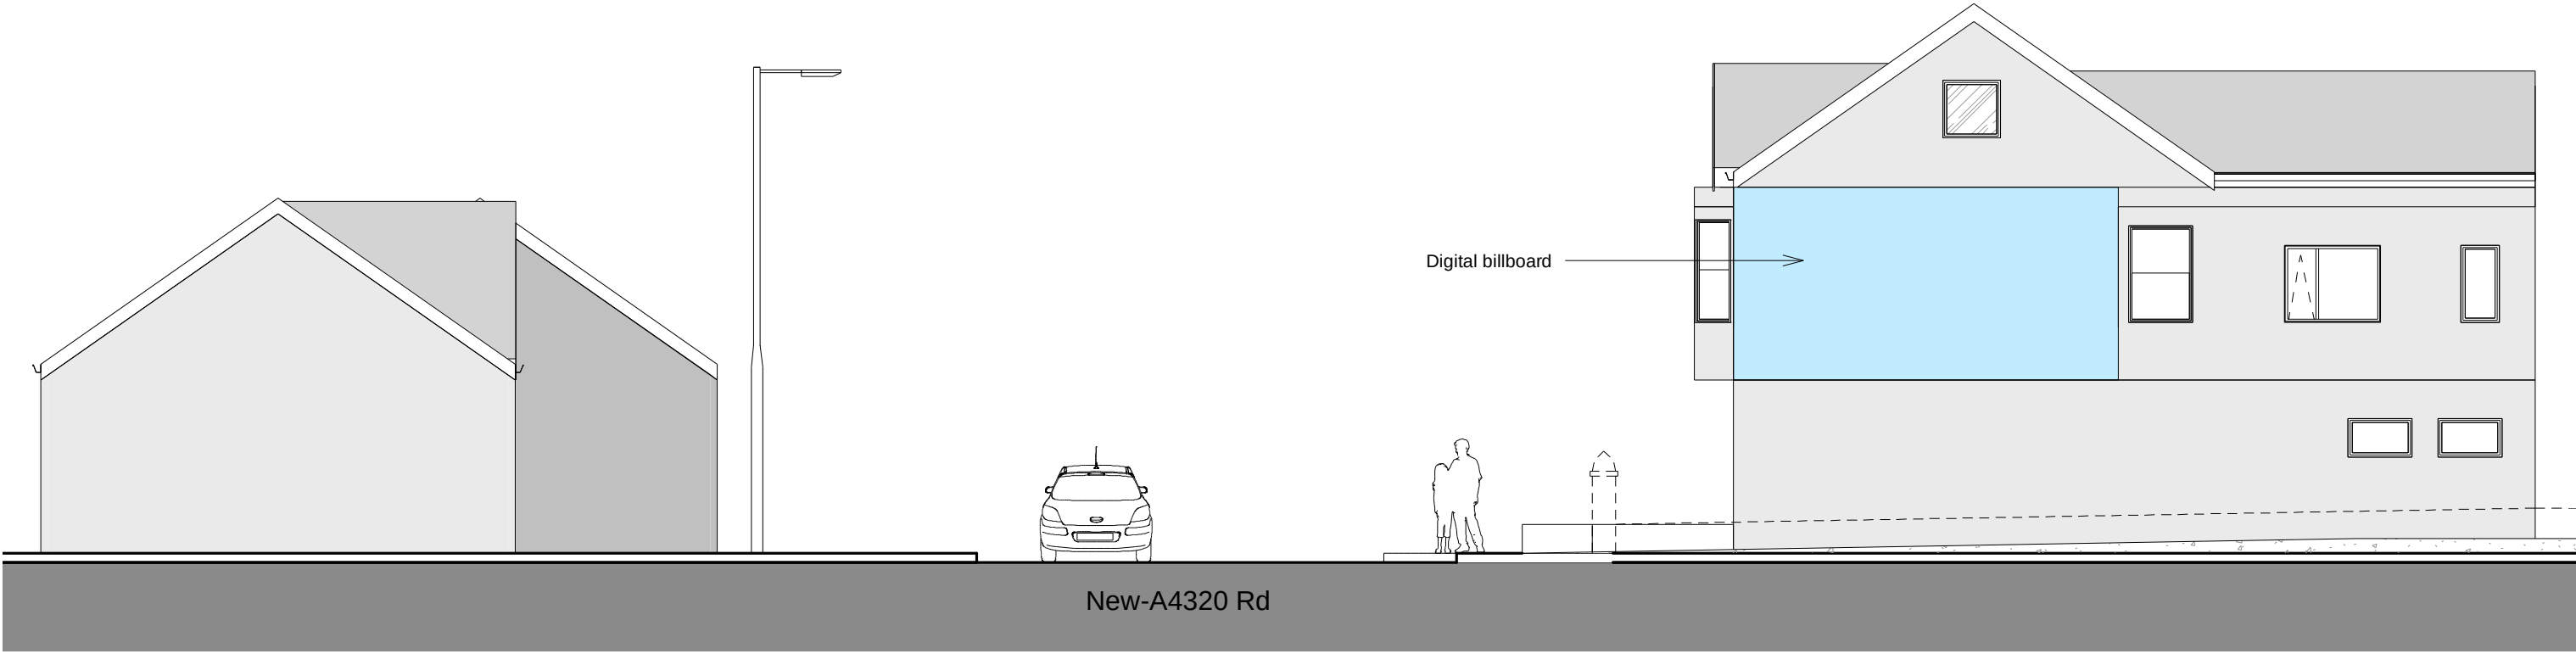

Scale 1:100@A3

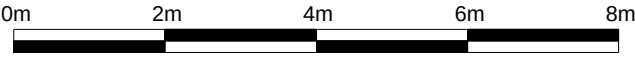

Client:
Owner
Address:
New-A4320 Rd

Existing & Proposed Elevations

Project number	2
Date	4 Jan 2022
Checked by	TMN
Drawn by	TMN

A306

Scale 1 : 100