




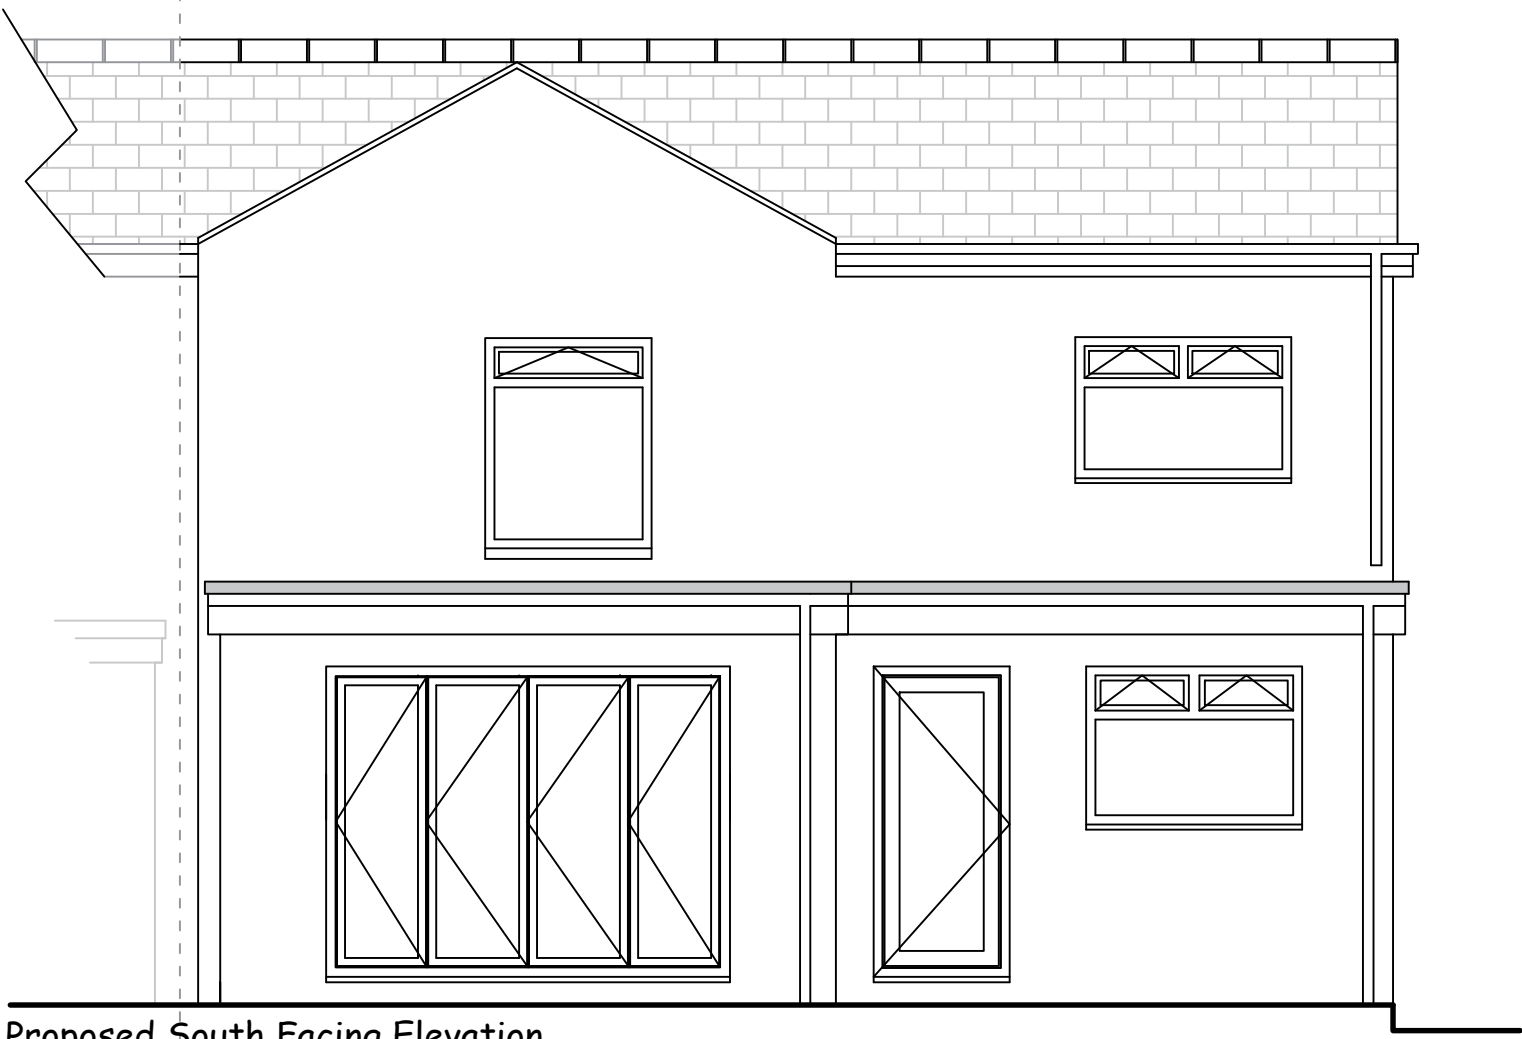

Proposed South Facing Elevation

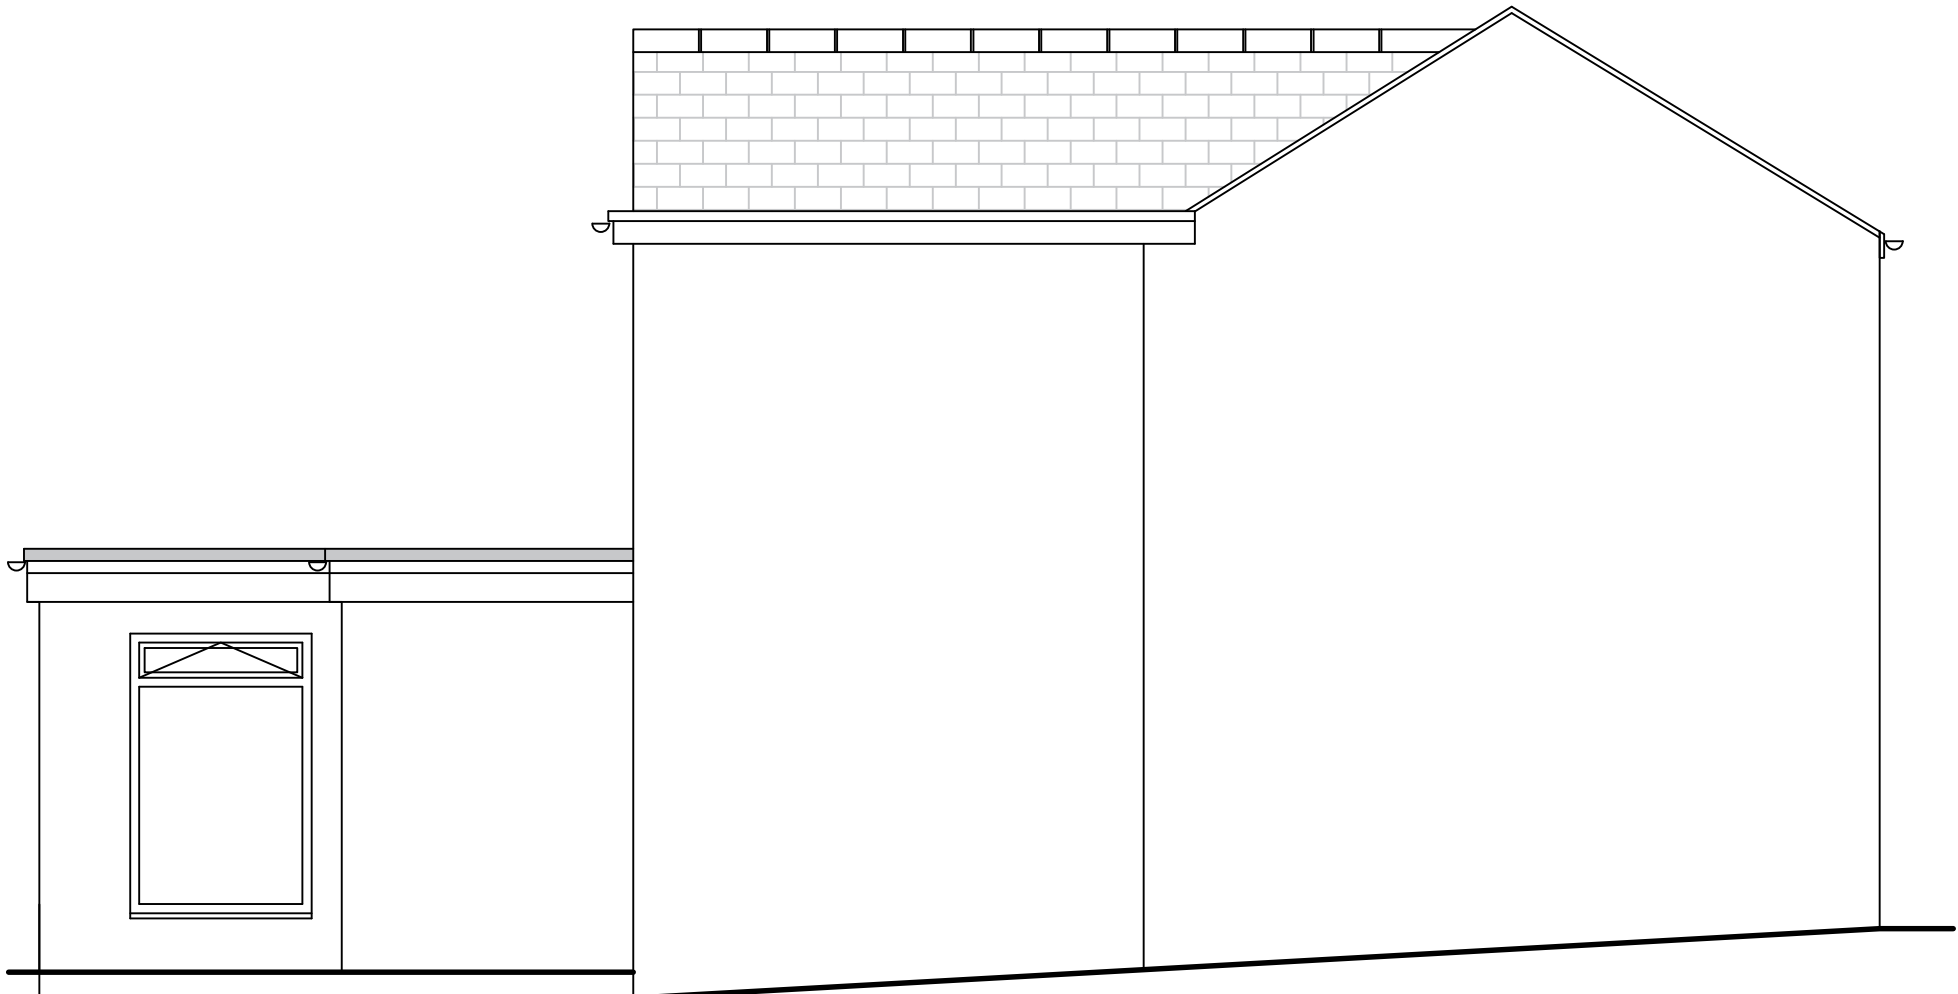

Proposed East Facing Elevation

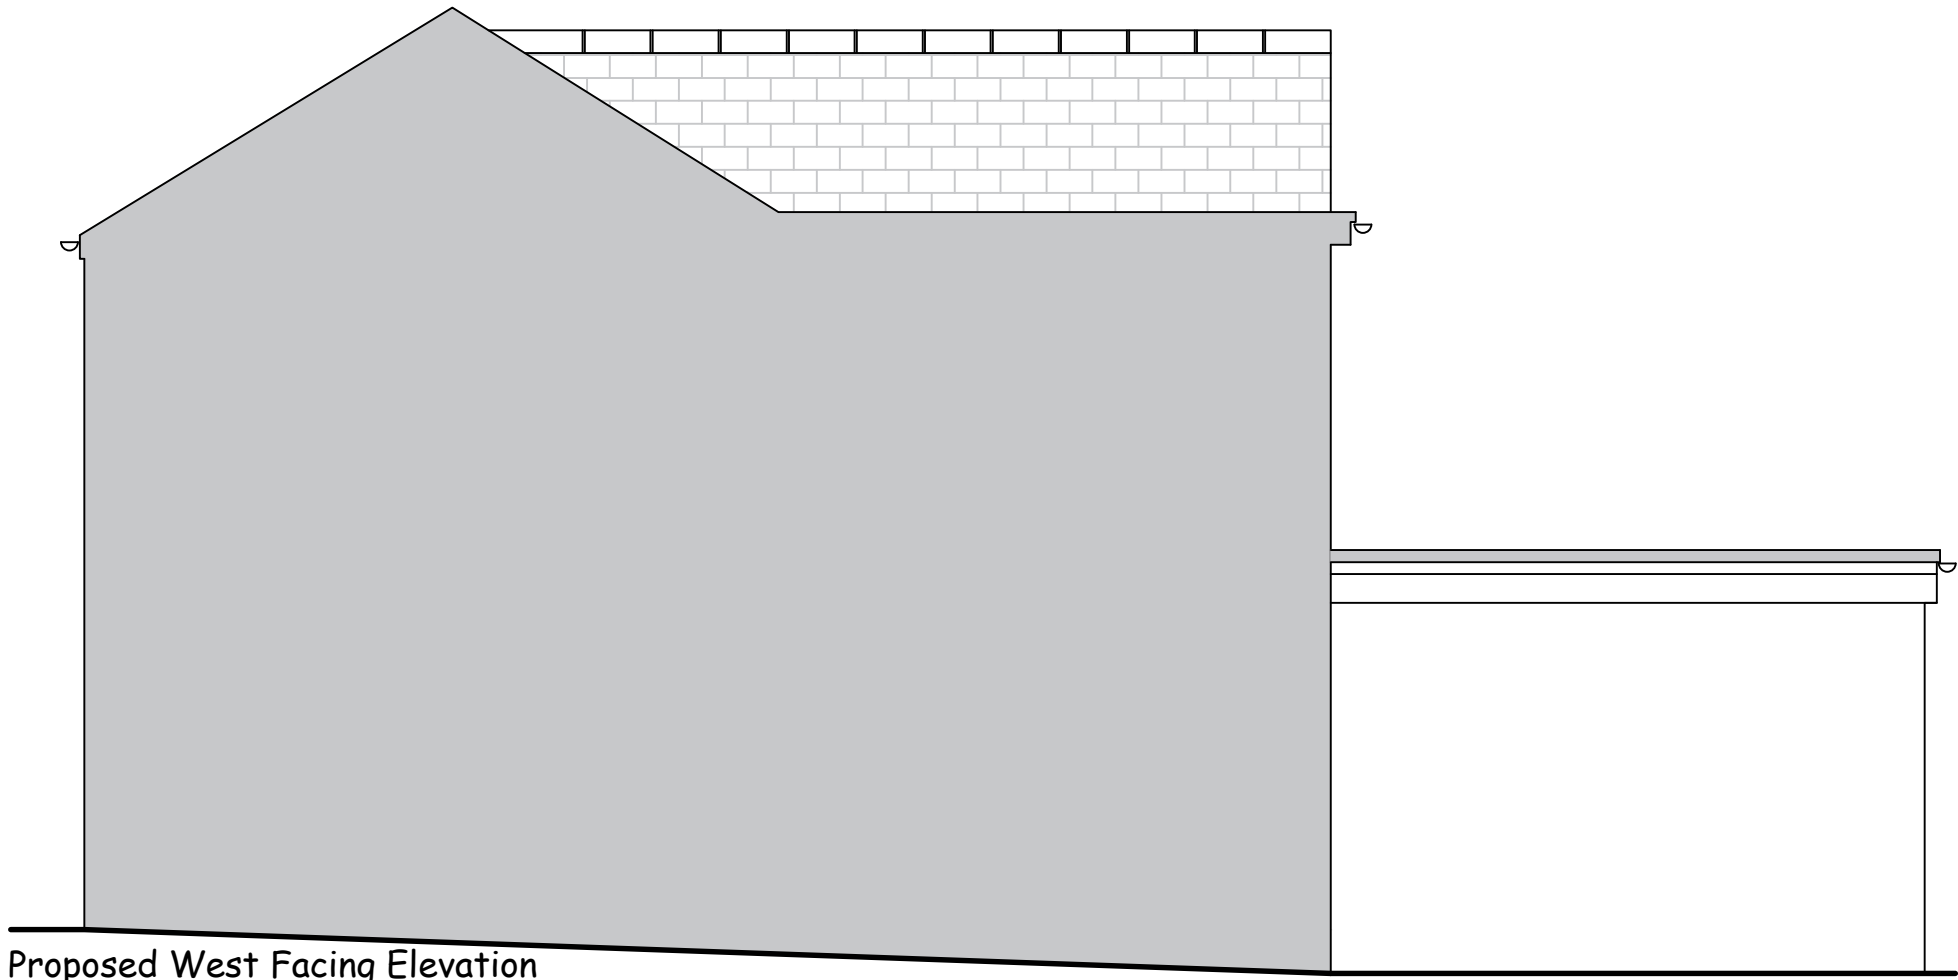

Proposed West Facing Elevation

***PLANNING APPLICATION ISSUE ***

Finishes Schedule

- 1) New external windows and doors to match existing styles and colour.
- 2) Proposed flat roof, Grey, GRP or EPDM
- 3) RWG/RWP - to match existing. Connect to existing (Site investigation Req. following excavation and confirmation)
- 4) White UPVC fascias, soffits, barges to match existing.
- 5) Render to match existing, unless otherwise stated, stainless trims to be used.
- 6) Cills (White UPVC) to match existing styles.
- 7) Plinth details to match existing.