




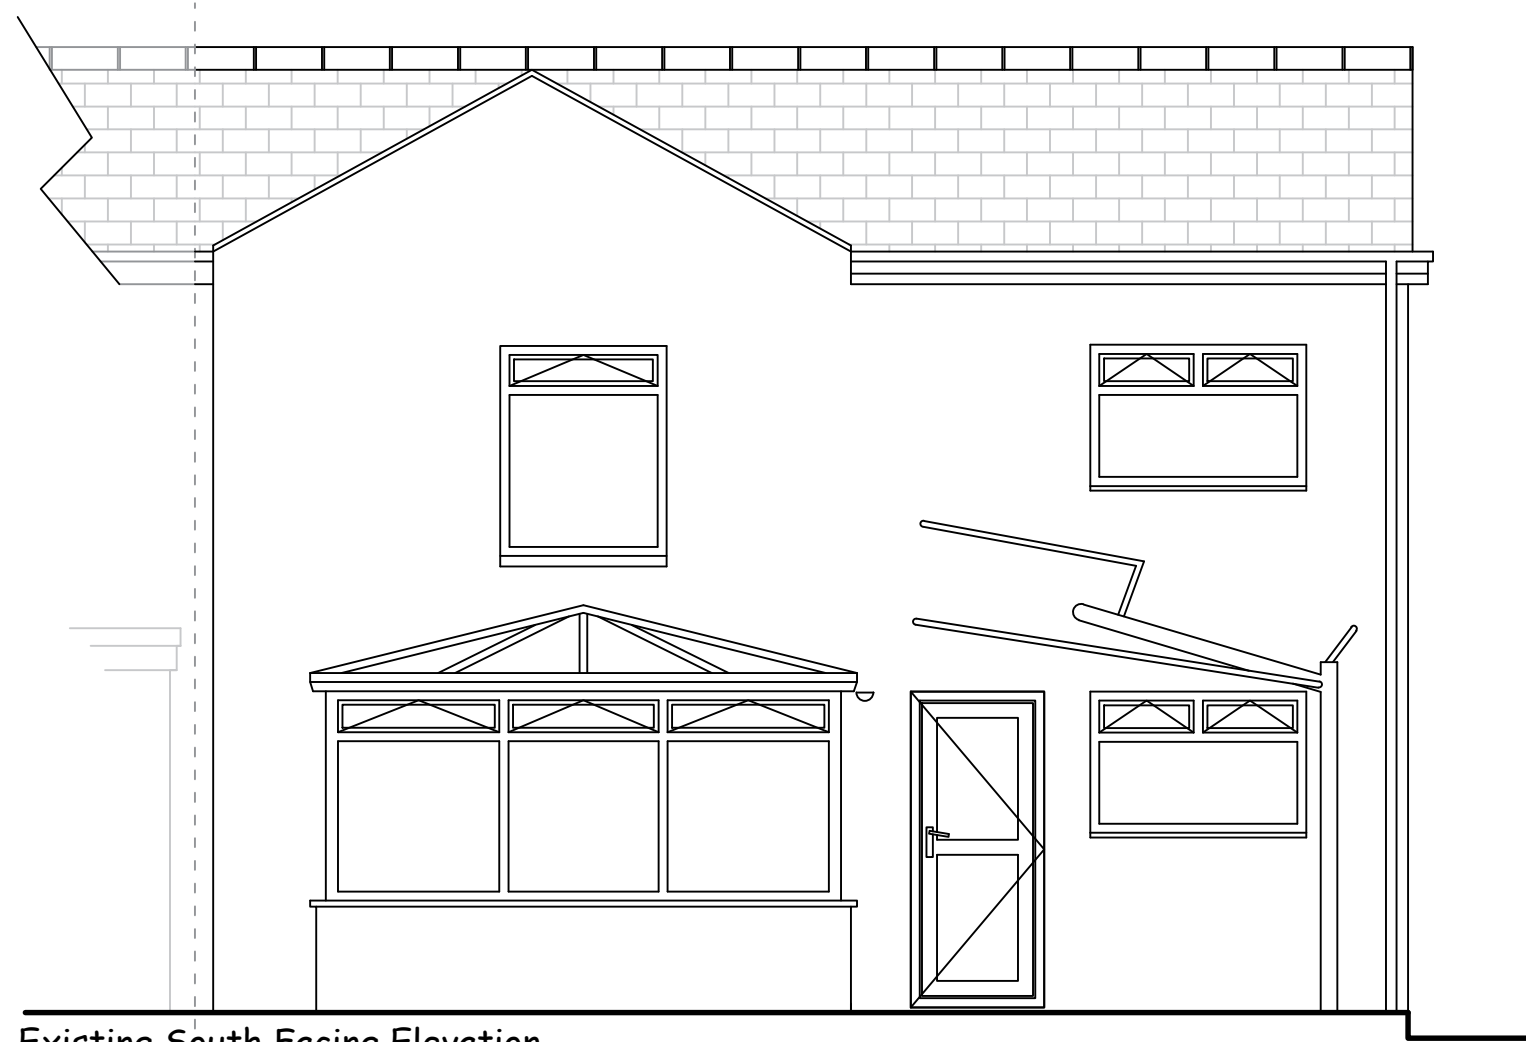

Existing South Facing Elevation

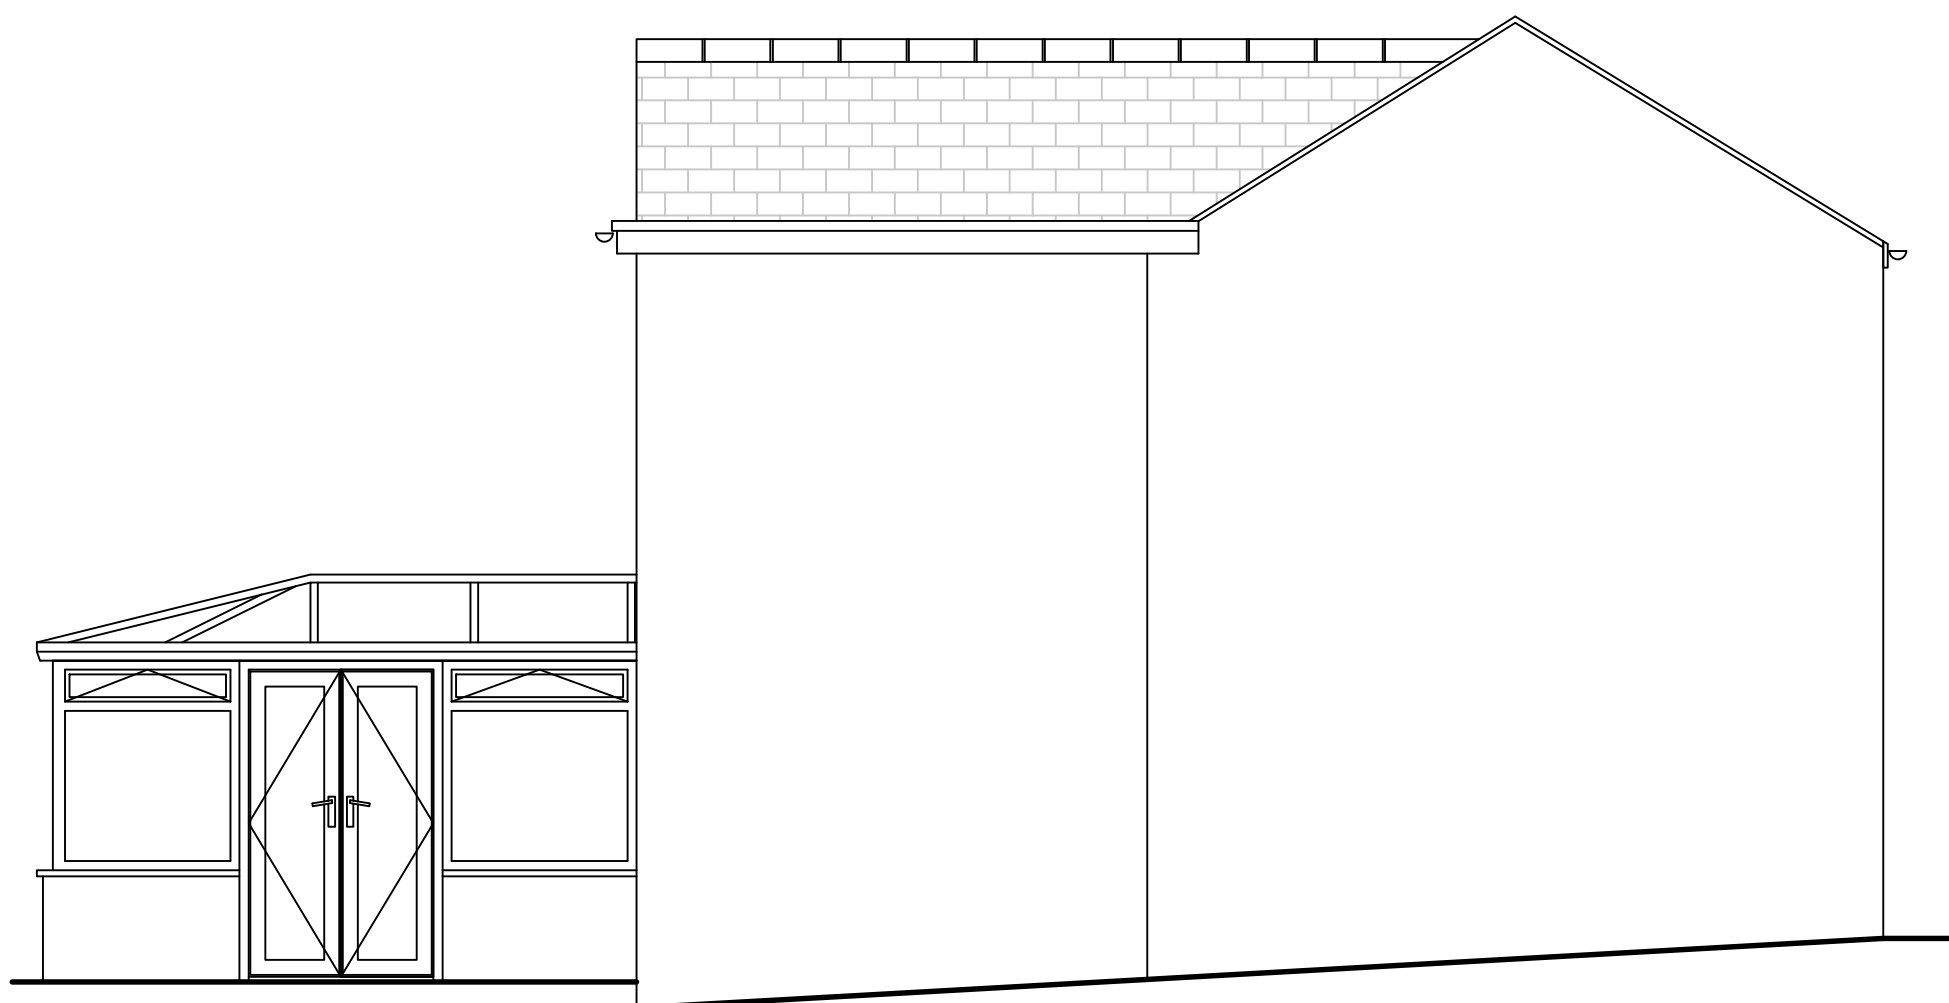

Existing East Facing Elevation

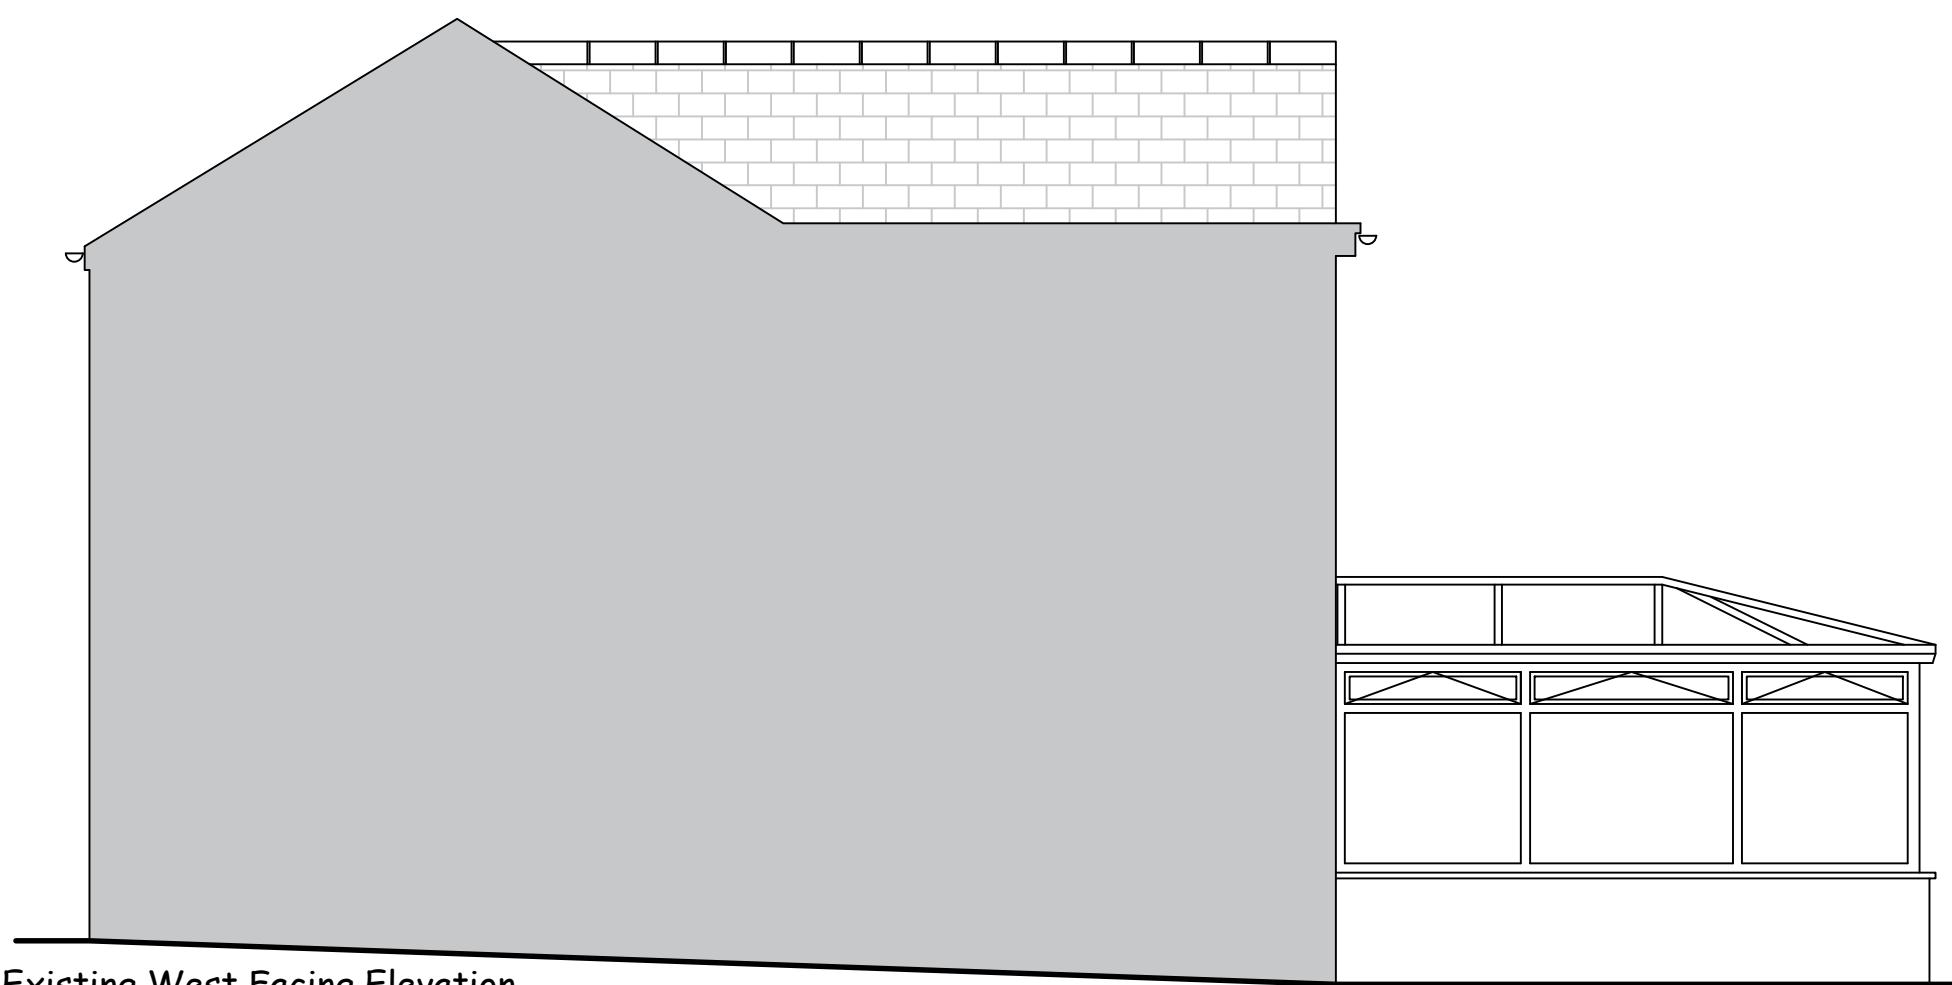

Existing West Facing Elevation



Project Title: 31 Lon Y Wen, SA8 3BJ	Drawing Title: Existing Elevations	Client: Kate Howell	Date: March 2022	Drawn By: SLM	Revision:
		Drawing Number: 0272 - 03	Scale: 1:50 @ A2	Issue:	Revision Date: