

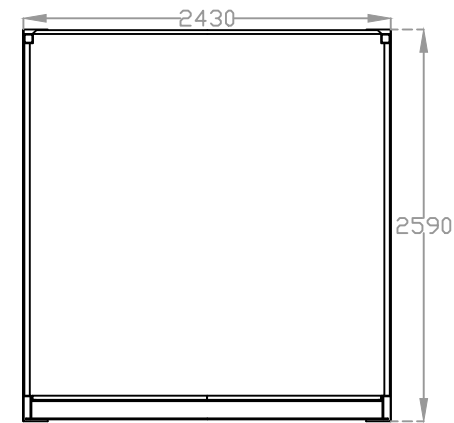
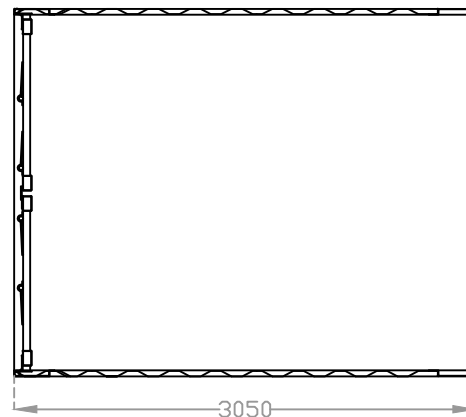


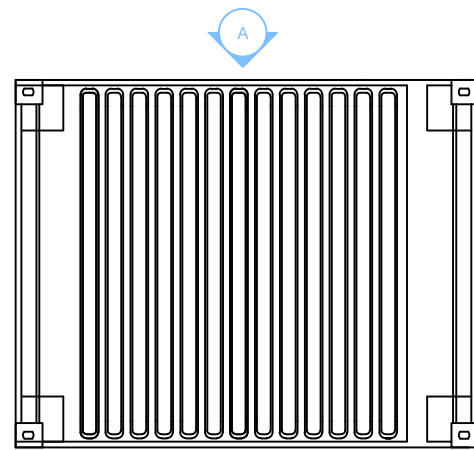


S1 - Plan section


S2 - Cross section

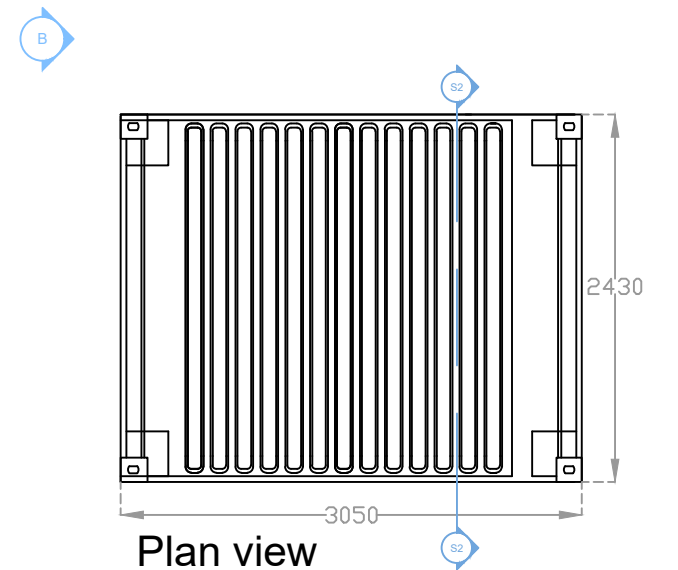


Plan view

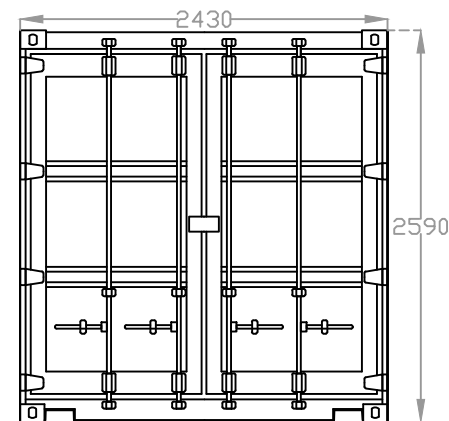



Side Elevation B

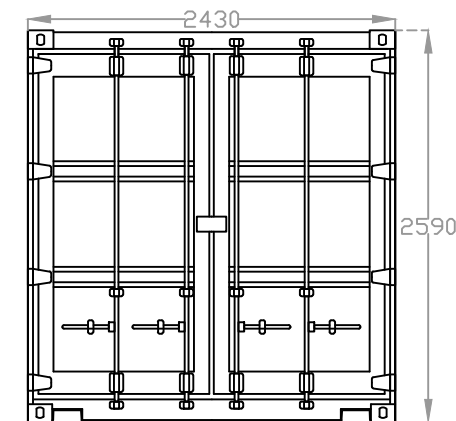

Side Elevation C

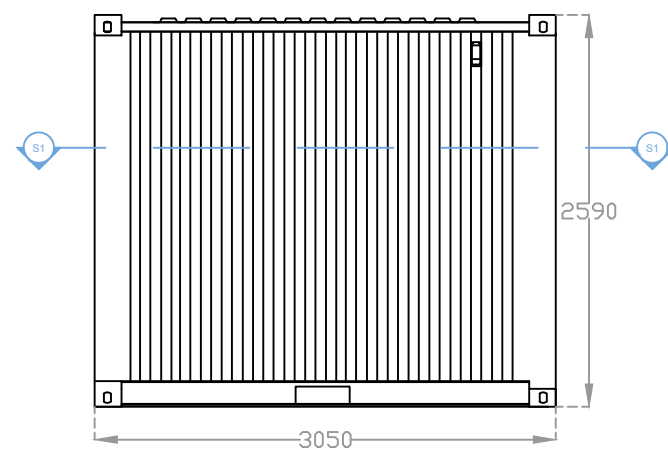

Side Elevation A

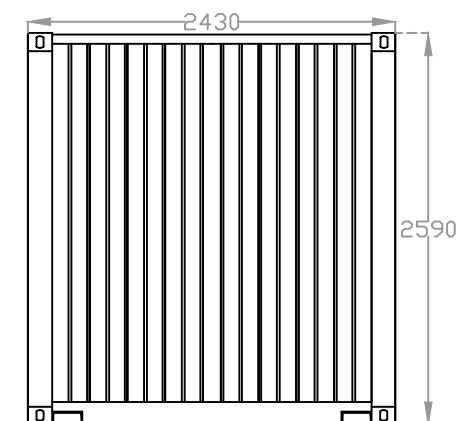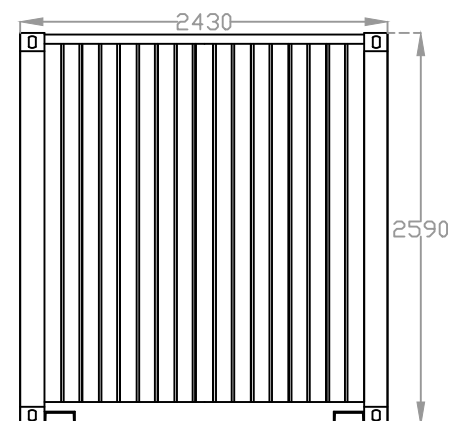

2 x Shipping Container 10ft
Steel construction set on existing surface
Dimensions 3050 x 2430 x 2590mm

SCALE: 1:50 @ A3

DRAWN BY: Bethan Parsons

SUBMISSIONS	
DESCRIPTION:	DATE:
Issued for Review	29/03/2021

Shipping Container

Plan view
S1 Plan section
S2 Cross section
Side Elevation A
Side Elevation B
Side Elevation C