



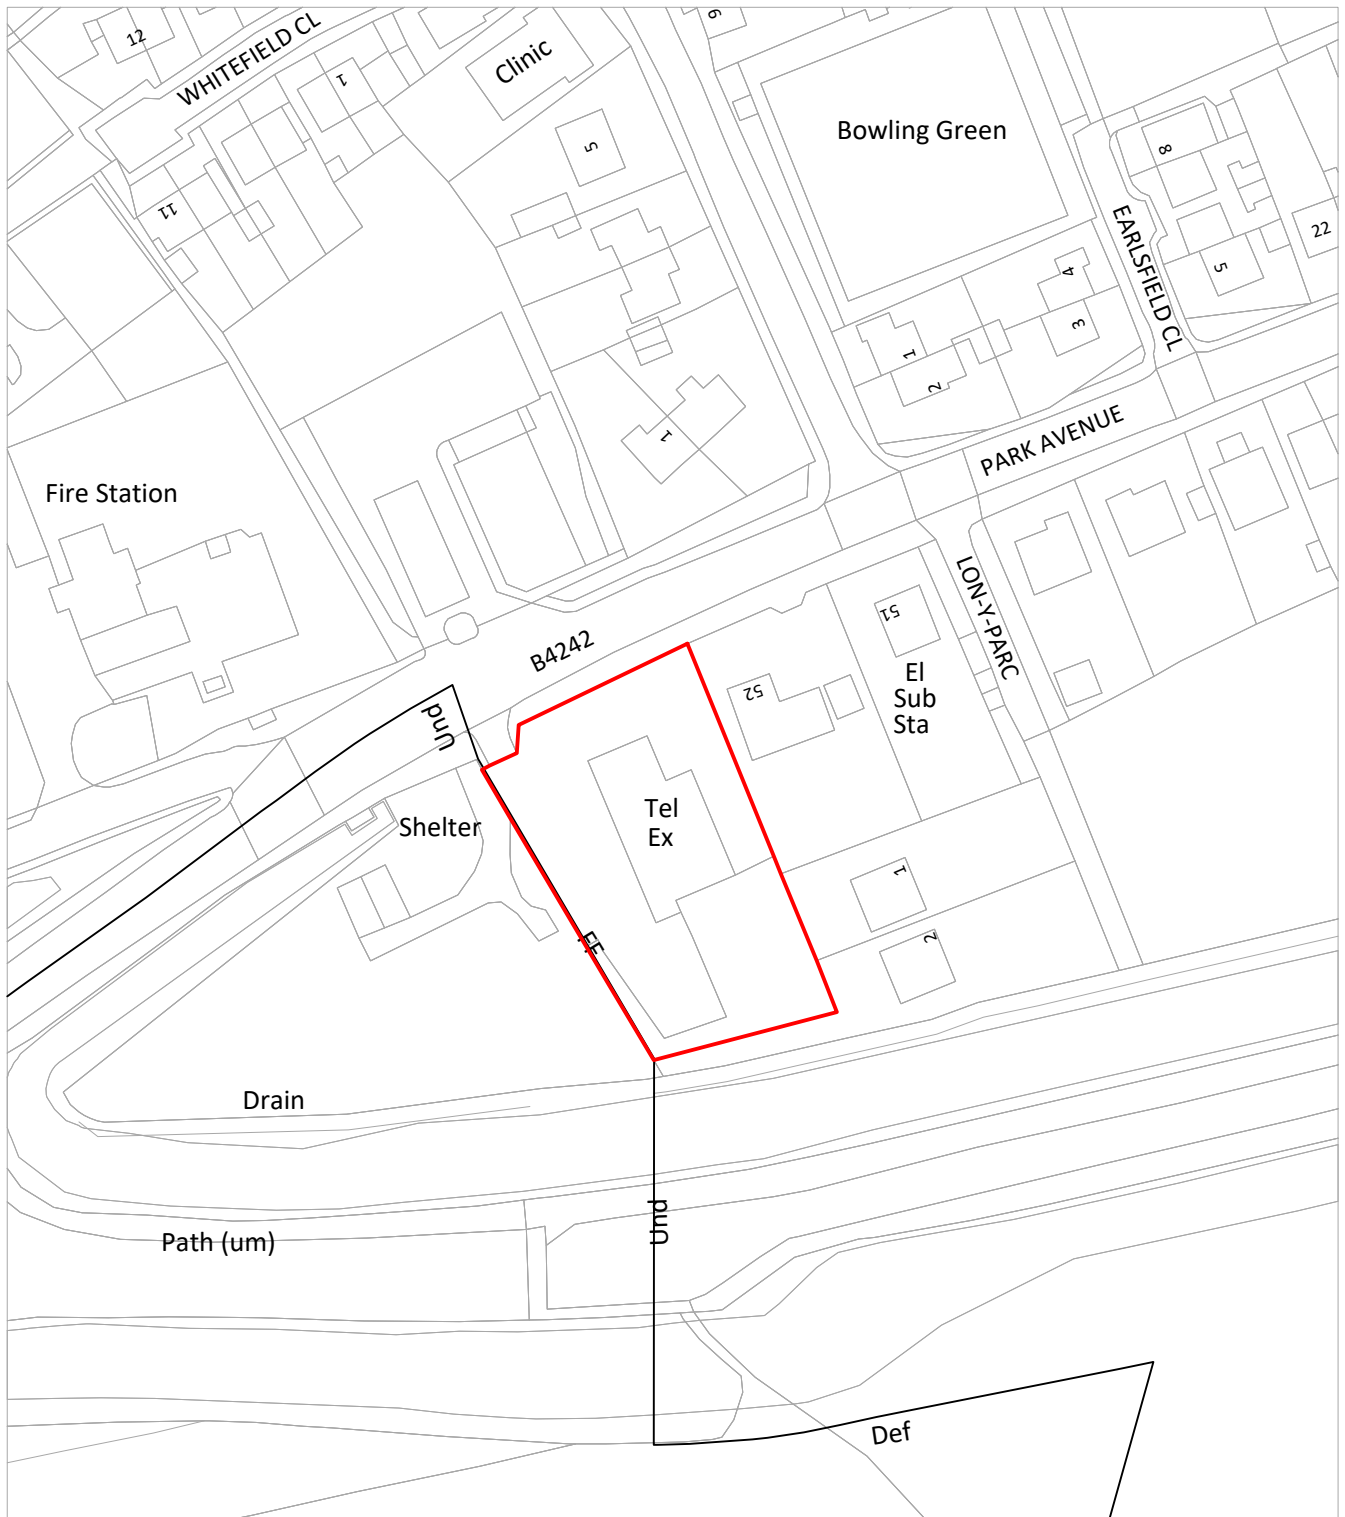

ReQuestAPlan
 Map number: TQRQM22196114628710
 Title: Glynneath ATE
 Map Produced for: BT
 © Crown copyright and database rights 2022 OS 100042766
 Date of Purchase: 15-07-2022
 1 Years subscription from 15-07-2022 for 1 workstation.

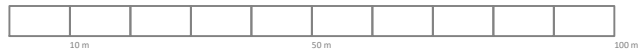

PROJECT:	Openreach Civils Depot - K1083420	CLIENT:	Glynneath ATE Park Avenue Neath West Glamorgan SA11 5DR	 This drawing has been produced using a DWG purchased from RequestAPlan. Dimensions to be confirmed on site. The copyright of this drawing is the property of CBRE, without whose written consent, it may not be used, published or reproduced in any form.
SITE:	Glynneath ATE			
TITLE:	001-Site location plan			
SCALE:	1:1250 @ A4			
DRAWN BY:	BP	CHECKED BY:	GS	CBRE