


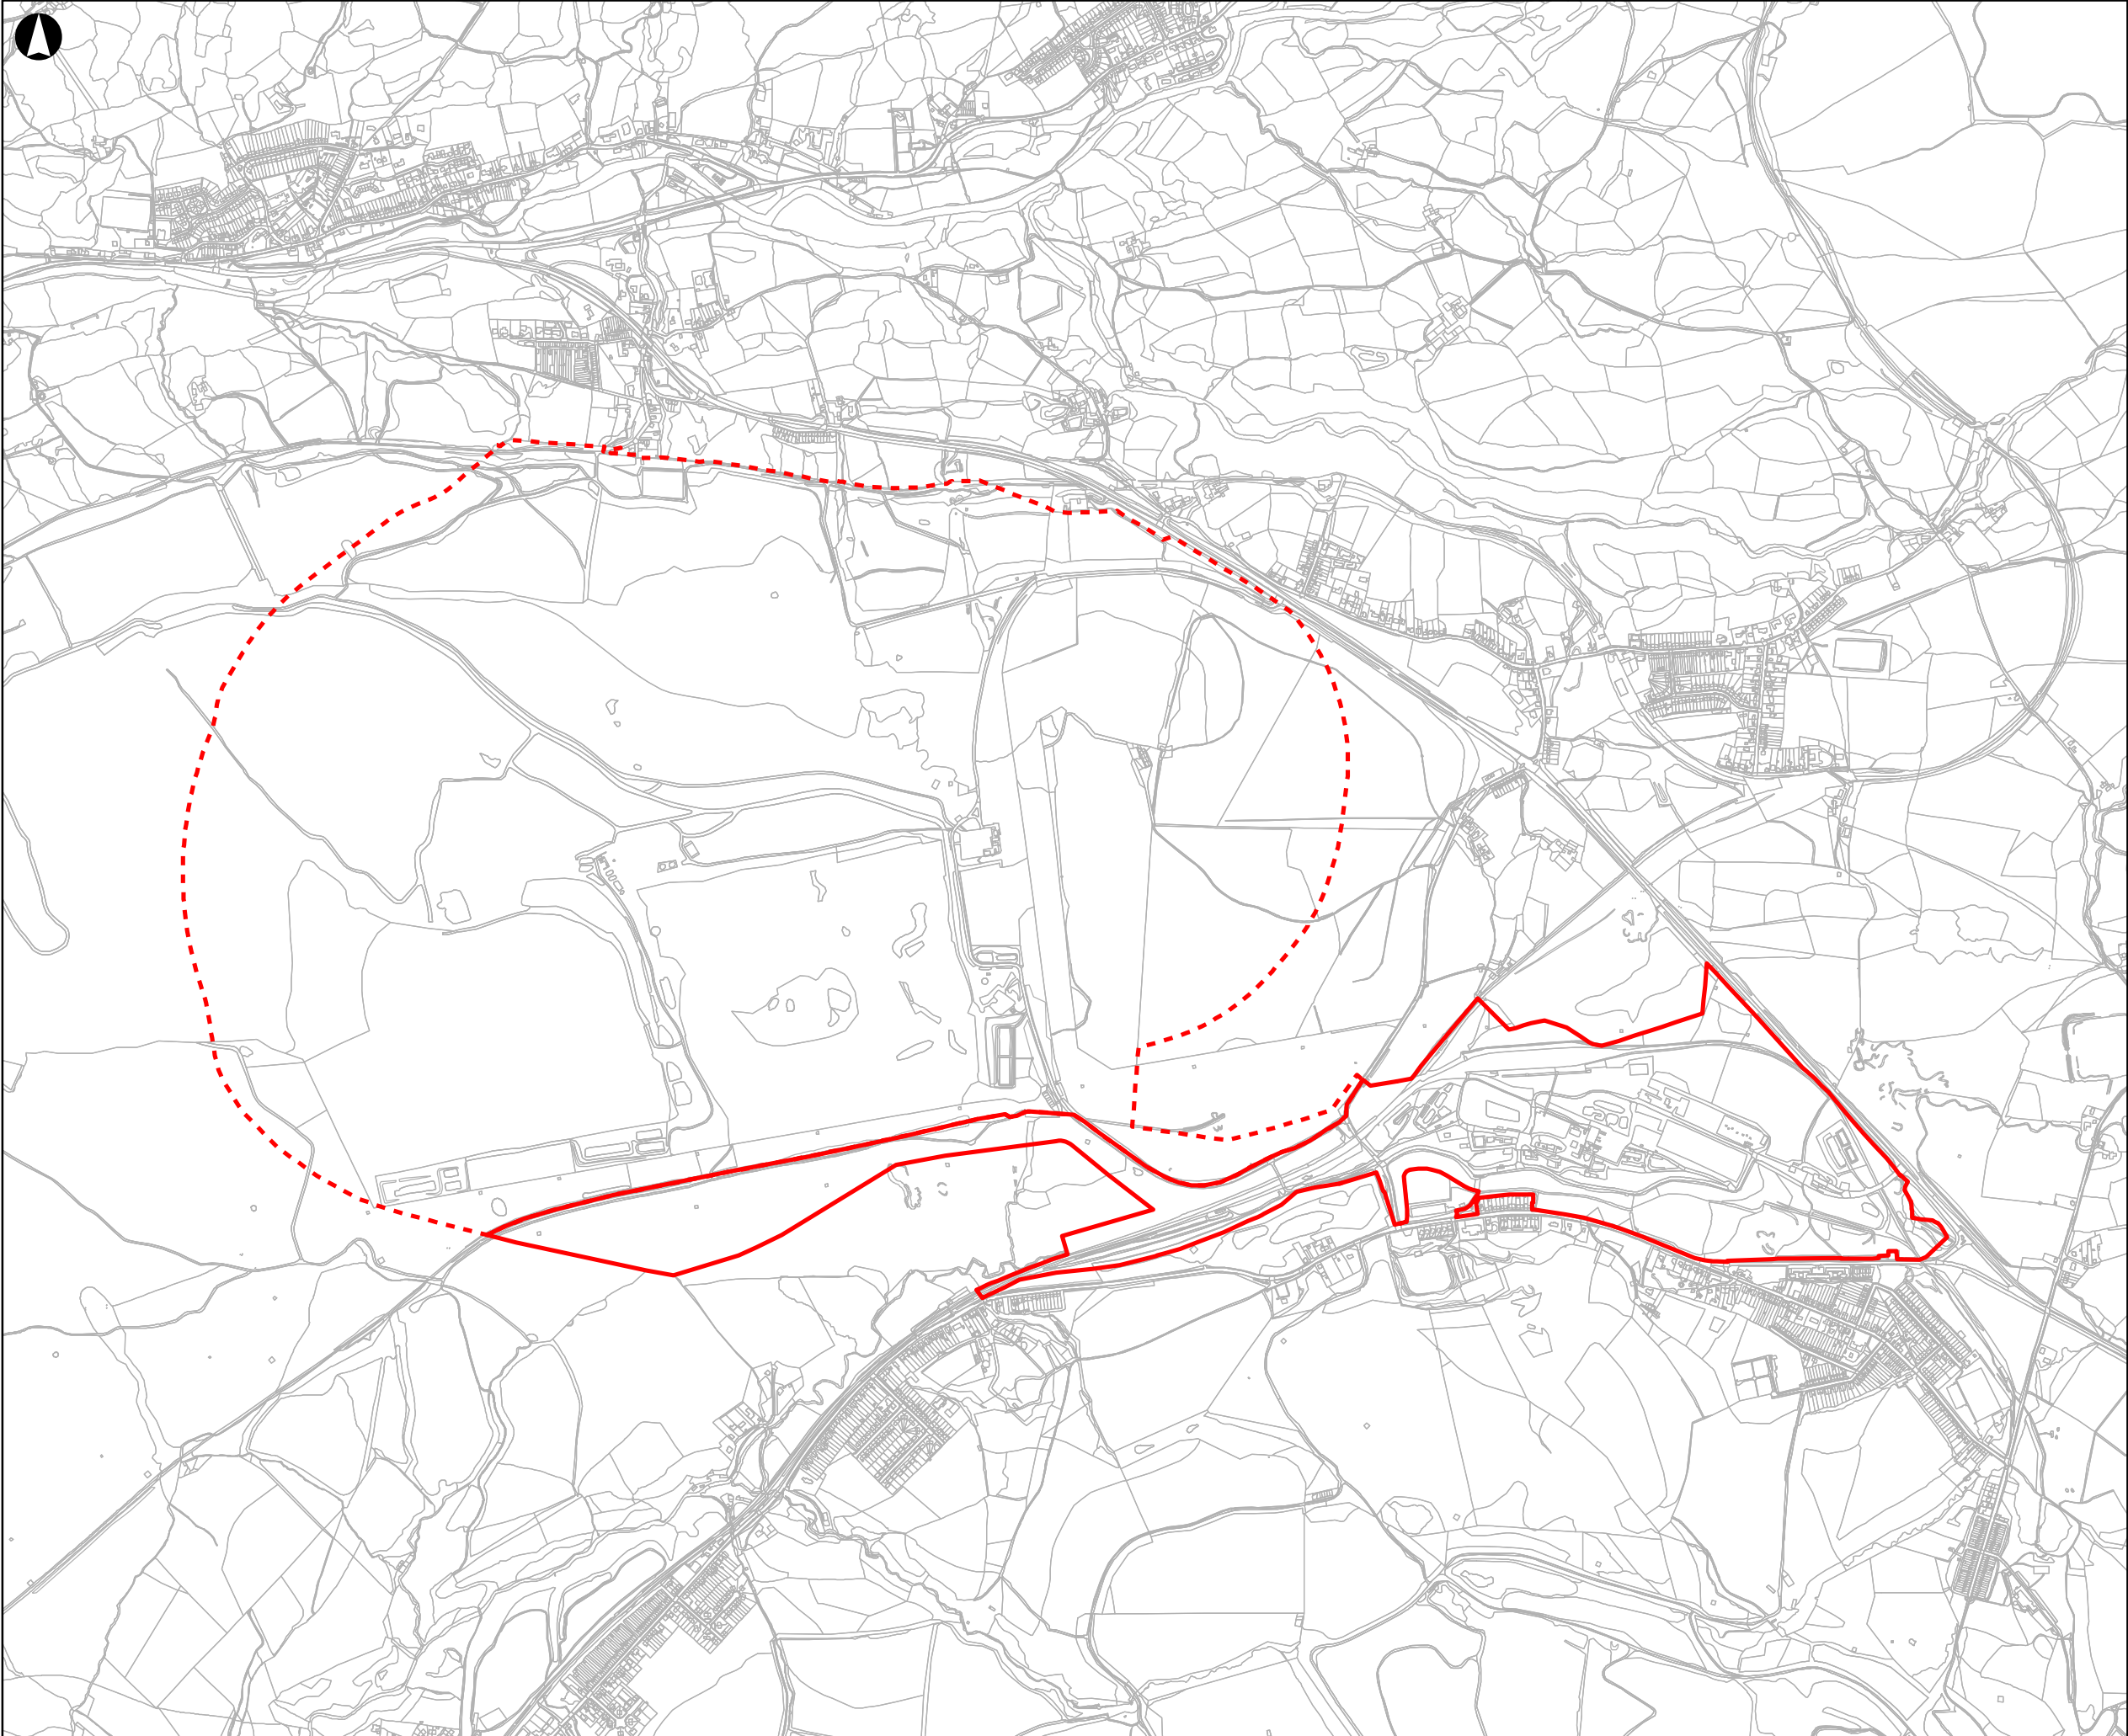

Legend
Planning Development Boundary

Neath Port Talbot
 Powys

P0	2021-02-23	KD	TK	RE
----	------------	----	----	----

Issue	Date	By	Chkd	Appd
-------	------	----	------	------

Meters
0 125 250 500

ARUP

4 Pierhead Street
Cardiff CF10 4QP
Tel +44 29 2047 3727 Fax +44 29 2047 2277
www.arup.com

Client

Llywodraeth Cymru
Welsh Government

Job Title

Global Centre of Rail Excellence

Figure Title

**SITE LOCATION PLAN
(NEATH PORT TALBOT)**

Scale at A3

1:15,000

Job No 264904-00	Drawing Status Planning
----------------------------	-----------------------------------

Drawing No 001	Issue P0
--------------------------	--------------------